
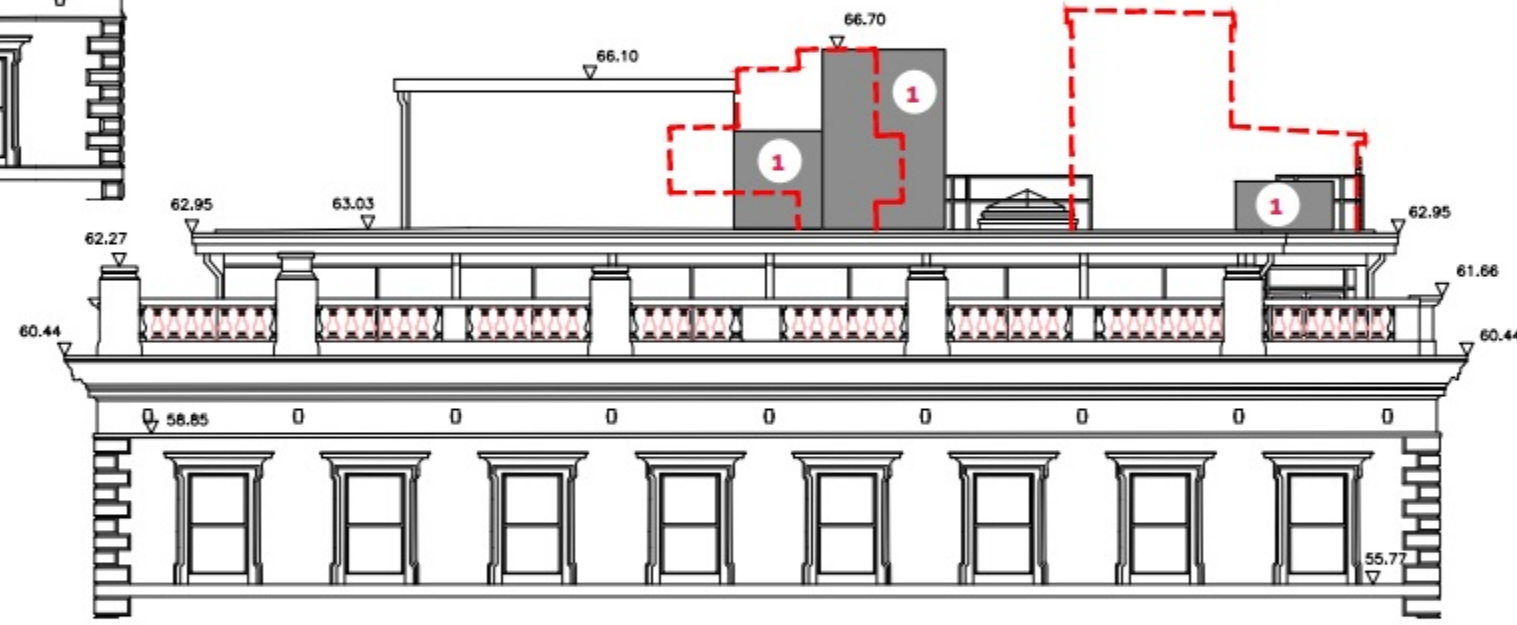


PROPOSED ELEVATION

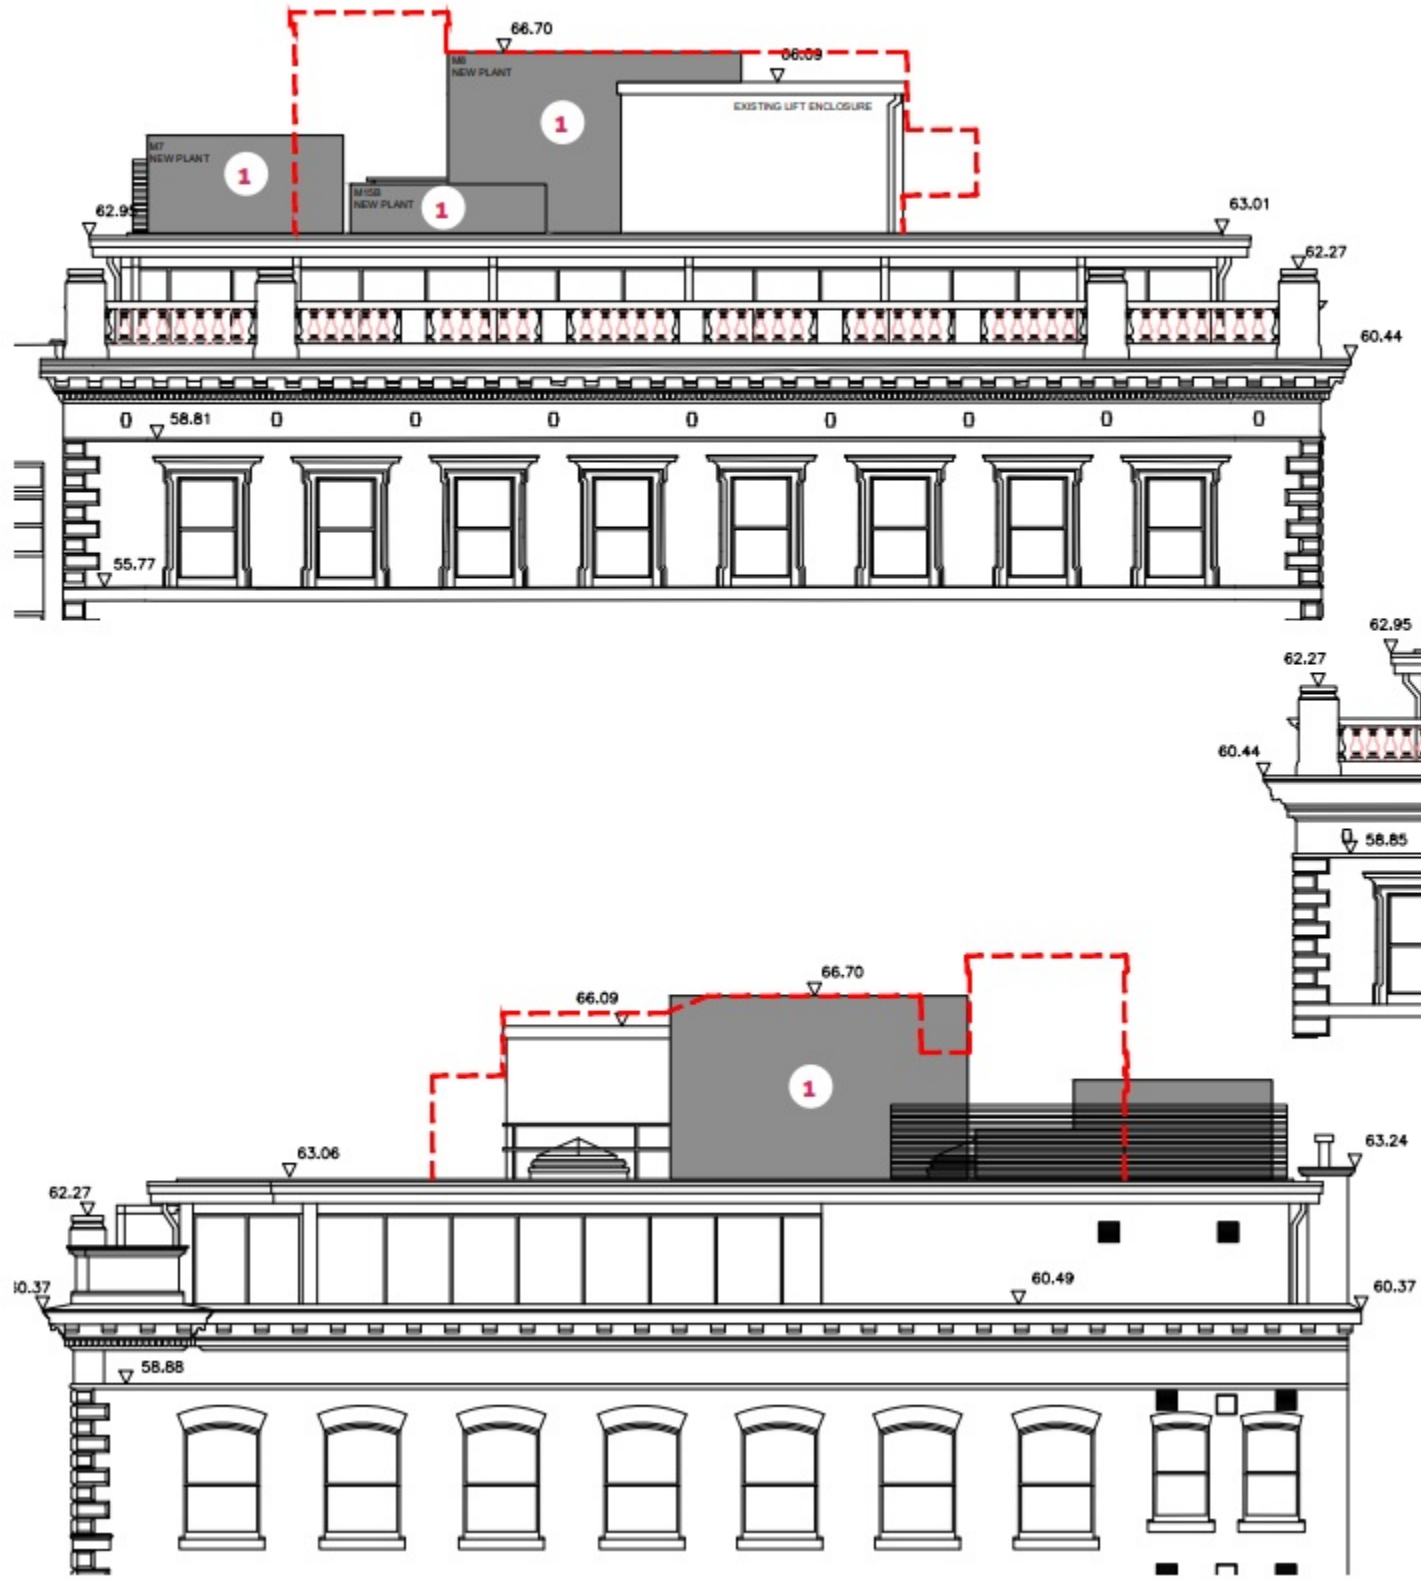

1. New plant

Dashed red line indicates the hieght and position of existing plant to be removed