

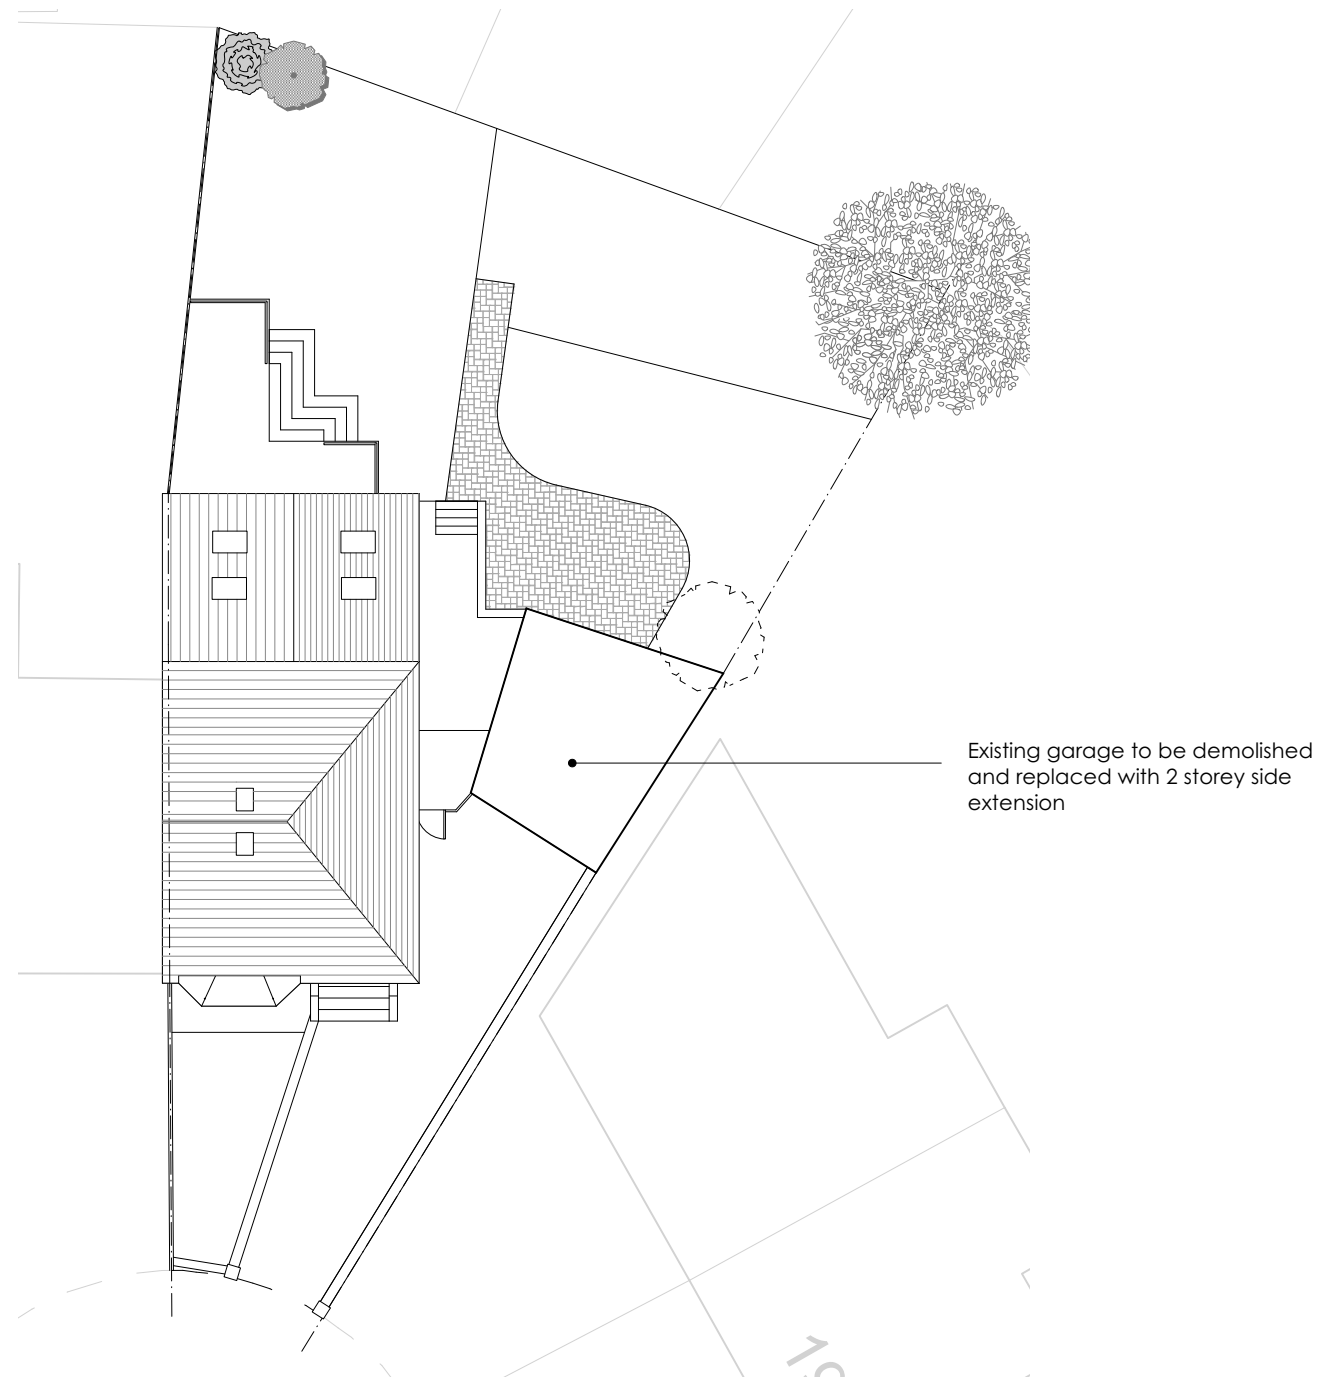


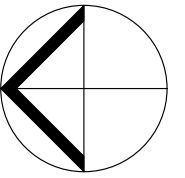

Existing Site Plan 1:200

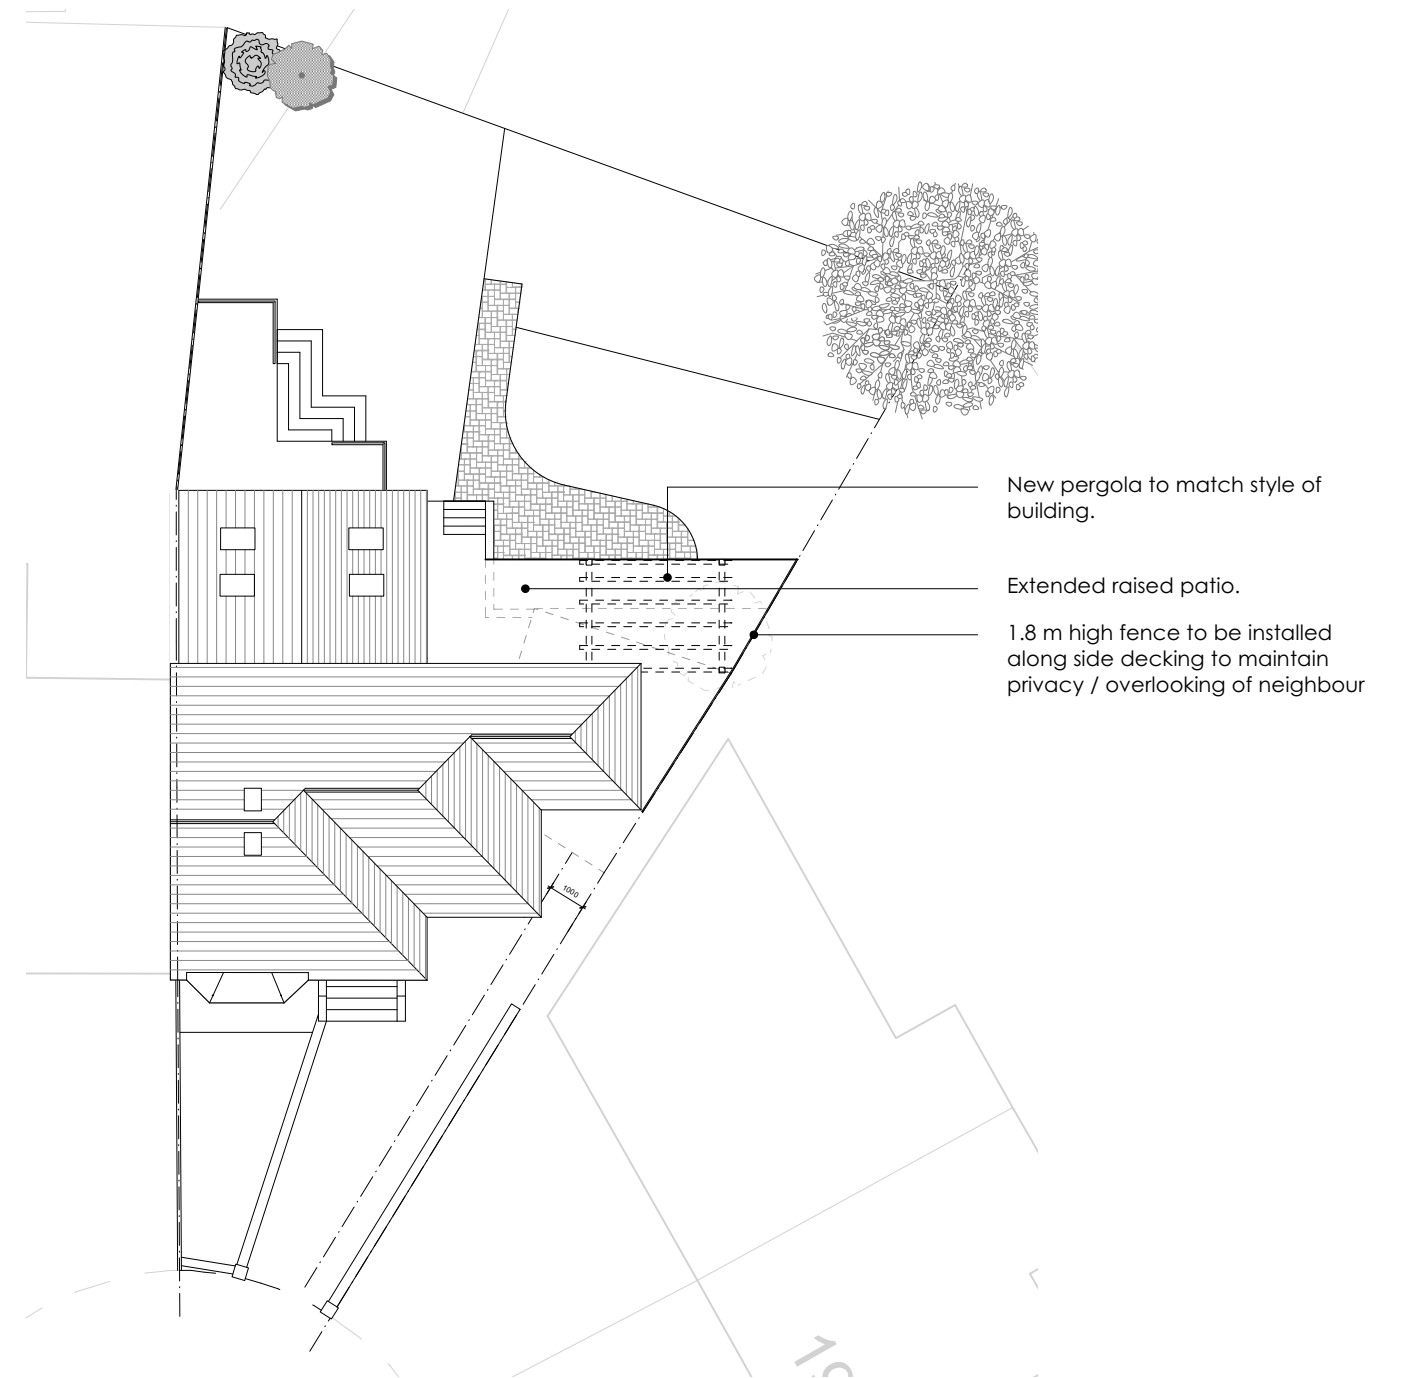

Proposed Site Plan 1:200

Rev A 16.12.22 - Fence and note added to boundary line



15 Strain Avenue

DP203- P02A

Existing and proposed

Site Plans 1:200

This drawing is for planning purposes only. All measurements and setting out must be verified and confirmed on site, before any demolition or construction commences.

© Copyright designPush Architectural Design