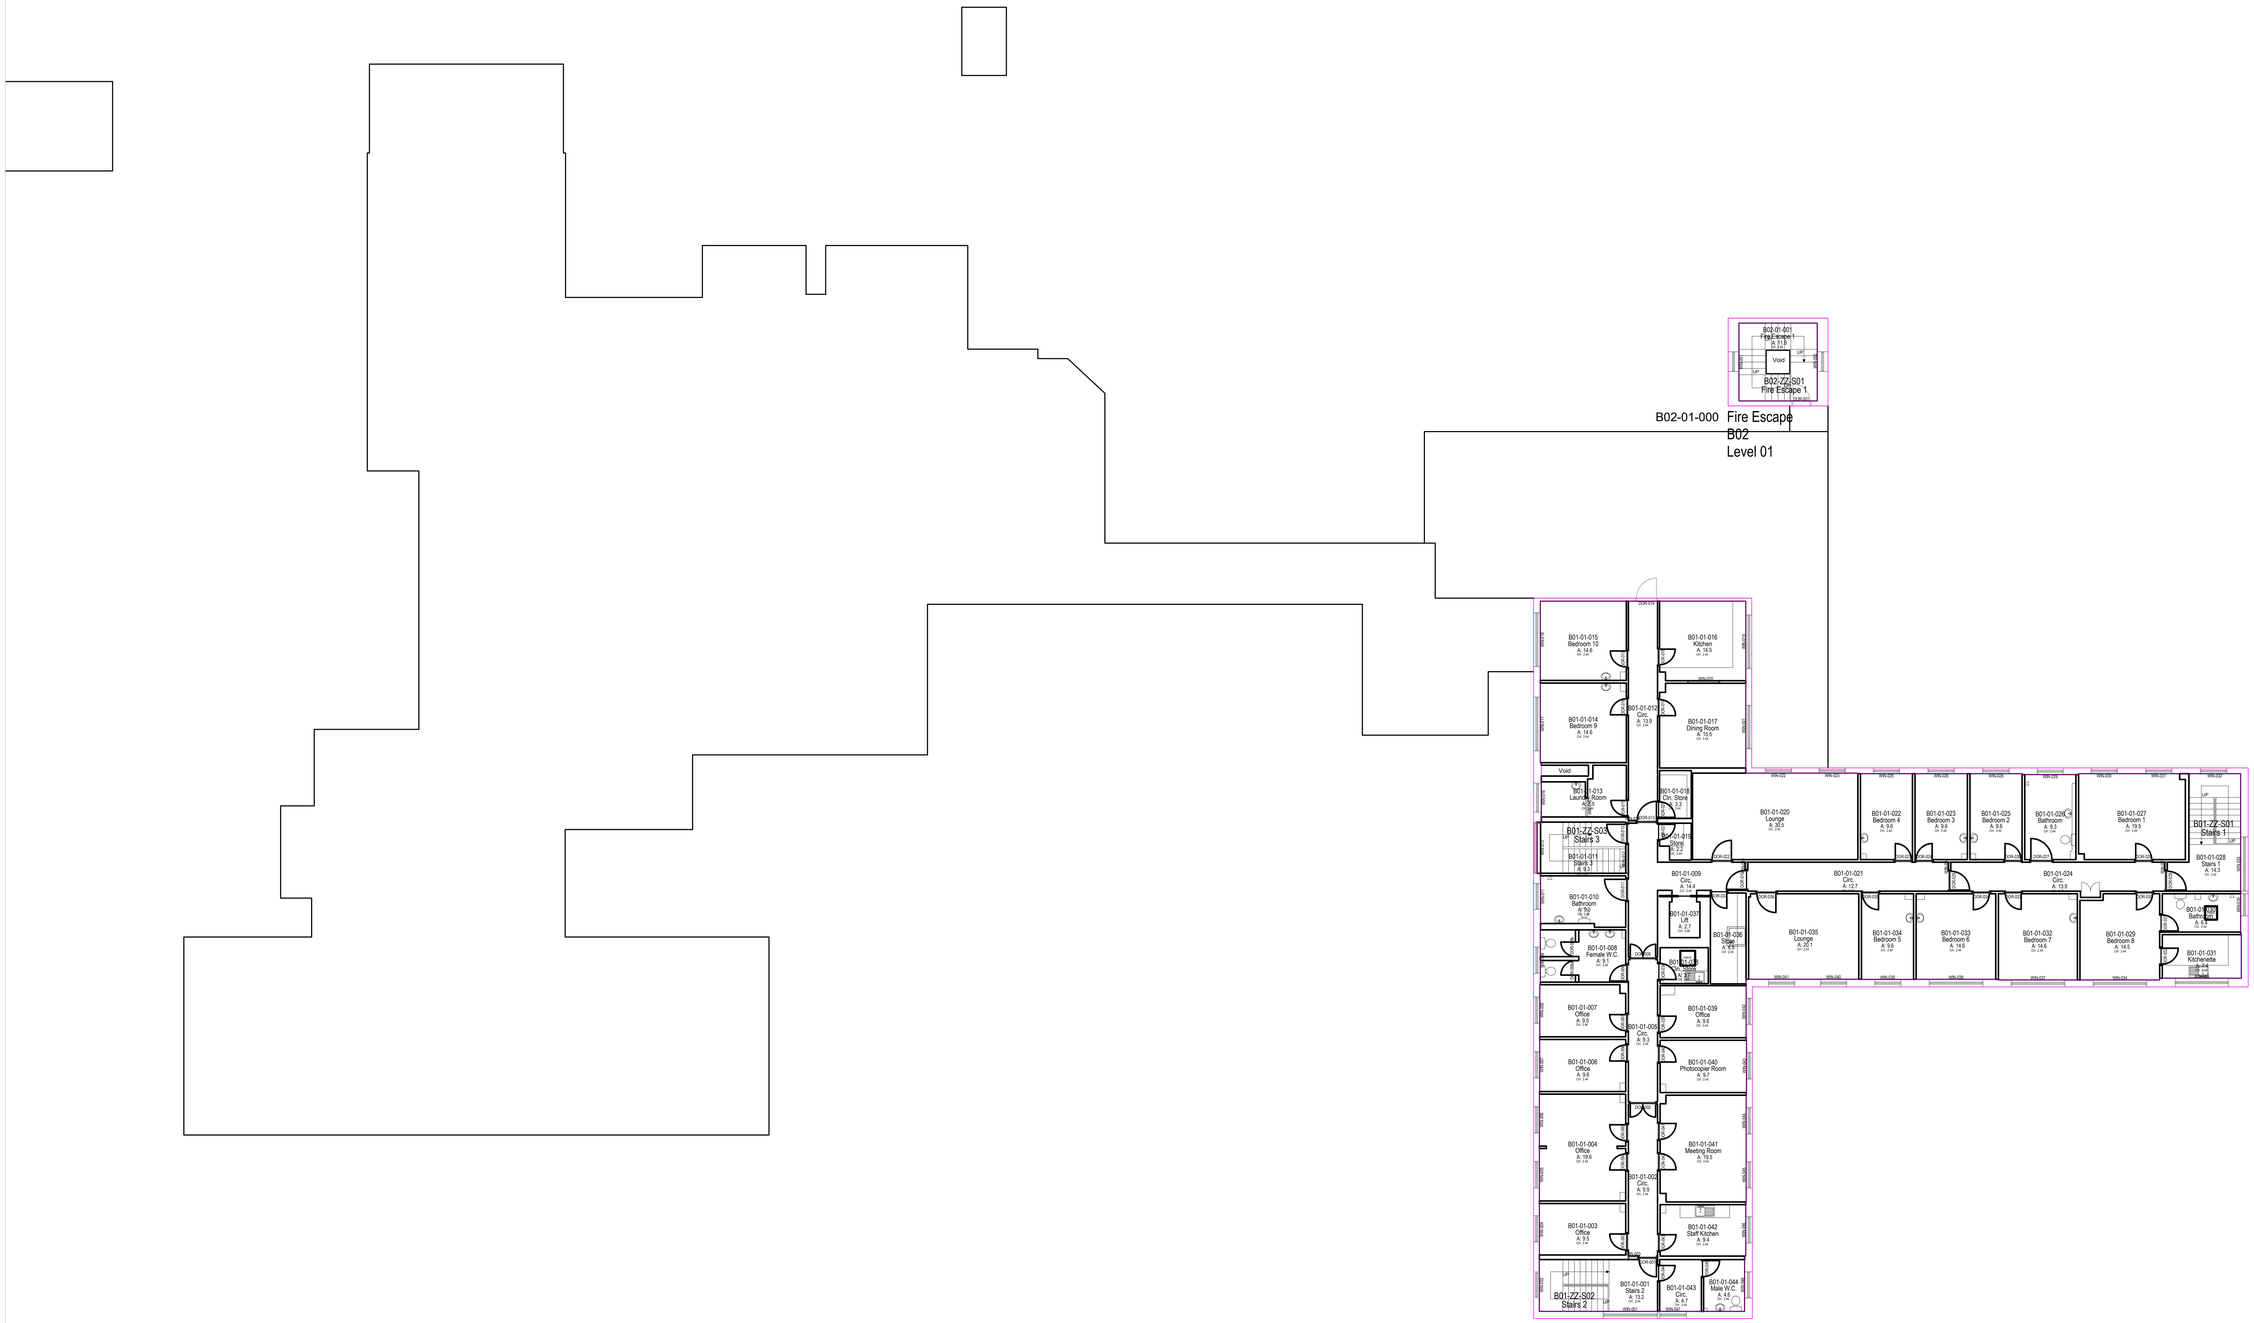

Scale (m)
1:100
0 5 10

AA PROJECTS
DELIVERING EXCELLENCE WITH DREES & SOMMER

Notes:

Copyright: All rights reserved. This drawing must not be reproduced without permission from AA Projects Ltd. Do not scale off this drawing. All dimensions are to be checked on site by contractor / sub contractor. Any discrepancies to be reported to AA Projects Ltd.

Rev	Date	Revision notes	By	Check

AA PROJECTS
L2 Pilkington Court
Sinclair Way
Prescot Business Park
Prescot
Liverpool
L34 1QG
Tel: 0151 430 2340
Office Locations
Birmingham, Leeds, Liverpool, London, Manchester, Oxford, Rugby, Newcastle
www.aaprojects.co.uk

Client	Drawing Title		
Equans MCC	Hall Lane Resource Centre First Floor Plan		
Project Title	Drawn	Date	
PSDS	LK	11/22	
Hall Lane Resource Centre	Checked	Date	
		11/22	

A0 DWG No. 19972-HLC-102 Scale 1:100 Revision