

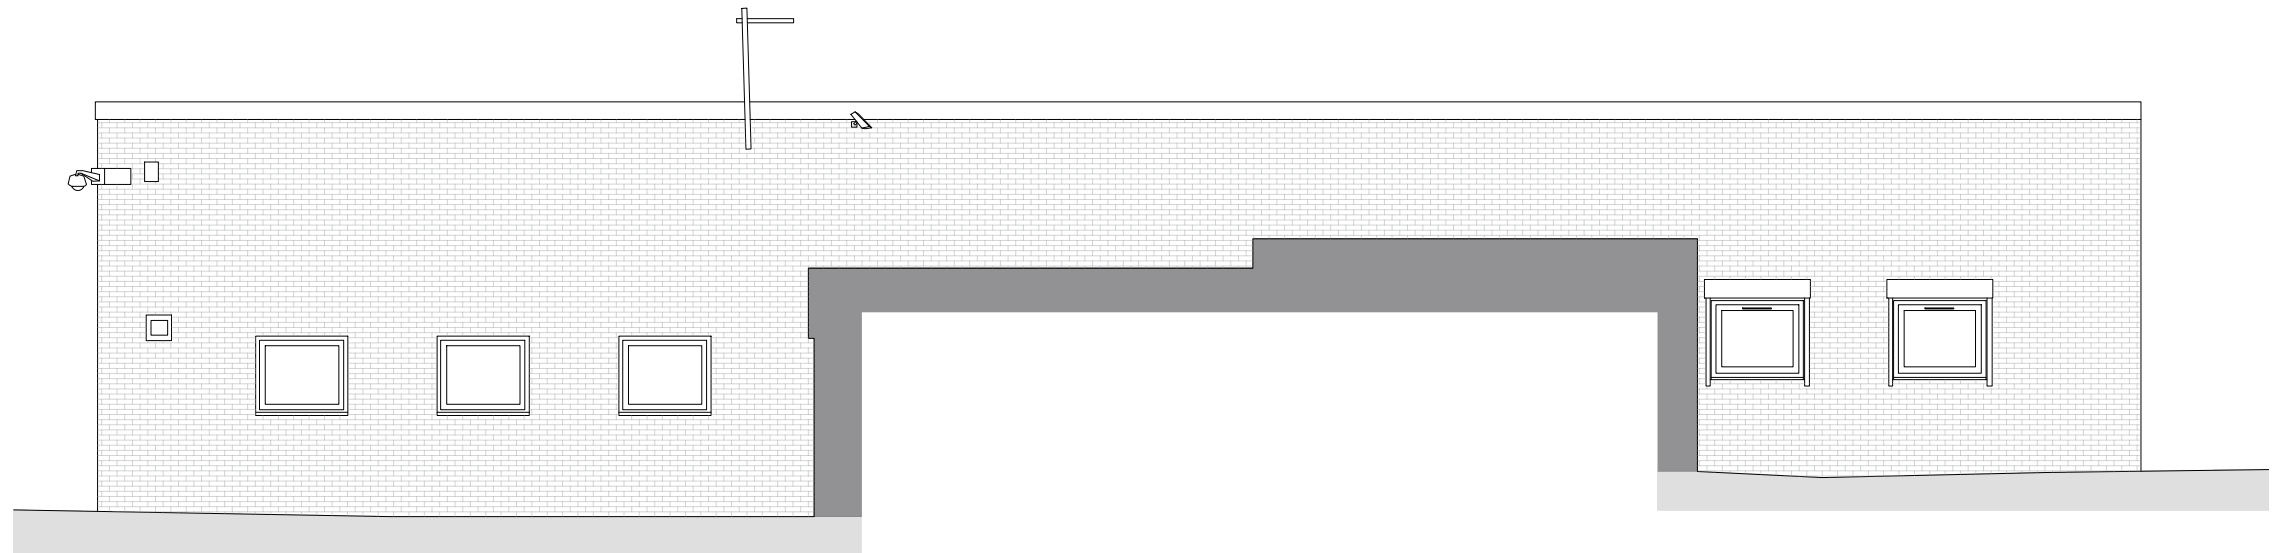


Notes:

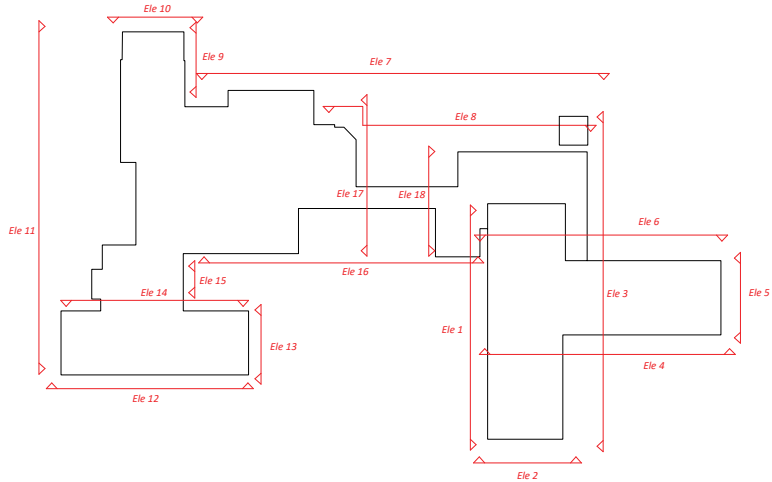


Elevation 14

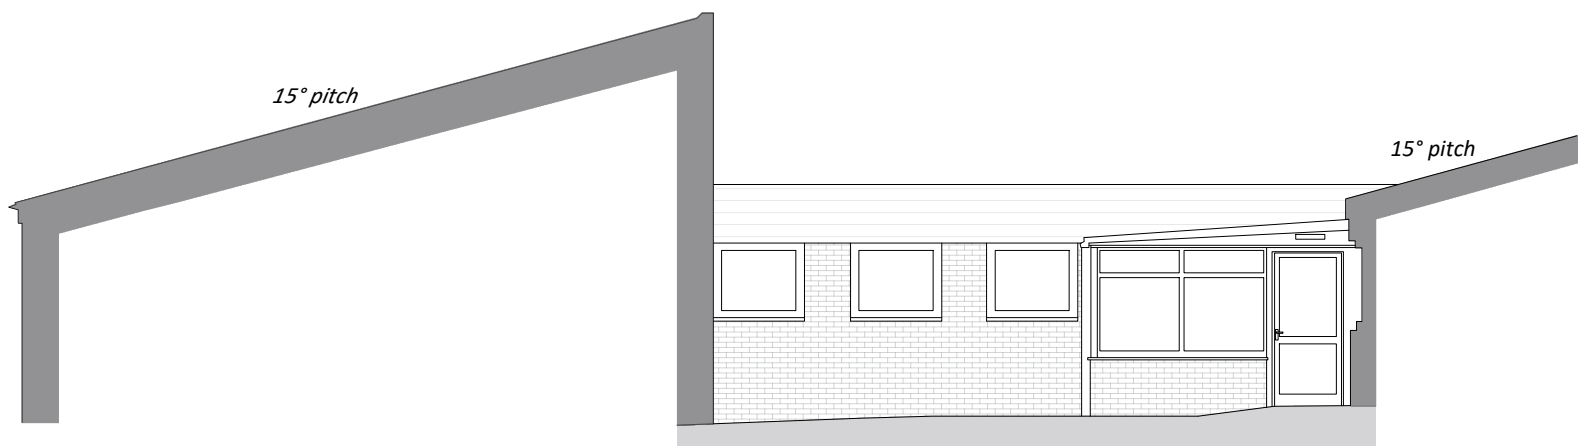


Elevation 15




Elevation 16

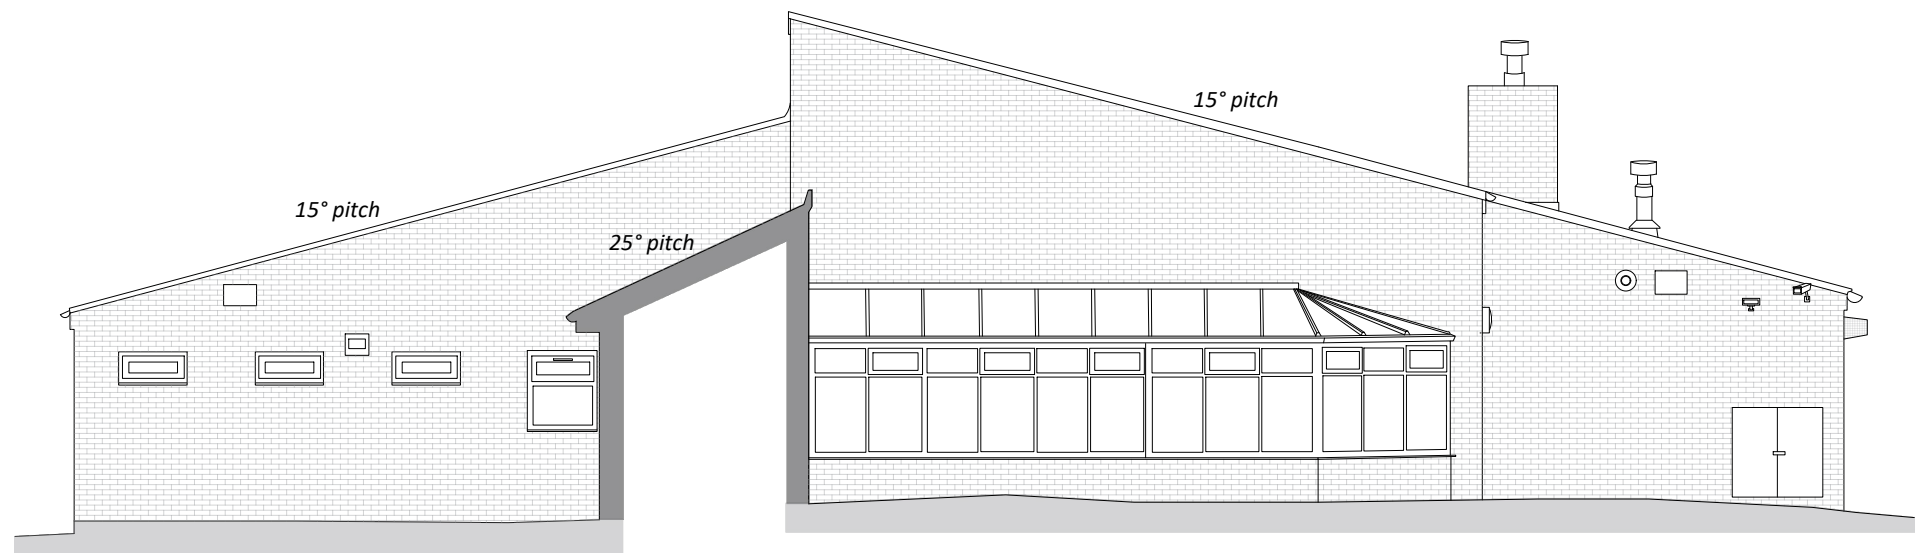

Elevation 17

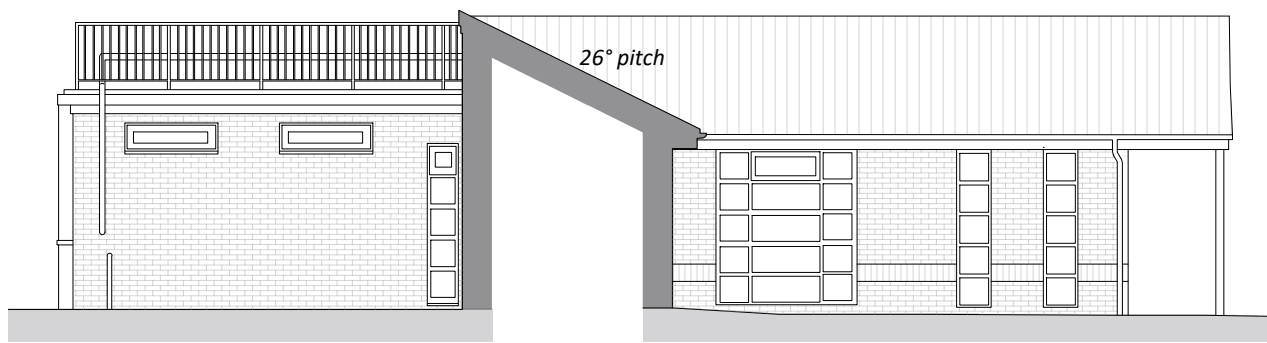

Elevation 18

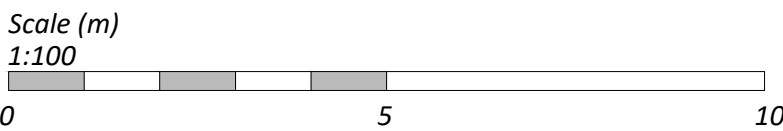

Copyright: All rights reserved. This drawing must not be reproduced without permission from AA Projects Ltd. Do not scale off this drawing. All dimensions are to be checked on site by contractor / sub contractor. Any discrepancies to be reported to AA Projects Ltd.

Rev	Date	Revision notes	By	Check

Client Equans MCC		Drawing Title Hall Lane Resource Existing Elevations 14 - 18	
Project Title PSDS Hall Lane Resource Centre		Drawn LK	Date 11/22
		Checked	Date 11/22
DWG No.	19972-HLC-203	Scale	1:100
		Revision	