


SHIP CANAL HOUSE, 9TH FLOOR


BUILDING SECTIONS - SCALE 1:50

This drawing is the property of **bluesky** Design and must not be copied or otherwise reproduced. All dimensions must be checked on site before commencing work. This drawing was produced using AutoCAD 2019.

NOTE: ALL DRAWING INFORMATION SUBJECT TO SITE SURVEY AND DRAWING UPDATES POST STRIP-OUT

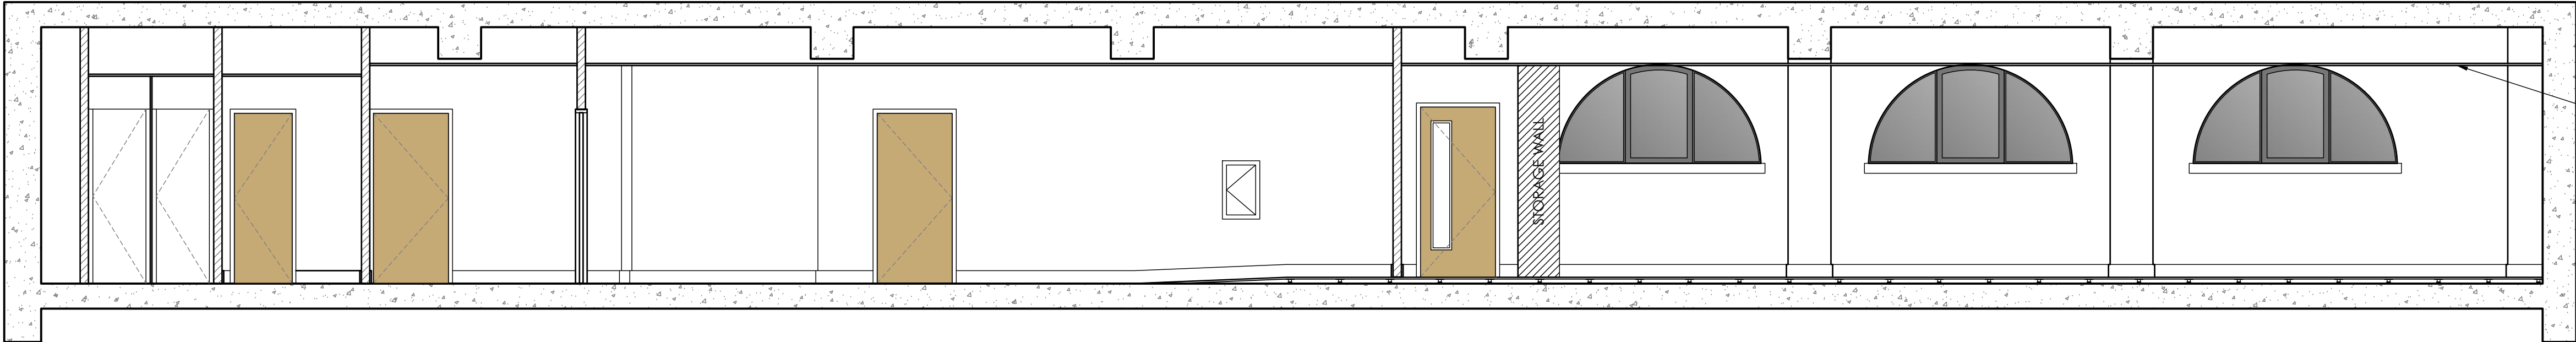


EXISTING SECTION A-A

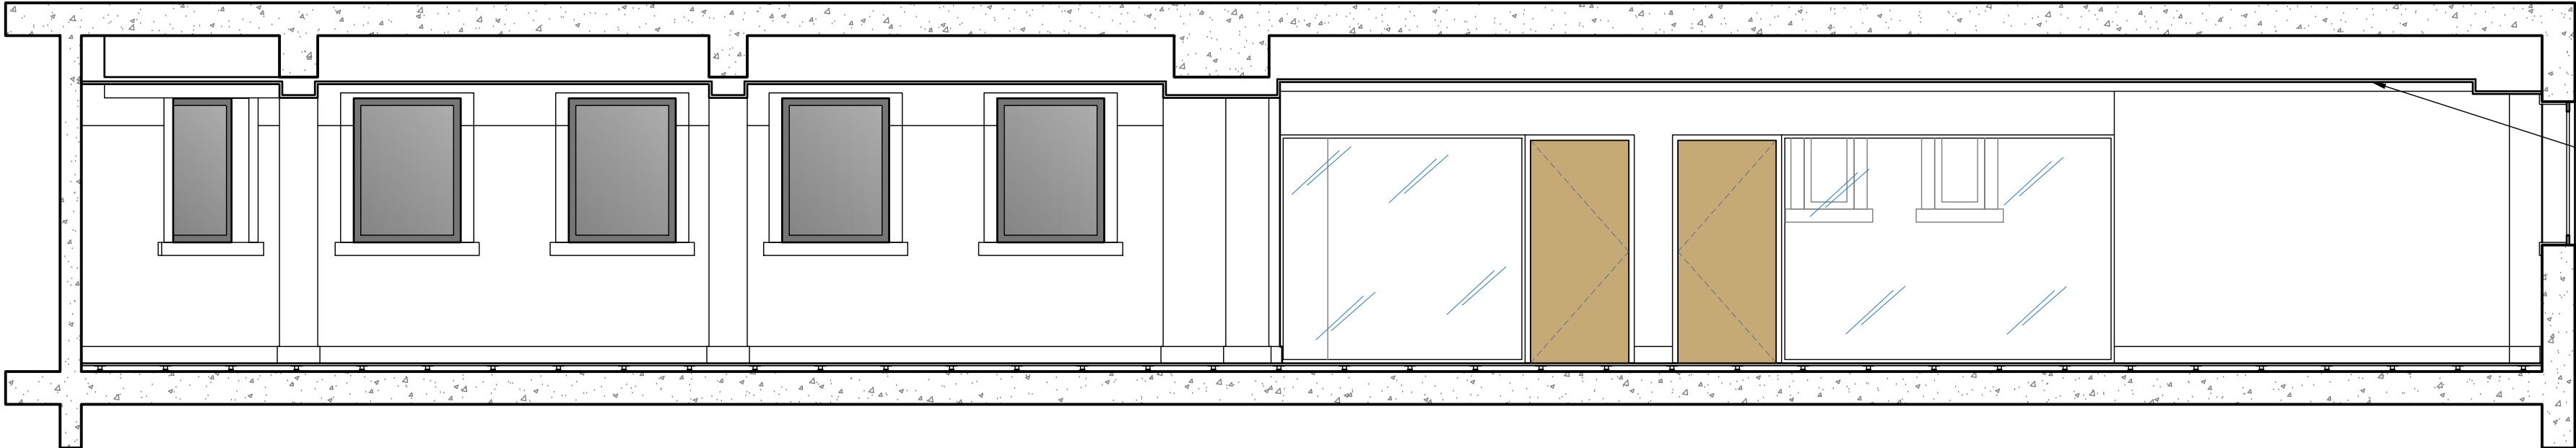


EXISTING SECTION B-B



EXISTING SECTION C-C

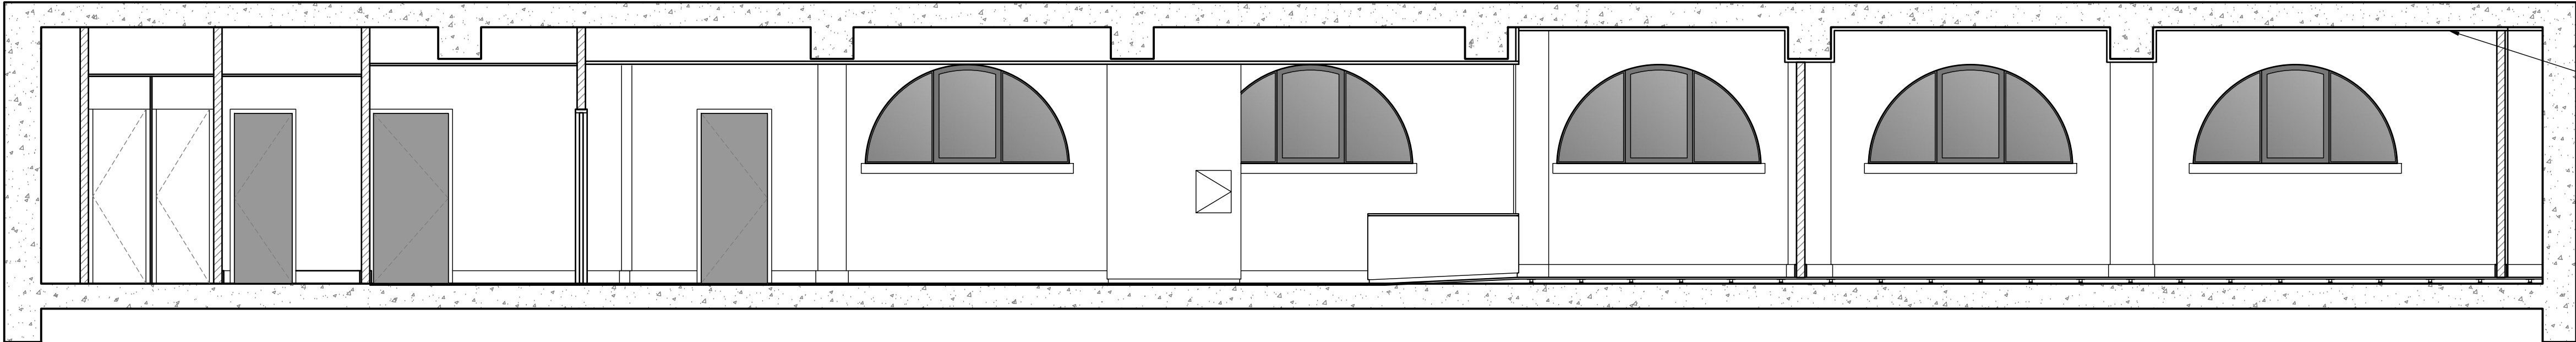


PROPOSED SECTION A-A

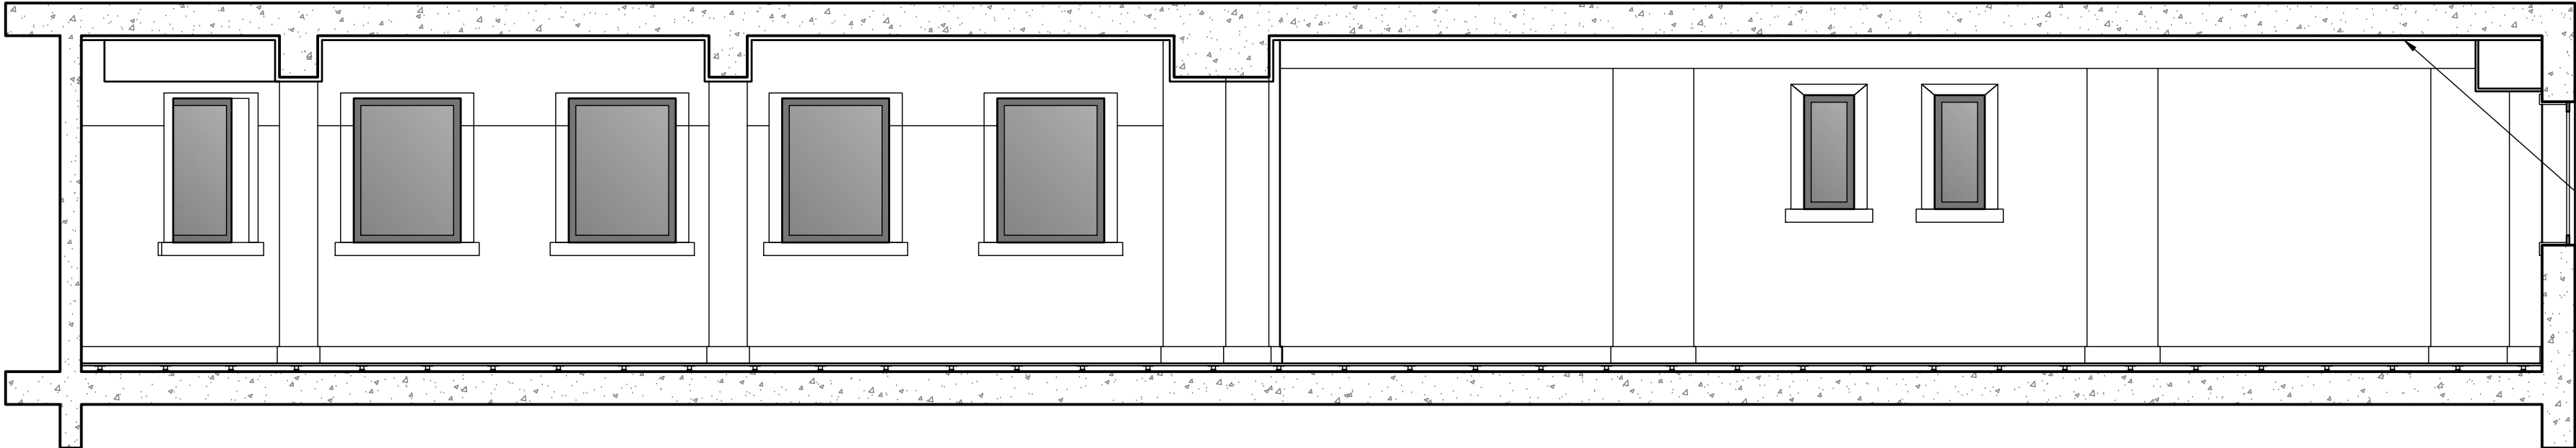

PROPOSED SECTION B-B



PROPOSED SECTION C-C

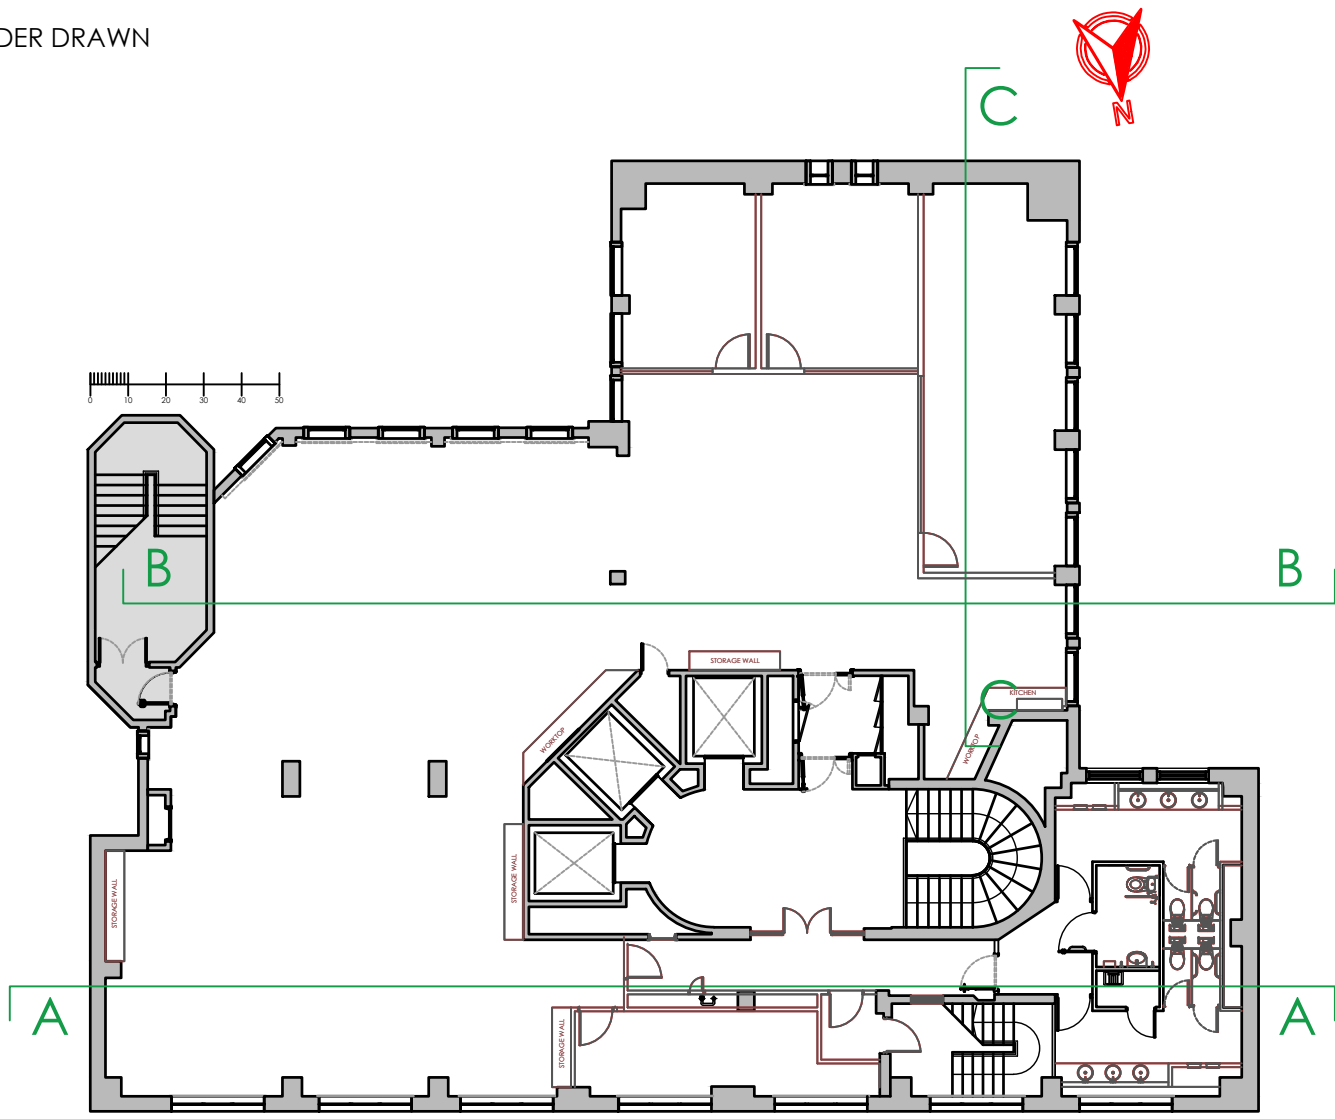

LOCATION PLAN 1:200

Rev	Date	Description	Initials
A	13.11.22	Heritage Issue	FLC

Client:	GROSVENOR
Project:	SHIP CANAL HOUSE
Address:	9TH FLOOR, SHIP CANAL HOUSE, KING STREET
Drawing Title:	BUILDING SECTIONS
Date:	10.11.2022
Project Number:	1308
Scale:	1:50 & 1:200@A1
Drawn by:	CB
Drawing Number:	1308-09-BS-01A

TENDER ISSUE