


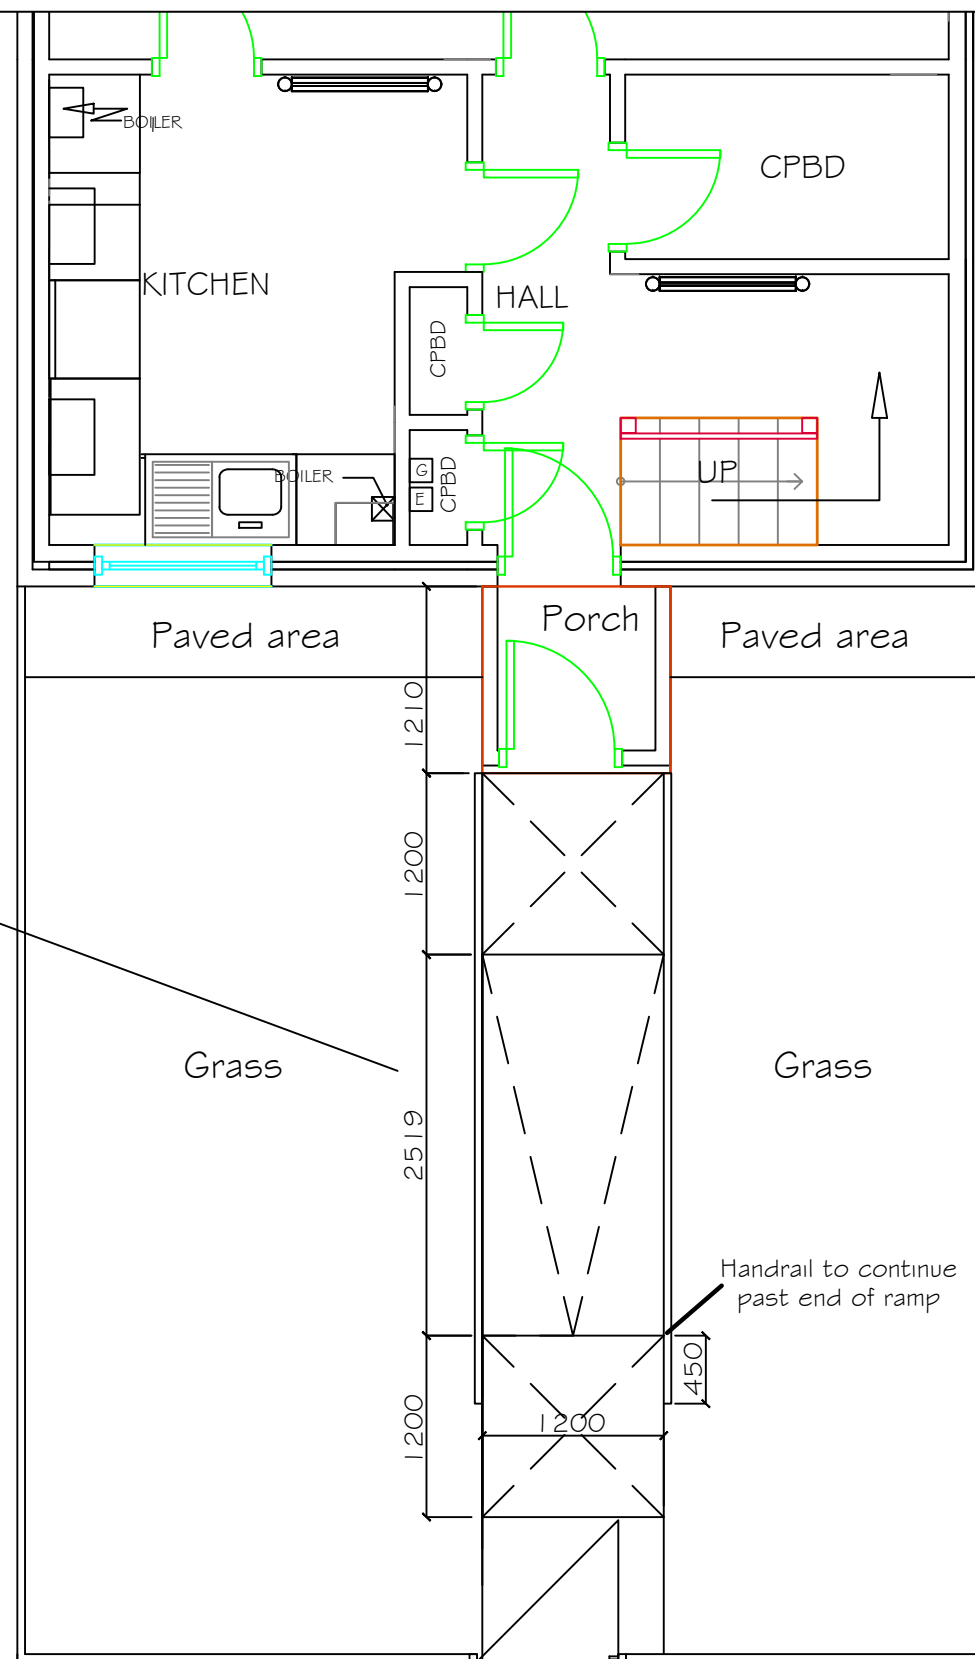

1:12 ramp with 1200mm landings
50mm smooth continuous galvanised handrail to both sides at 1m c/c set in concrete. Handrail to be 1000mm above landing surface & 900mm above ramp surface. Secondary safety rail to be fixed to external side 600mm above ramp surface. Finished with 1 undercoat & 2 coats black gloss paint.

Handrail to continue past end of ramp

Proposed front garden plan