


Dimensioning

Figured dimensions only to be taken from these designs and drawings. Work to annotated dimensions only. All dimensions to be checked on site. Architectural designers to be informed immediately of any discrepancies before work proceeds. Drawings are to be read in conjunction with relevant specifications, structural engineers and service engineers' drawings.

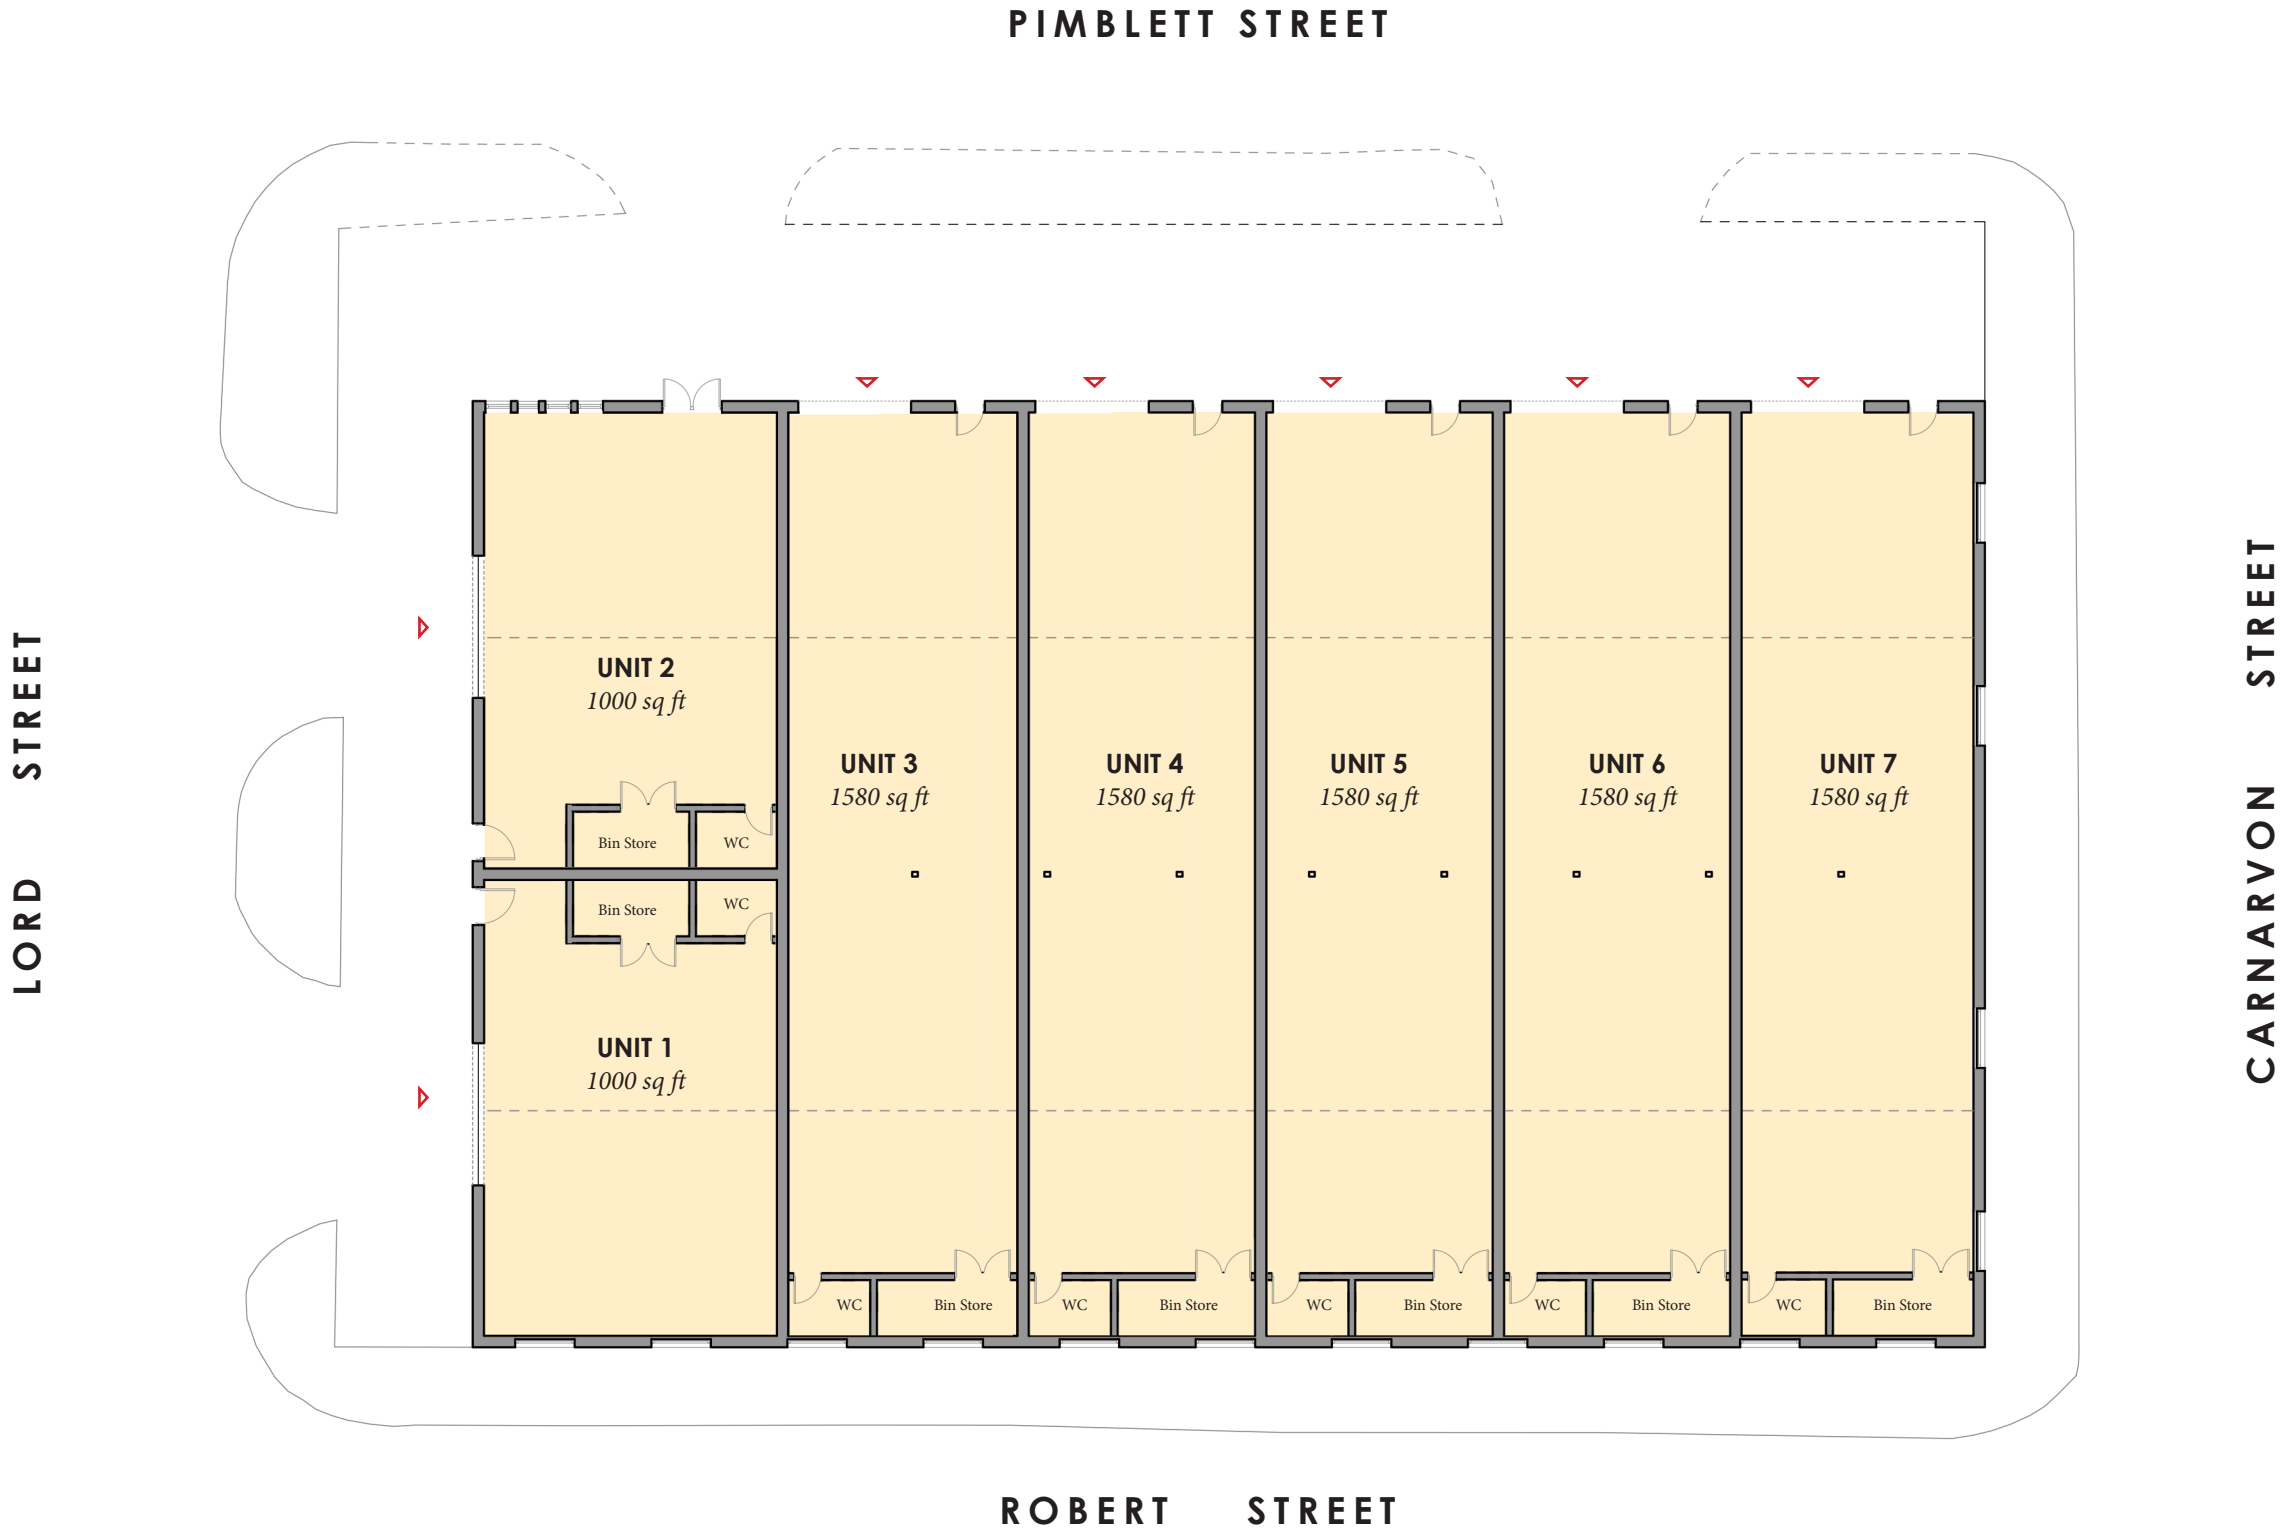

PROPOSED GROUND FLOOR SKETCH
1:200 @ A3



Rev	Description	Date
-	Issued to client for comments	15/06/22
-	Pre-Application Advice	11/07/22
A	Planning Issue	22/07/22
B	Waste management strategy added	09/08/22

PLANNING



SALEEM
ARCHITECTS

Client
Mr Jamil

Project
75 Lord Street
Cheetham Hill
M3 1HE

Drawing Title
Proposed Ground Floor

Revision
B

Scale
1:200 @ A3

Date
July 2022

Drawing No. :
Sheet 3