




THIS DRAWING IS TO BE READ IN CONJUNCTION WITH ALL OTHER RELEVANT DRAWINGS PREPARED BY CONSULTANTS AND SUB-CONTRACTORS.

REPORT ANY DISCREPANCIES TO THE ARCHITECT OR REPRESENTATIVES THEREOF.

© ALL RIGHTS RESERVED. NO PART OF THIS DRAWING MAY BE REPRODUCED OR TRANSMITTED IN ANY FORM OR BY ANY MEANS WITHOUT THE WRITTEN PERMISSIONS OF THE COPYRIGHT HOLDER

ONCE PRINTED AND DISTRIBUTED THIS DOCUMENT IS ASSUMED UNCONTROLLED

F1		General masonry brickwork (215 x 102 x 65mm) in running bond Wentworth, Roseberry Bond NBS Specification: Fa_20_02_15
		Type F1 Glazed feature panel brickwork (215 x 102 x 65mm) in running bond Wentworth, Colour No 05, Green NBS Specification: Sa_25_13_50,540
F2		Type F2 Glazed feature panel brickwork (215 x 102 x 65mm) in running bond Wentworth, Colour No 25, Medium Yellow NBS Specification: Sa_25_13_50,540
F3		Type F3 Glazed feature panel brickwork (215 x 102 x 65mm) in running bond Wentworth, Colour No 28, Orange NBS Specification: Sa_25_13_50,540
F4		Type F4 Glazed feature panel brickwork in internal courtyards (215 x 102 x 65mm) in running bond Wentworth, Colour No 28, Orange NBS Specification: Sa_25_13_50,540
F5		Type F5 Entrance feature cladding Class A fire rated (A2-s1, A2-s1, A2-s1) Taylor Maxwell Secret FX EPI (EPI Anvil Aluminium) Interiors (steel cladding) Colour/FX Interiors: D2525 Y2041 Taswell Sable NBS Specification: Sa_20_02_15
F6		Type F6 Entrance feature cladding Class A fire rated (A2-s1, A2-s1, A2-s1) Taylor Maxwell Secret FX EPI (EPI Anvil Aluminium) Interiors (steel cladding) Colour/FX Interiors: 610 MW027 Thulium Matt NBS Specification: Sa_20_02_15
F7		Type F7 Entrance feature cladding Class A fire rated (A2-s1, A2-s1, A2-s1) Taylor Maxwell Secret FX EPI (EPI Anvil Aluminium) Interiors (steel cladding) Colour/FX Interiors: D2525 Y2042 RAL 1035 Matt NBS Specification: Sa_20_02_15
F8		Louvre door sets at Energy Centre Manufacturer: Pirel, Demosec Secure, PPC Aluminium Merlin Grey, RAL7005, Satin
F9		Window, doors & curtain walling frames, glass, spandrel panels, louvers & roofglaze Manufacturer: Pirel, Merlin Aluminium, Merlin Grey RAL7005, Satin NBS Specification: Sa_20_02_15 NBS Specification: Sa_20_03_20 NBS Specification: Sa_20_03_20 NBS Specification: Sa_20_03_20
F10		Roof panel of 1000 pitch standing seam system Roof structure mechanically fastened to steel single ply membrane system, Merlin Grey, RAL 7005 NBS Specification: Sa_20_06_30
F11		Roof panel of 2000 pitch standing seam system Roof structure mechanically fastened to steel single ply membrane system, Merlin Grey, RAL 7005 NBS Specification: Sa_20_06_30
F12		Roof panel of flat roof maintenance access Kingspan Aquadome topdeck roof panel system & armour walkway with minimum 1100mm clear panels NBS Specification: Sa_20_06_30
F13		Roof panel of flat roof, first floor garages IKO hot melt system NBS Specification: Sa_20_04_30, 42
F14		Roof panel of flat roof, no access IKO Armourpall mechanically fastened PVC single ply membrane system, Merlin Grey, RAL 7005 NBS Specification: Sa_20_06_30
F15		Type F8 concrete to courtyards, garages Toughfibre laminated glass with wet mesh Colour: Interpol D2525 YH276 RAL 1035 Matt
F16		Type F6 Feature artwork, pattern to be confirmed by appointed artist, Class A fire rated (A2-s1, A2-s1, A2-s1), Taylor Maxwell Secret FX, Anvil perforated round panels, staggered rows NBS Specification: Sa_25 Y276 RAL 1035 Matt

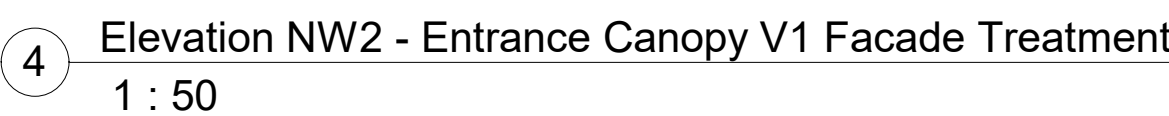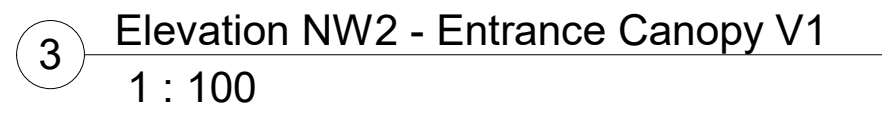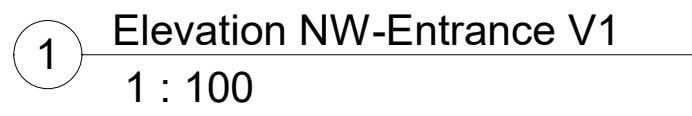

The Cruck Barn, Duxbury Park, Chorley, Lancashire. PR7 4AT
t: 01257 260070 f: 01257 260071

Client Name:

NHS
Greater Manchester
Mental Health
NHS Foundation Trust

SCP: Integrated Health Projects by

Land at Trust HQ building, North Manchester General Hospital

Project Name: North View

Drawing Title:
Planning- Proposed Elevation Sheet 5

Project No: 360-A00	Sheet Size: A0	Scale: As indicated	
Drawn by: CT	Checked by: KW	Approved by: AA	Revision: P03
Availability: For Information			Status: S2
Drawing Number: NMGNPH-GDA-ZZ--ZZ-DR-A-9010			