



Notes:

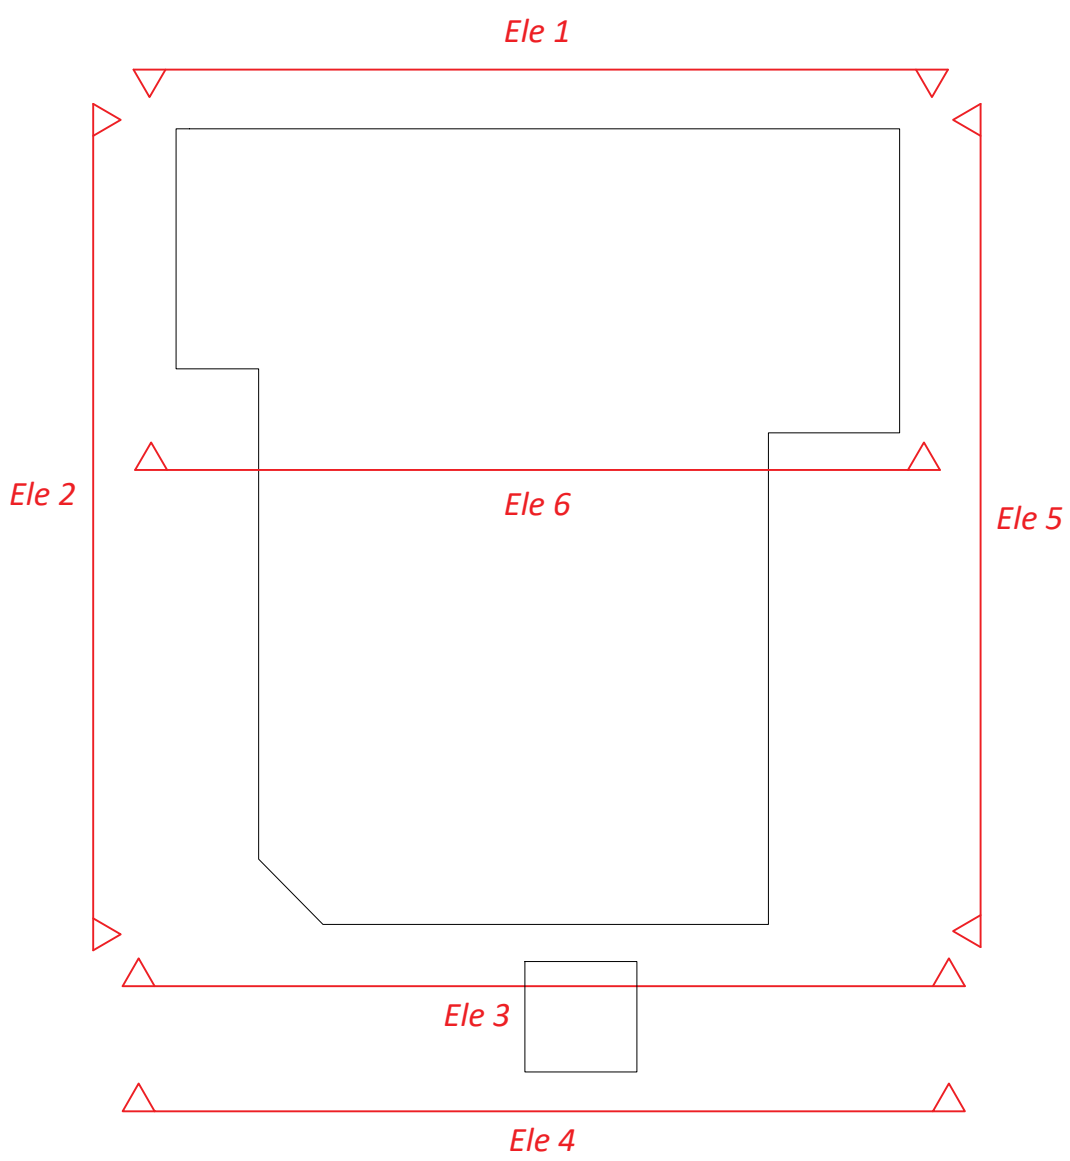

Elevation 4



Elevation 5

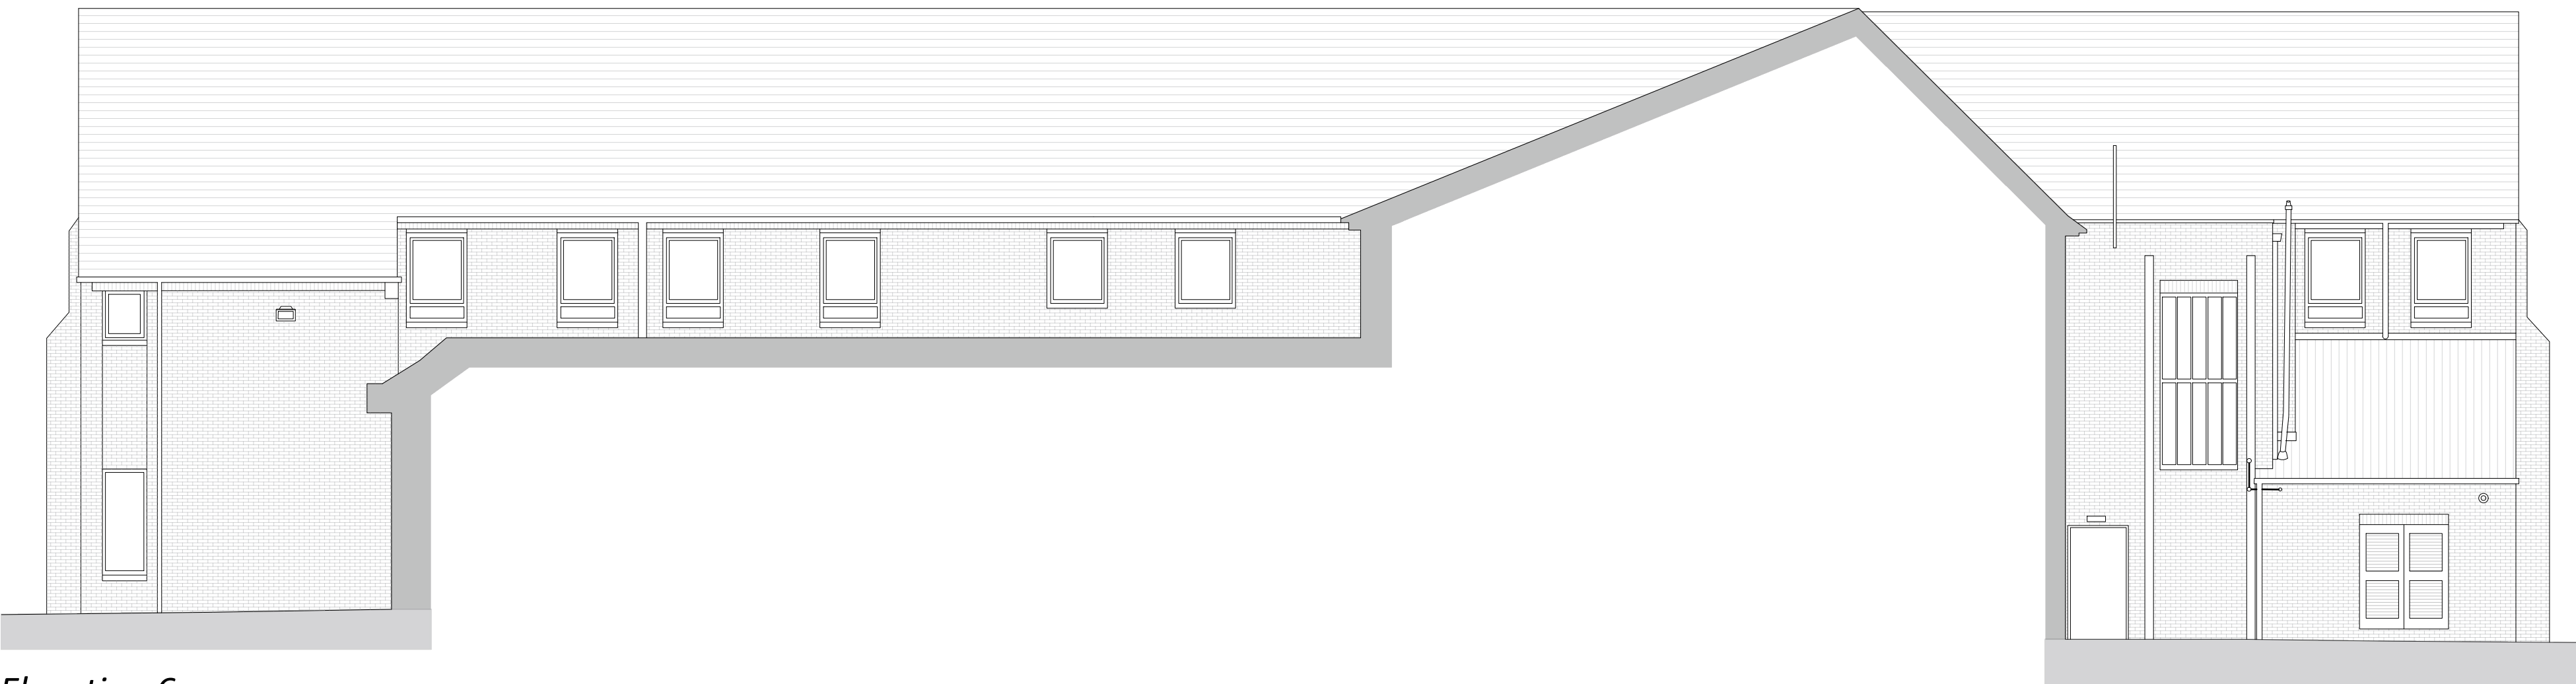

Elevation 6

Scale (m)
1:100
0 5 10

Copyright: All rights reserved. This drawing must not be reproduced without permission from AA Projects Ltd. Do not scale off this drawing. All dimensions are to be checked on site by contractor / sub-contractor. Any discrepancies to be reported to AA Projects Ltd.

Rev	Date	Revision notes	By	Check
-----	------	----------------	----	-------

AA PROJECTS
17 Pilkington Court
Sinclear Way
Prescot Business Park
Prescot
Liverpool
L34 2DS
Tel: 0151 430 2340
www.aaprojects.co.uk

Office Locations
Birmingham, Leeds, Liverpool, London, Manchester, Oxford, Rugby, Newcastle

Client	Drawing Title
Equians MCC	Harpurhey District Office Existing Elevations 4 - 6

Project Title	Drawn	Date
PSDS	LK	11/22
Harpurhey District Office	Checked	Date
	PT	11/22

DWG No:	Scale	Revision
19972-HDO-201	1:100	