




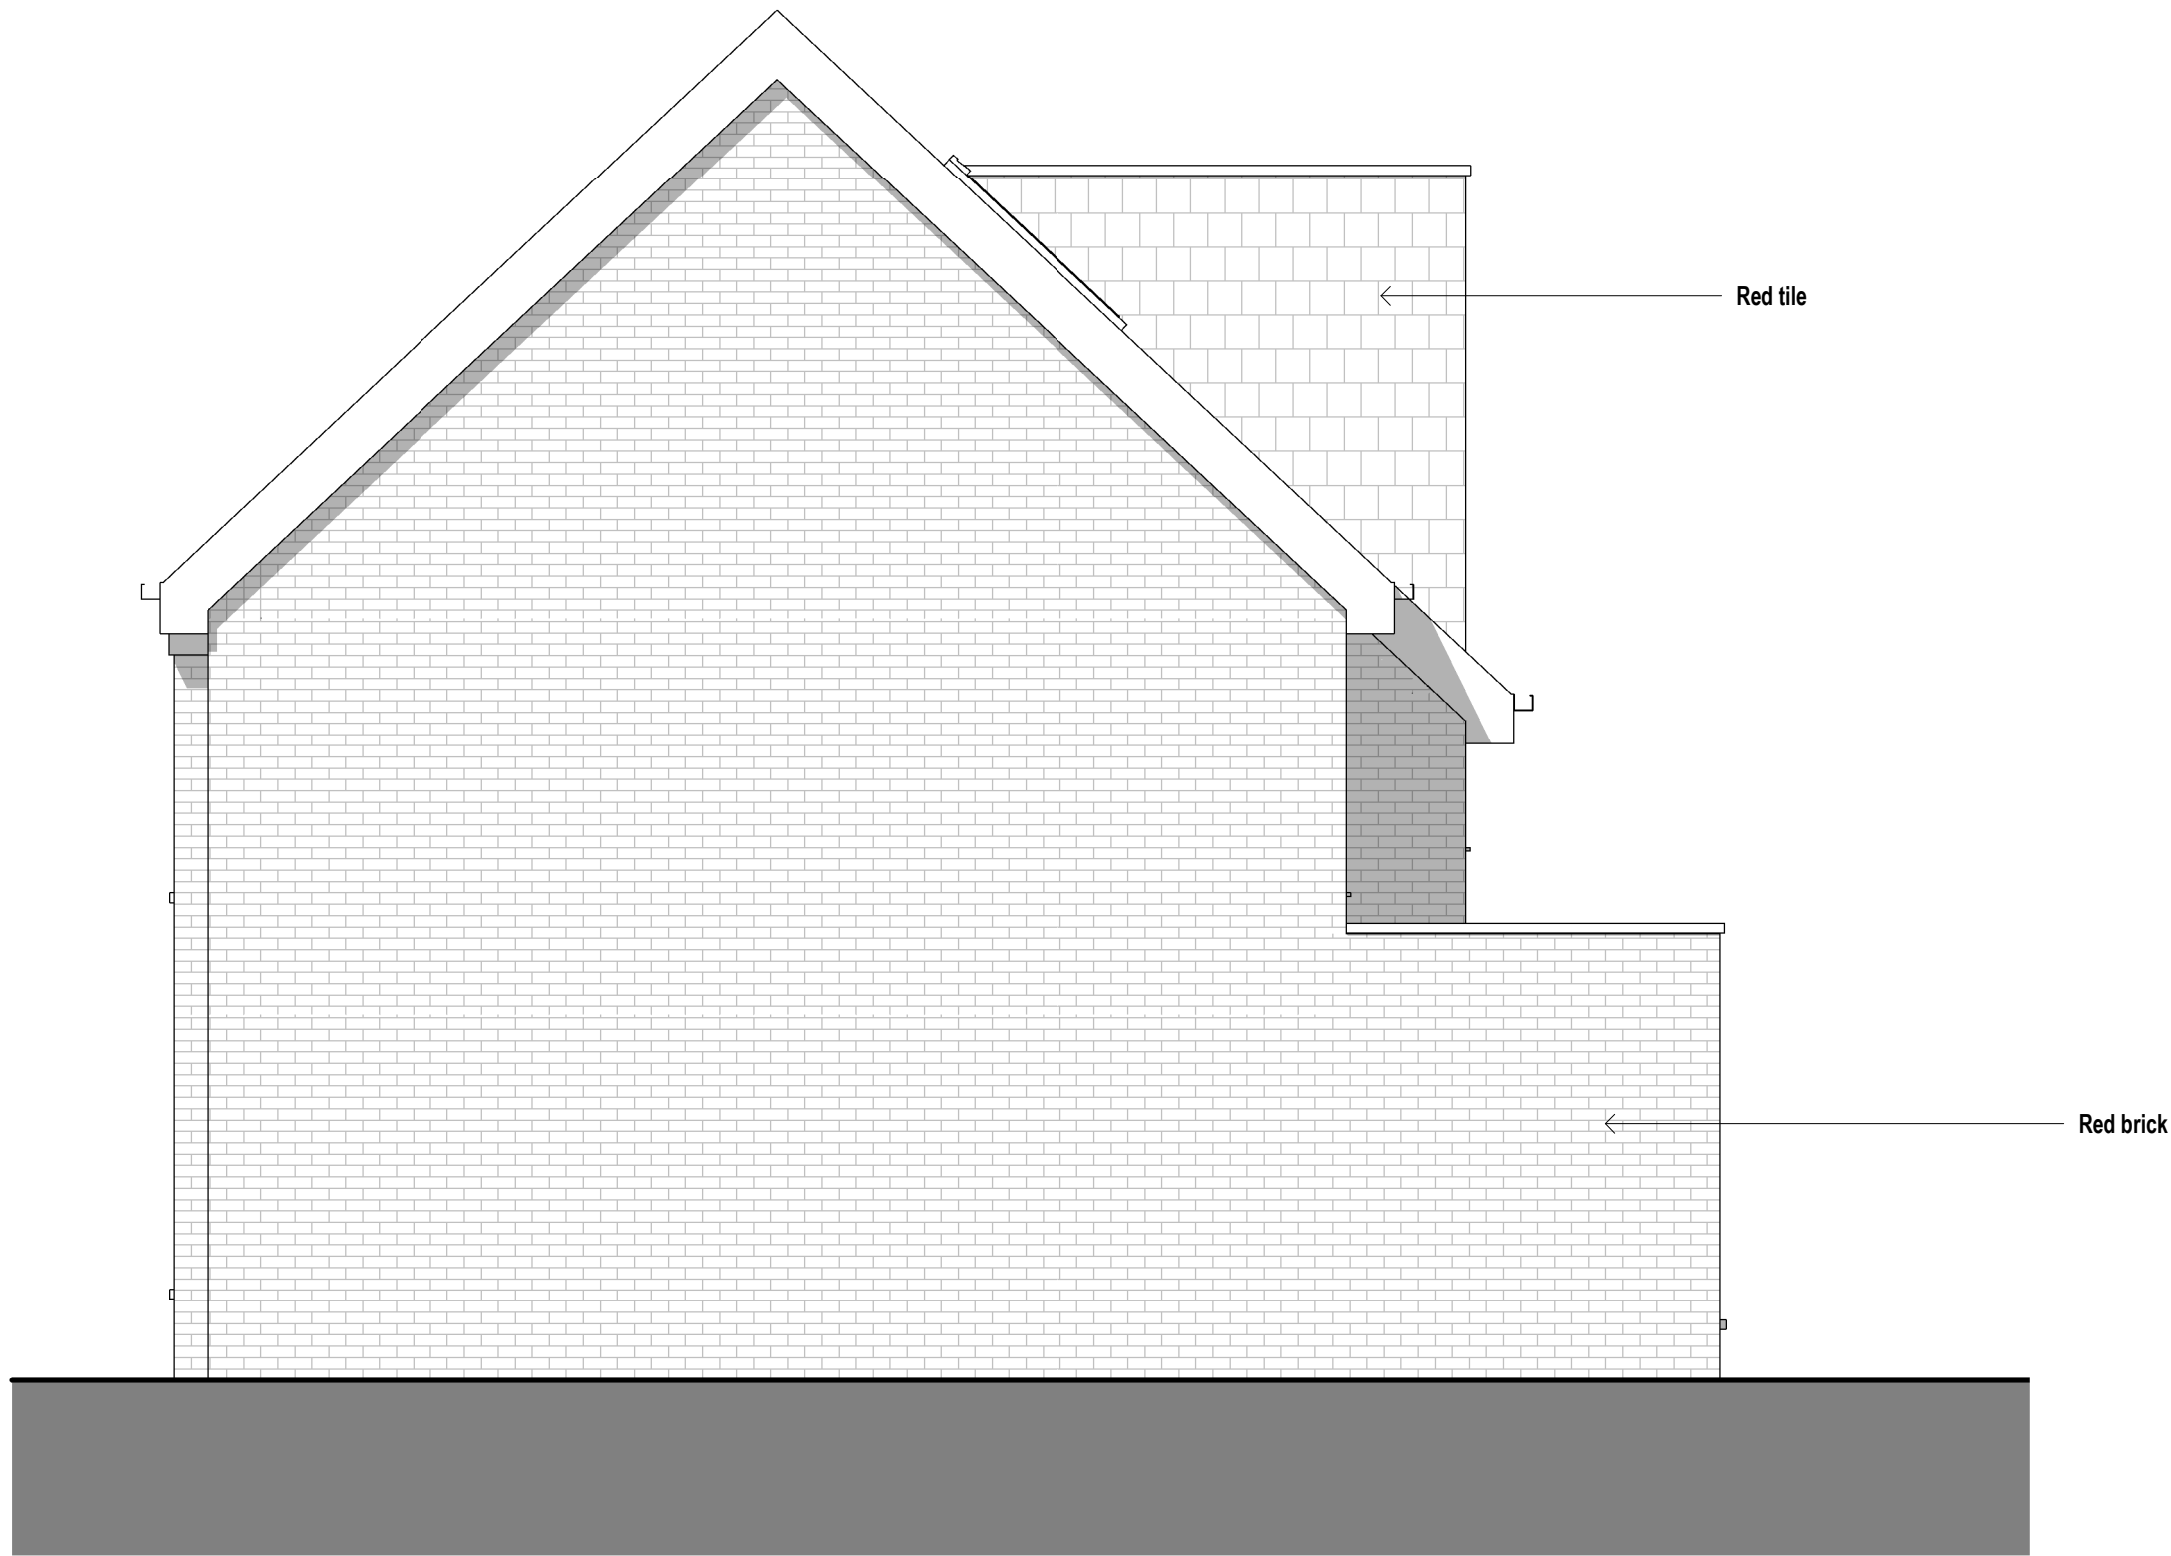


EAST
1 : 50

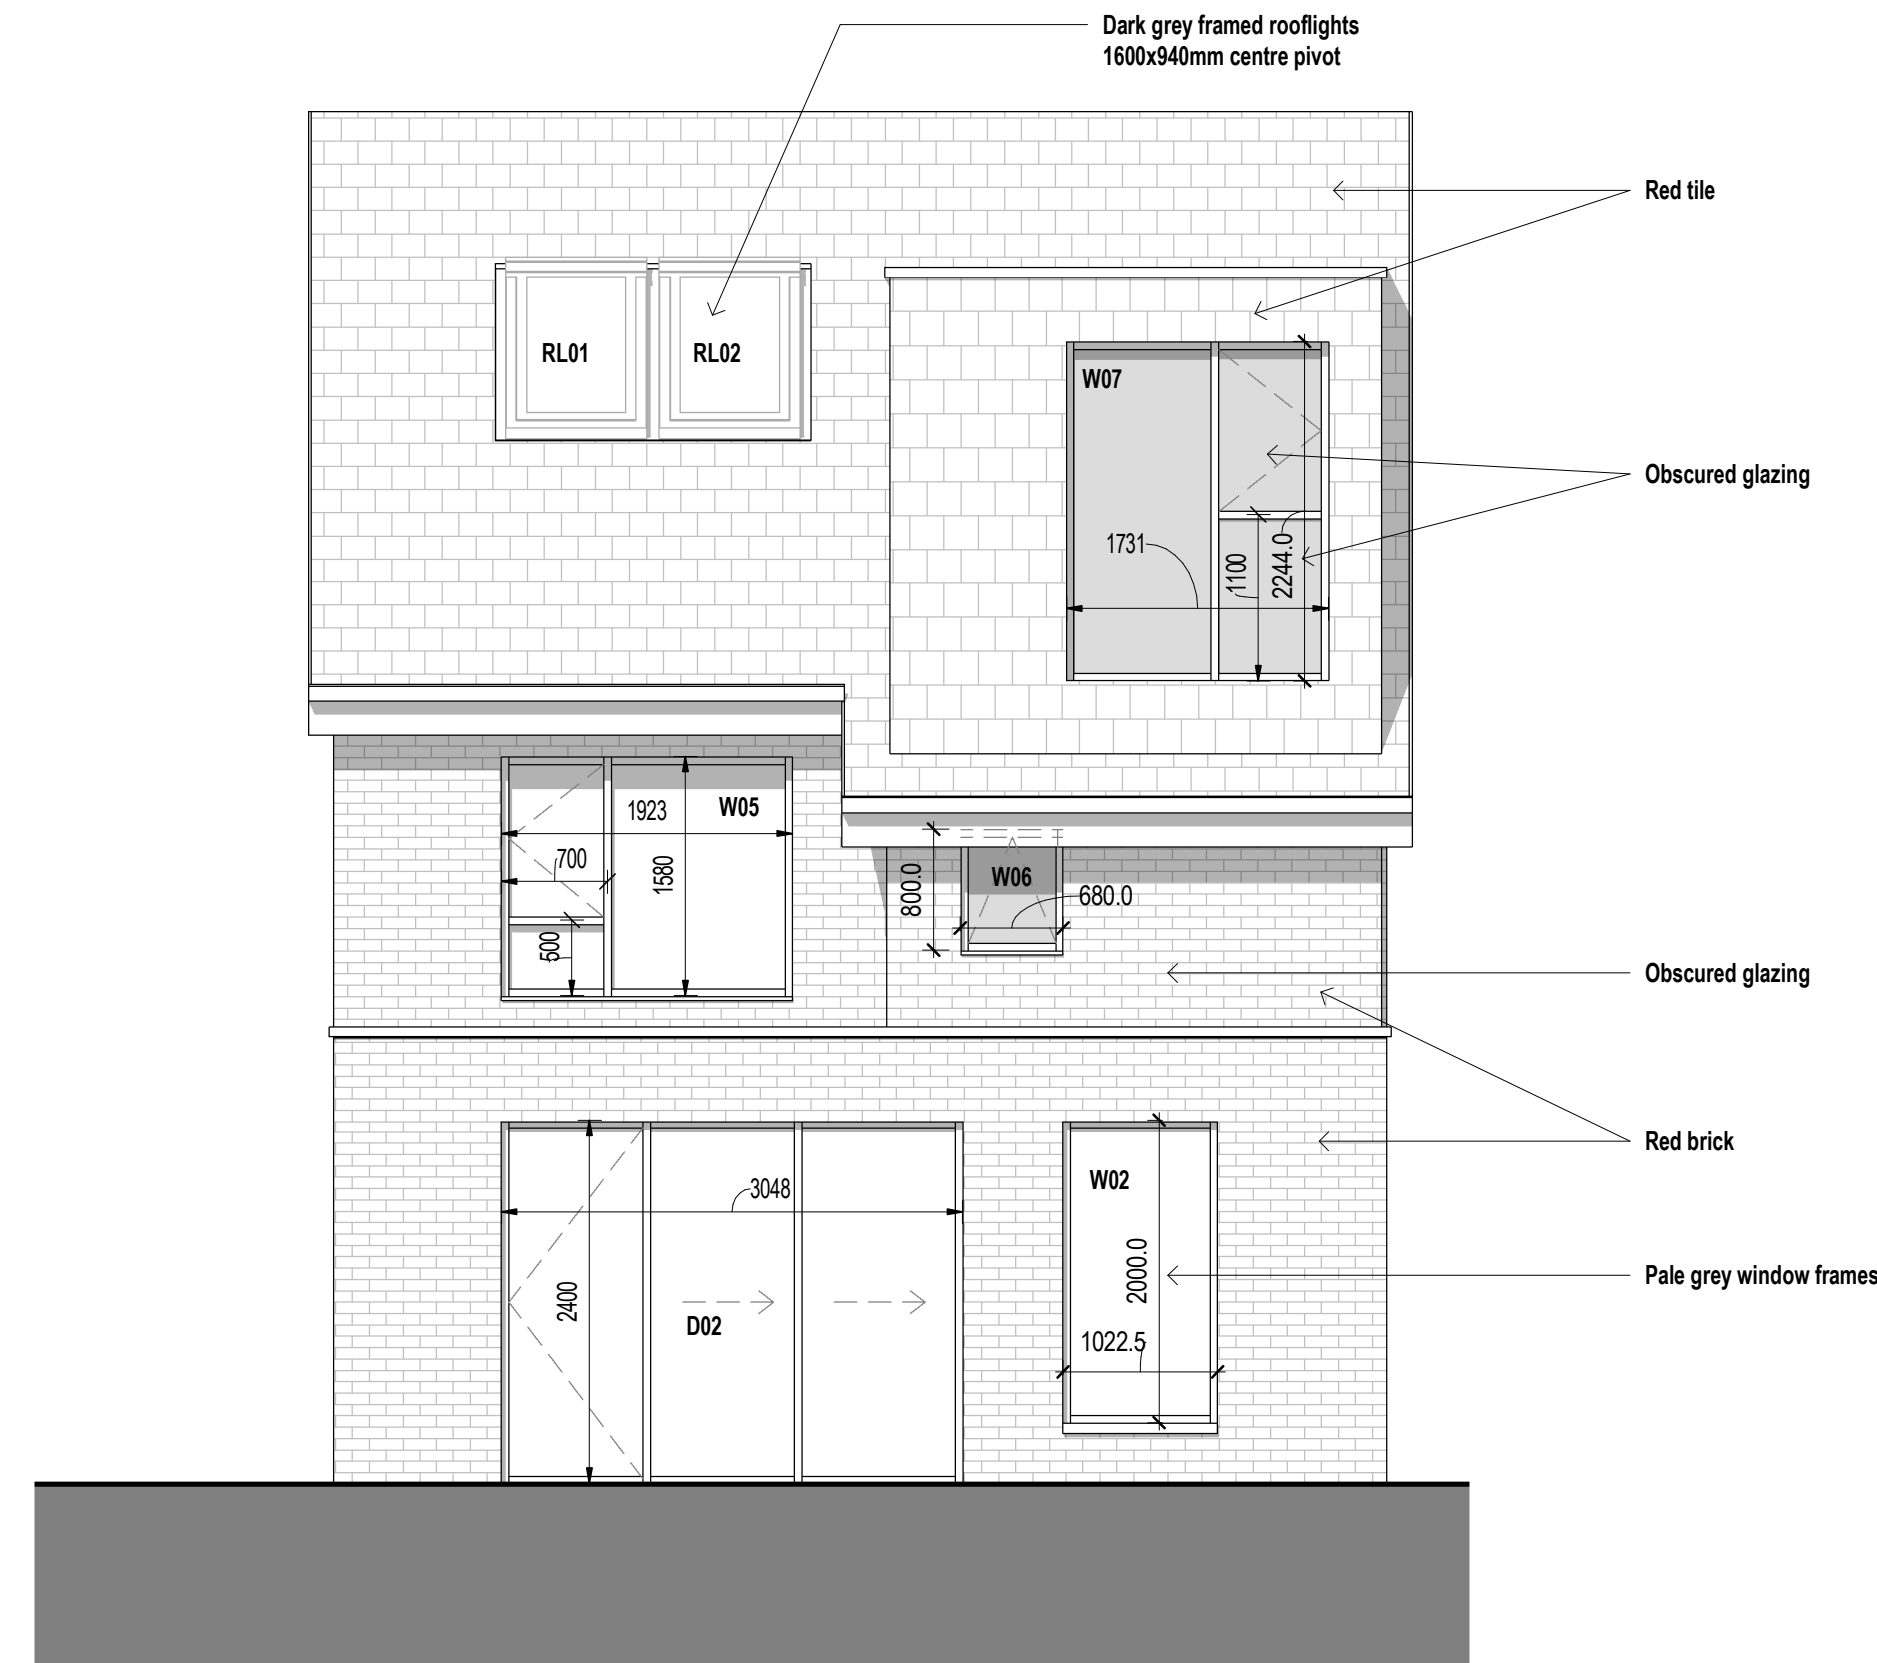


NORTH
1 : 50

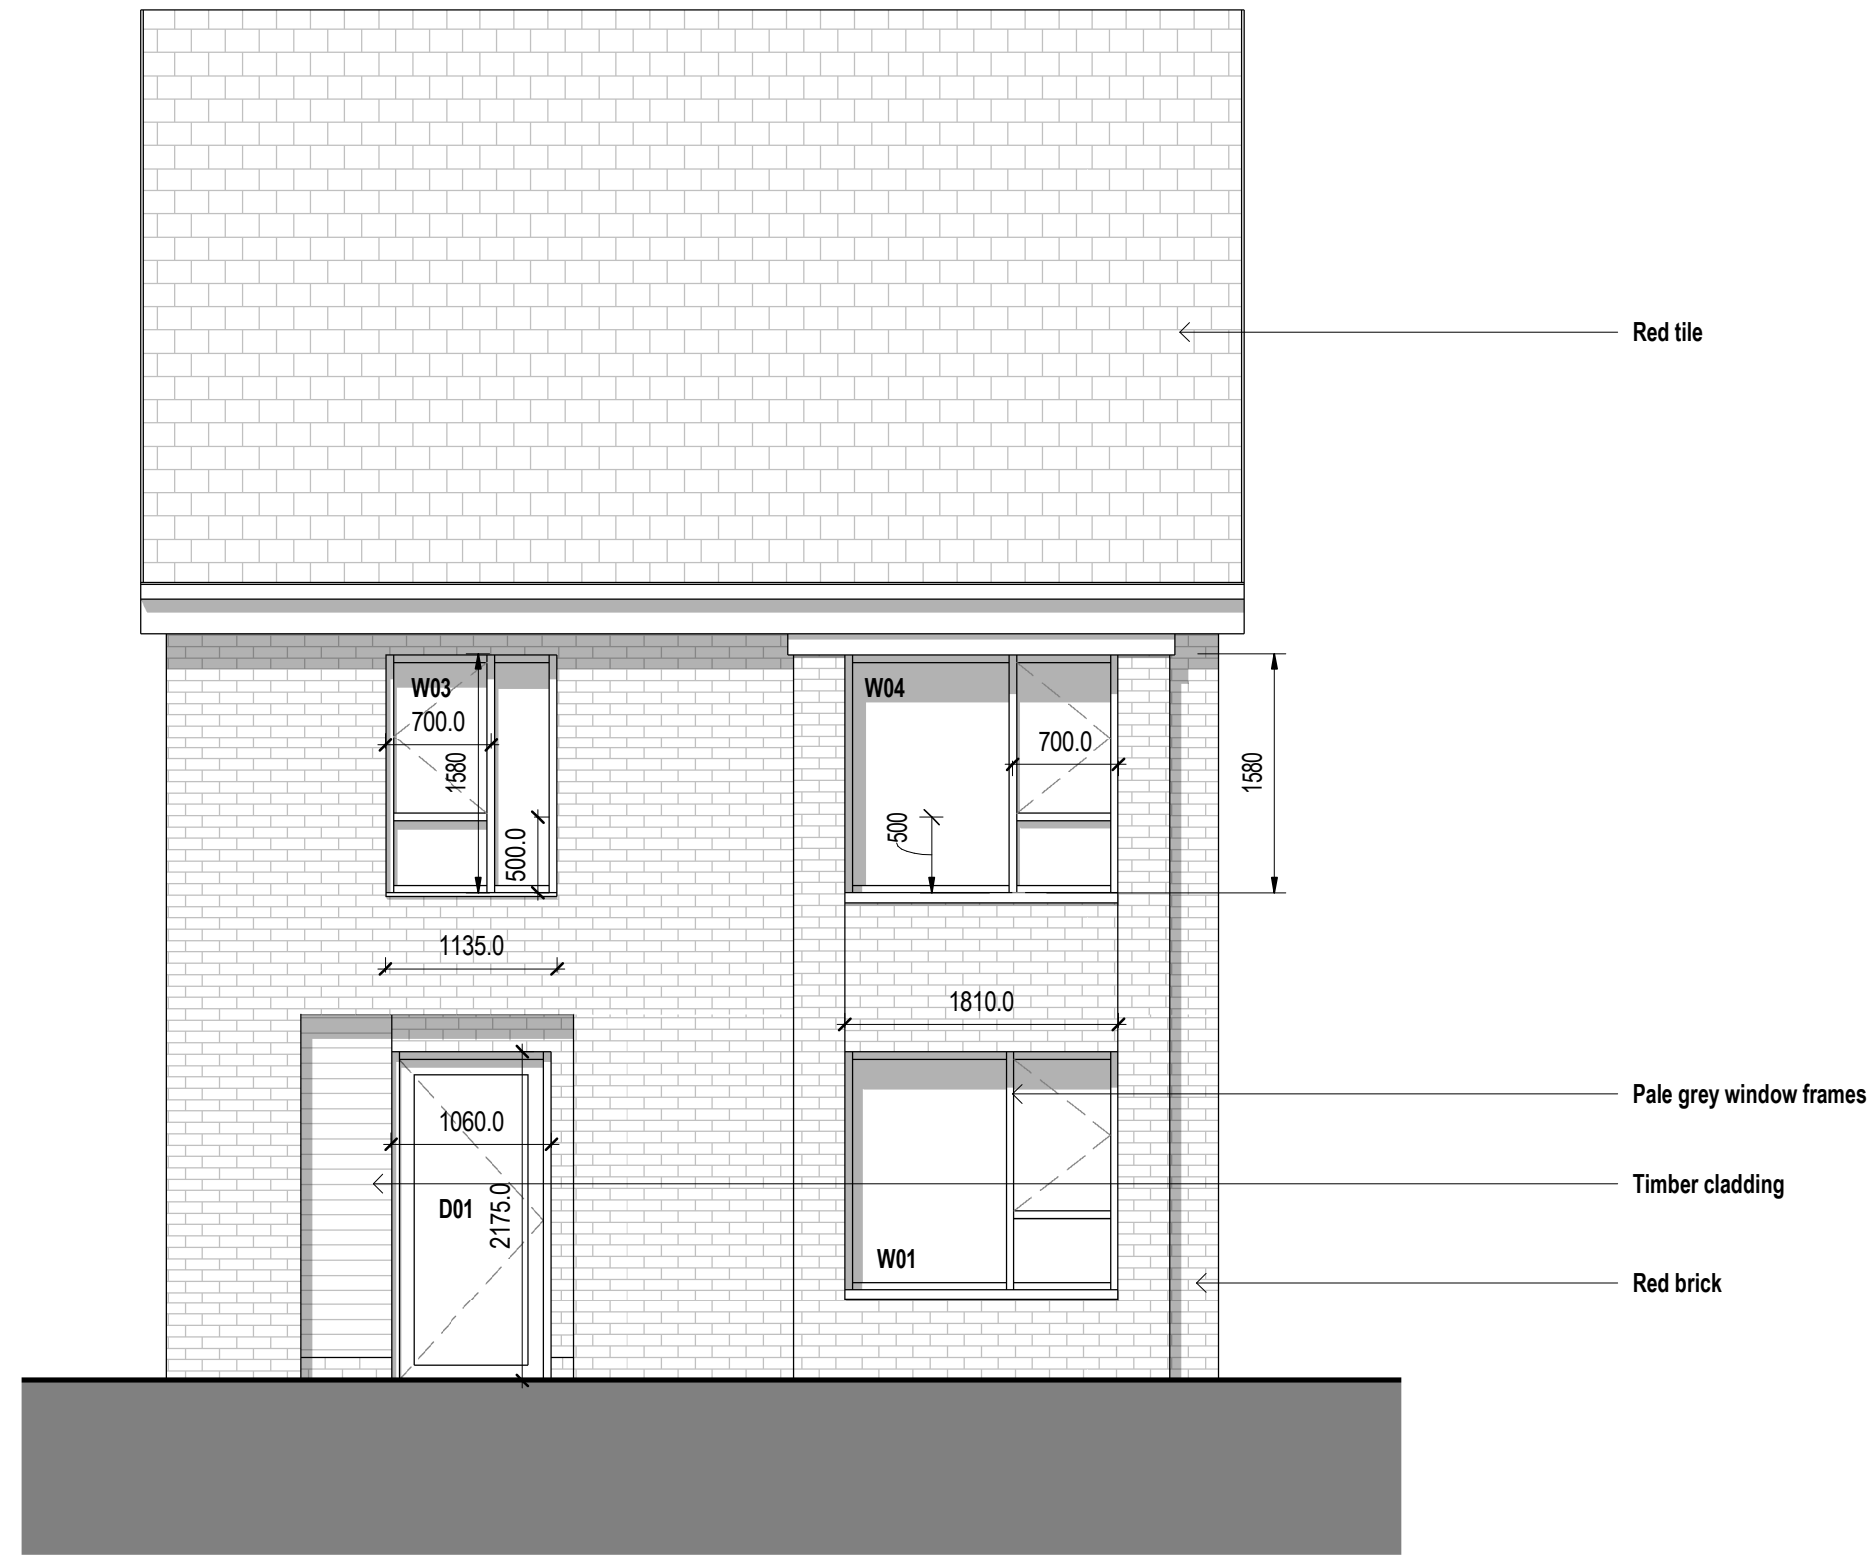

SOUTH
1 : 50

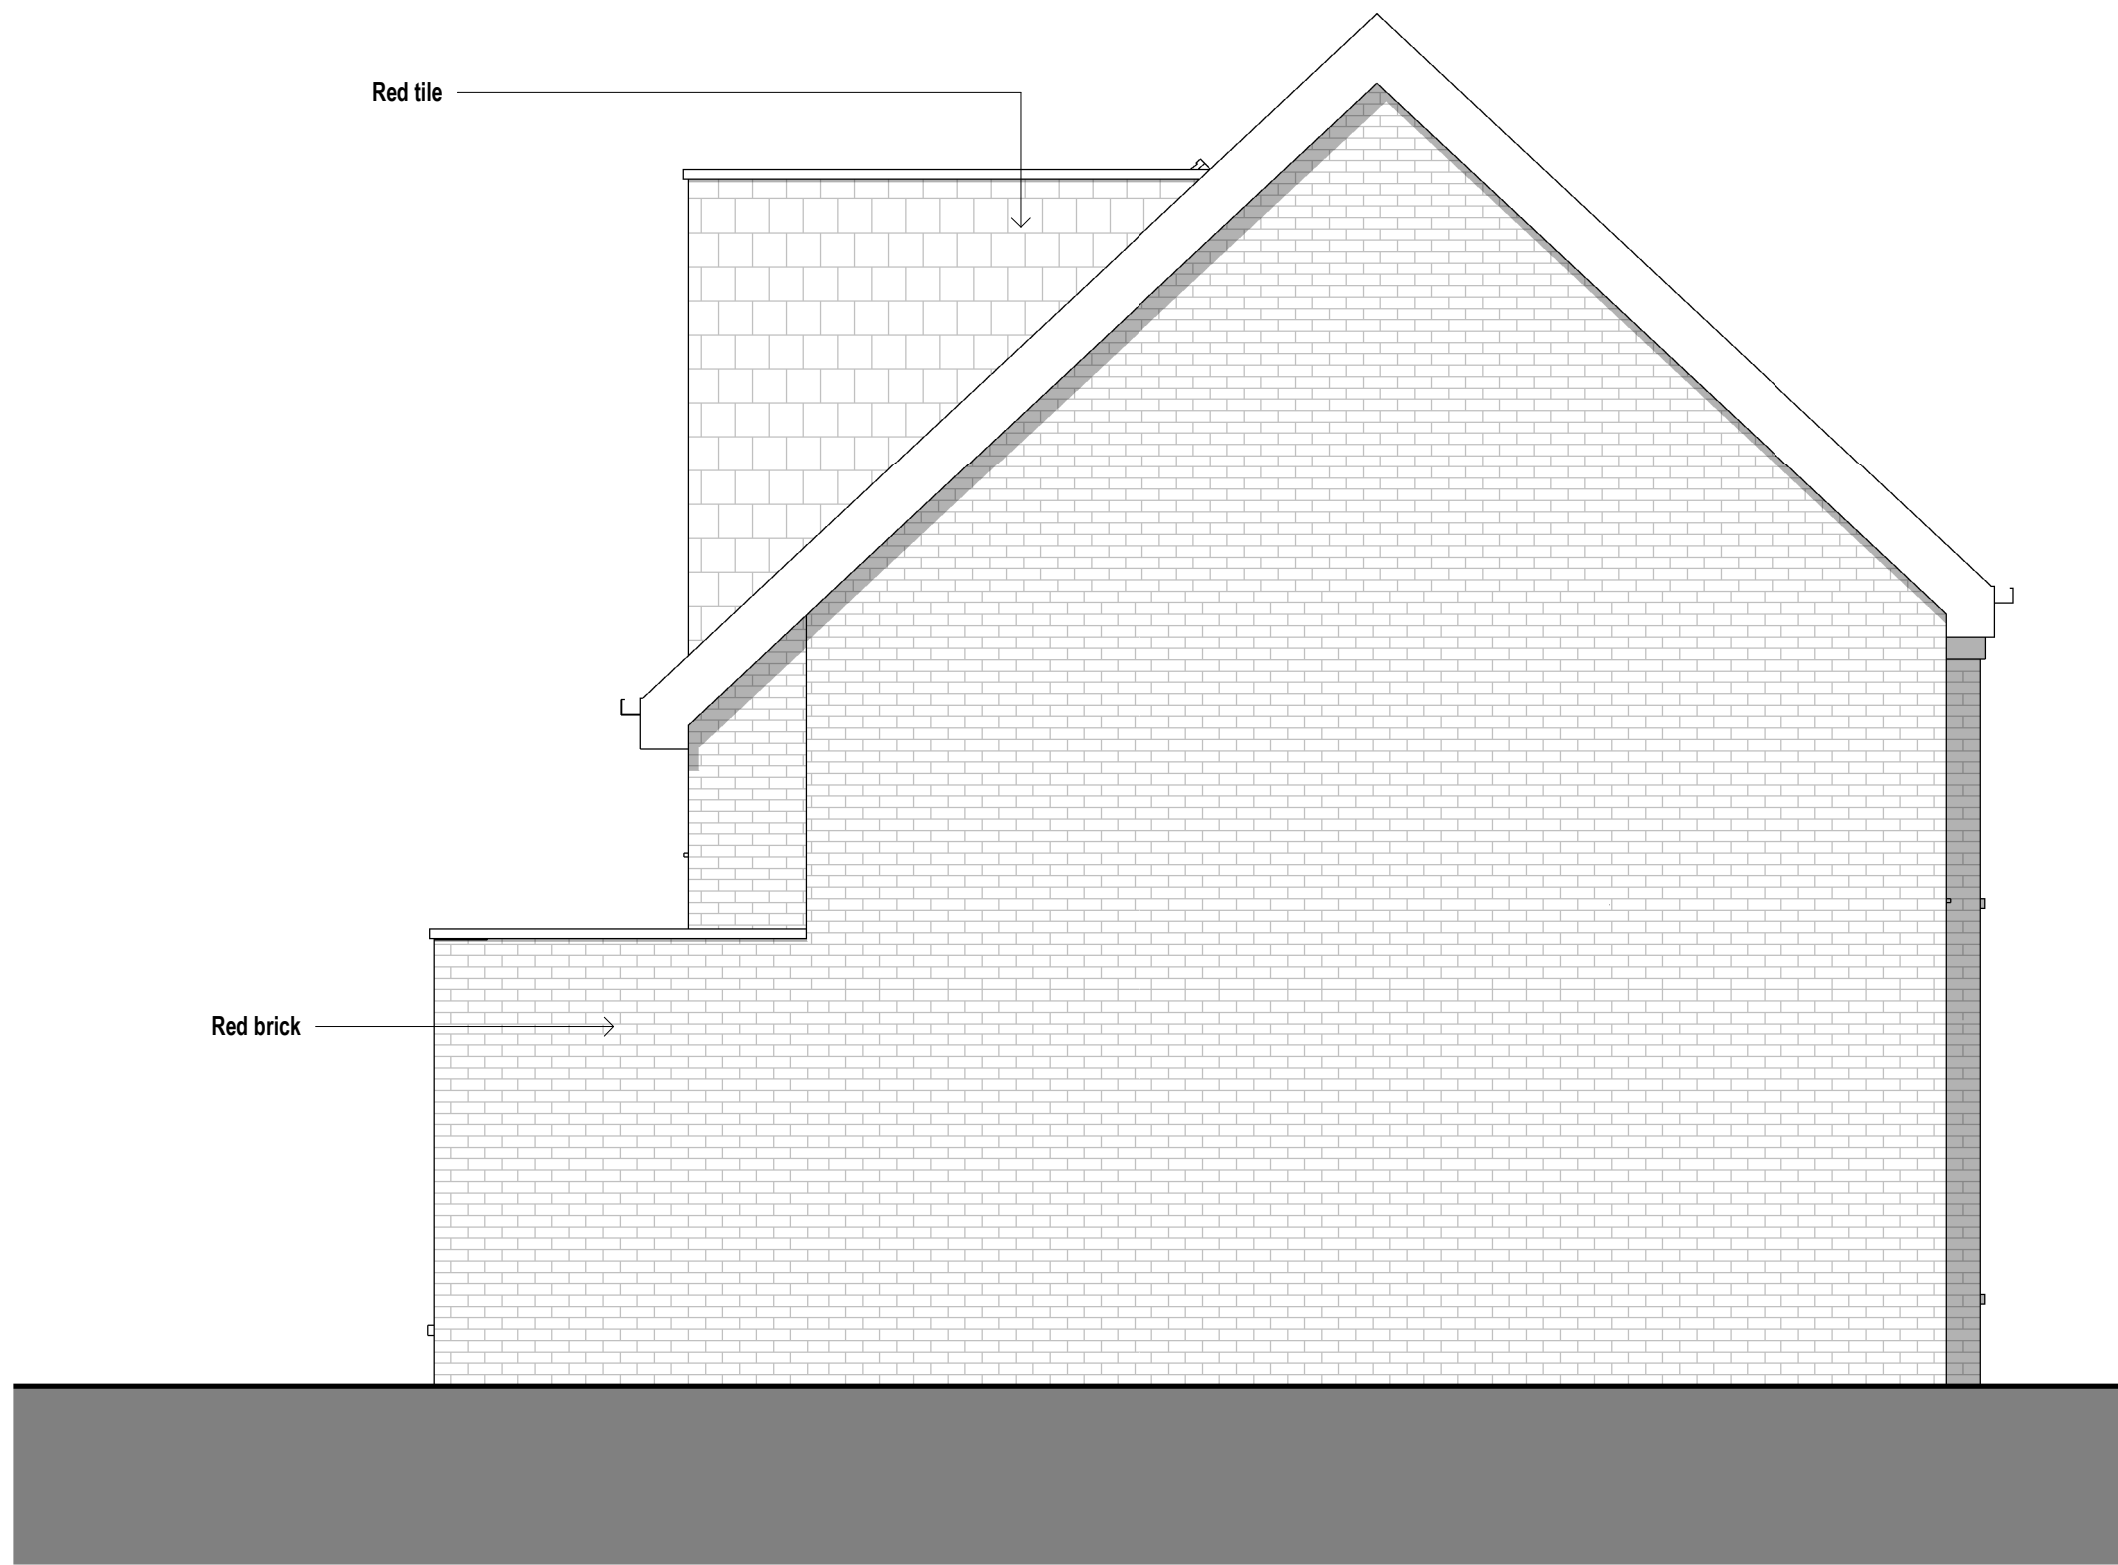

WEST
1 : 50

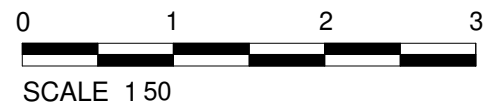

The contractor must verify all dimensions on site before commencing any work or brication drawings. If this drawing exceeds the quantities taken in any way GTA North are to be informed before the work is initiated. Only figured dimensions are to be taken from this drawing. Do not scale off this drawing. Drawings are based on Ordnance Survey and / or existing record drawings - design and drawing content is subject to detailed Site Survey, Structural Survey, Site Investigations, Planning and Statutory Requirements and Approvals. Authorised reproduction from Ordnance Survey Map with Permission of the Controller of Her Majesty's Stationary Office. Crown Copyright reserved. GTA North Limited Copyright. Guy Taylor Associates s a trading name of GTA North Limited.

Drawing Notes:

Rev:	Description:	Revised By:	Issue Date:
R8	PLANNING AMENDMENT	CR	21.11.2022
R9	DIMS ADDED	CR	29.11.2022
R10	REVISED WINDOWS & BATH RM	CR	06.12.2022

Project:
**LAND ADJACENT TO 174
MANLEY ROAD M16 8NE**

Drawing Title:
PROPOSED ELEVATIONS

Scale: 1 : 50@A1	Original Issue Date:
Original Drawn By: Author	Original Checked by: Checker

Drawing Number: 22-0002-20-101E	Revision: R10
---	-------------------------

Reason For Issue:
PLANNING APPLICATION

Trafalgar House
5-7 High Lane, Chorlton, Manchester M21 9DJ
T: 0161 826 1042 M: 07914 402 101
manchester@guytaylorassociates.co.uk
www.guytaylorassociates.co.uk

