



Appendix 3:

Application 134799/AOH/2022 Submitted Plans

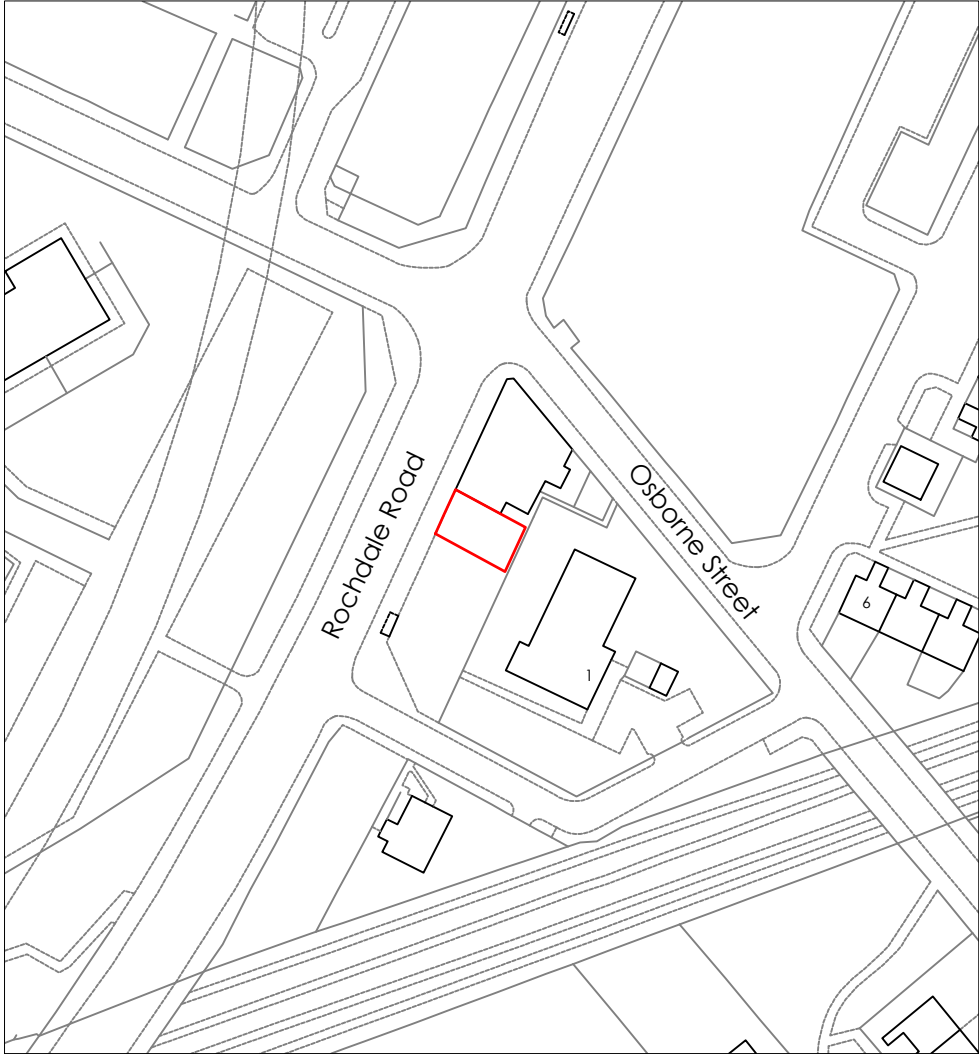

Crown copyright and database rights (2022) OS (100063368)

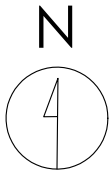

Title
Site Location Plan

Address
72 Rochdale Road (A664),
Manchester, M40 7PN



Client

Job No. 15174	Issued 15/07/22
-------------------------	---------------------------


Scale
1:1250 @ A3

Key
1. Site Boundary

All information is to be checked on site for accuracy and fit. Only drawings with WD status with the most recent revision are to be used for construction.

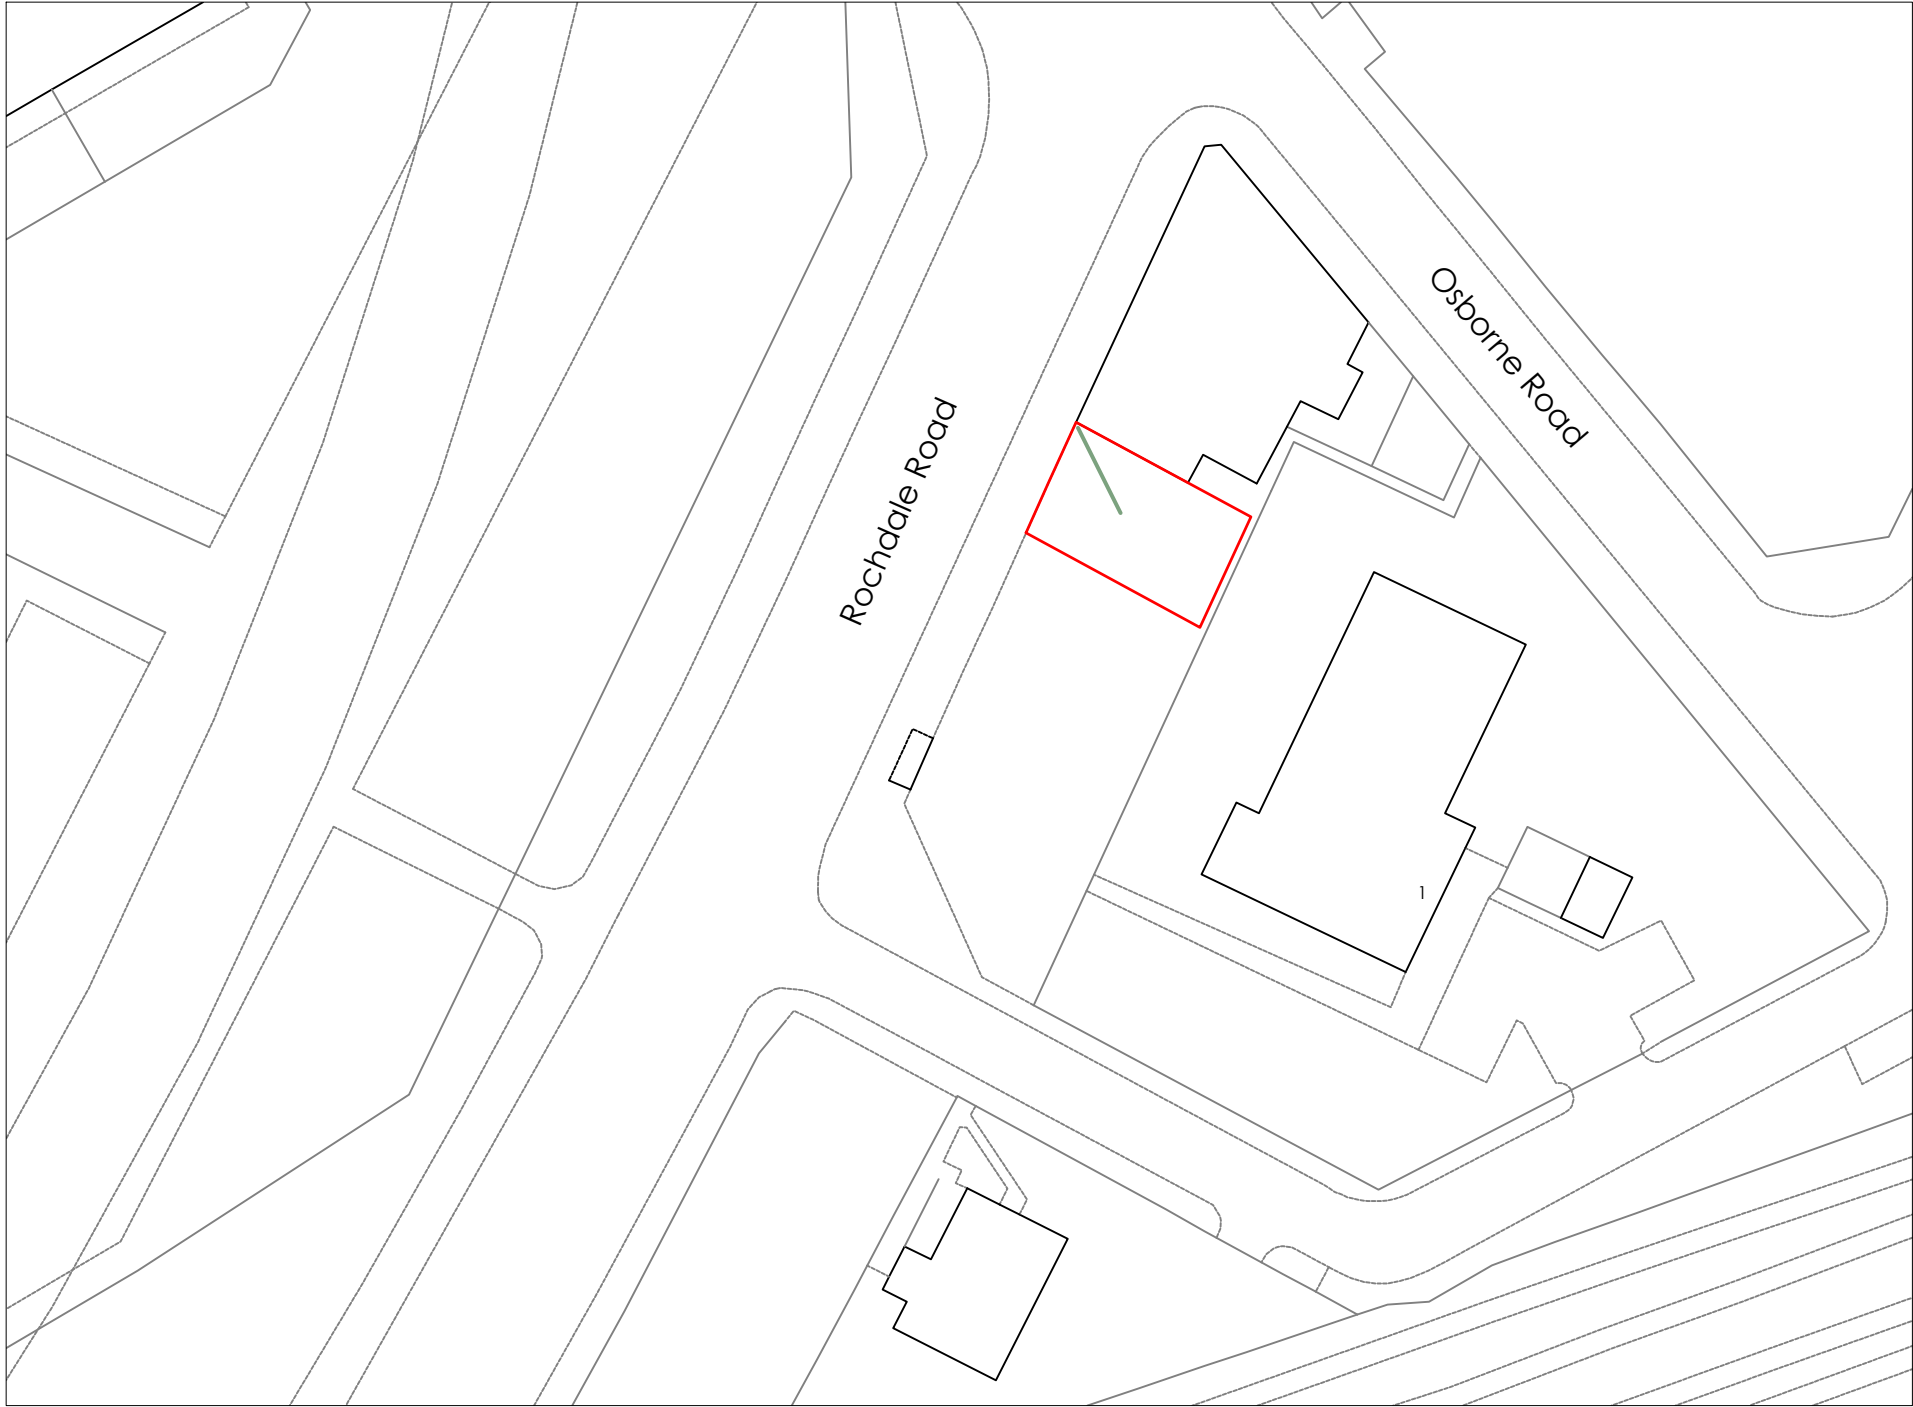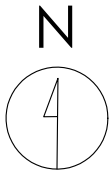

Crown copyright and database rights (2022) OS (100063368)

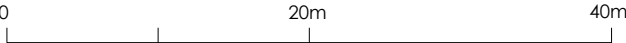

Title
Existing Site Plan

Address
72 Rochdale Road (A664),
Manchester, M40 7PN

Client



Job No.
15174

Issued
15/07/22


Scale
1:500 @ A3

- Key**
- 1. Site Boundary
 - 2. Existing Advertising Board to be Removed

All information is to be checked on site for accuracy and fit. Only drawings with WD status with the most recent revision are to be used for construction.

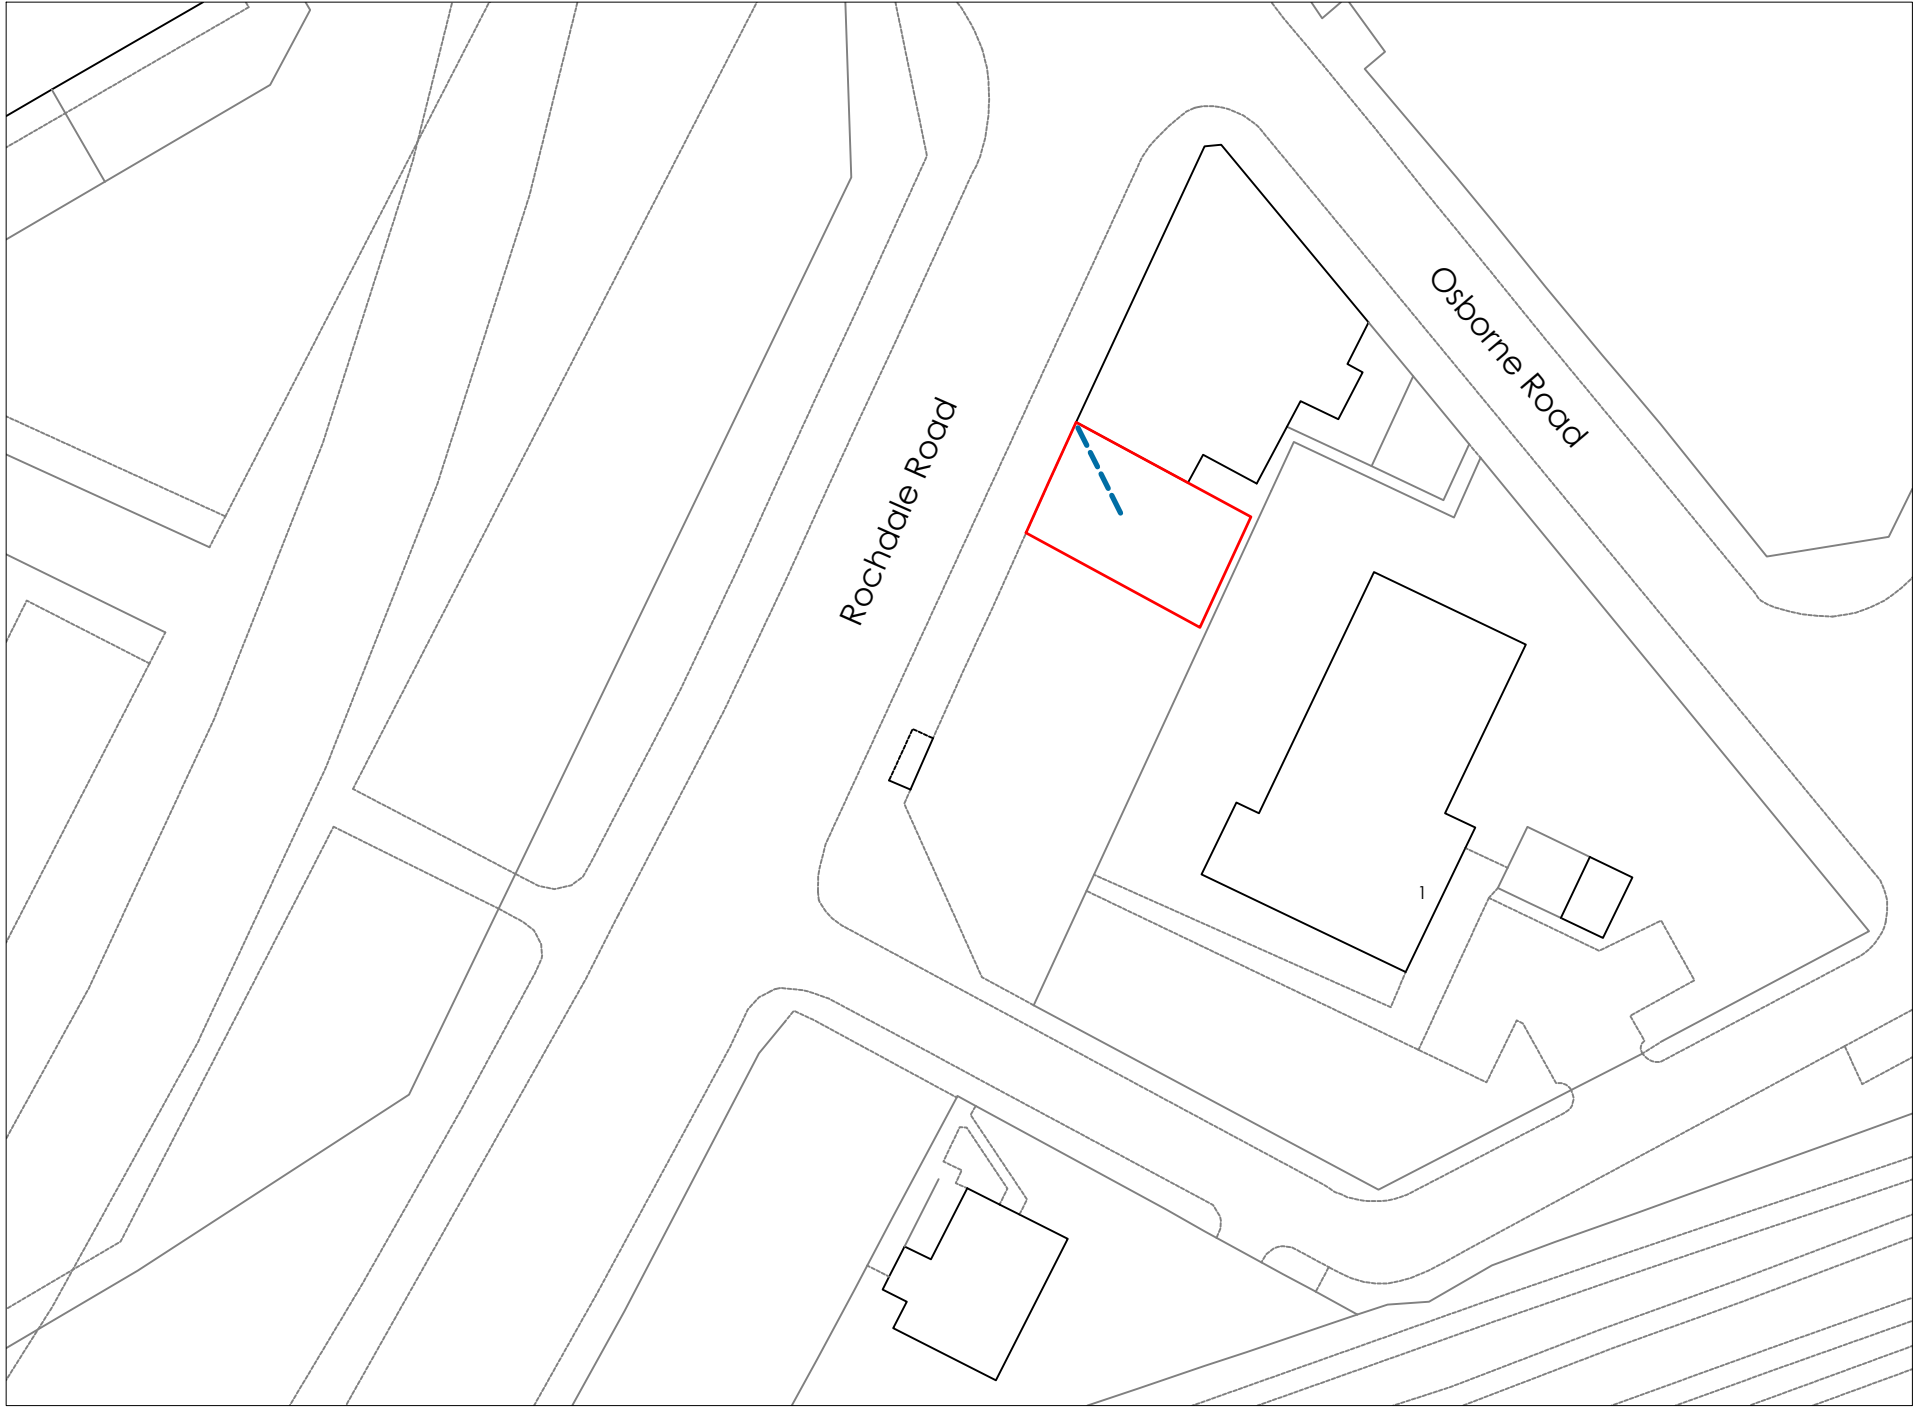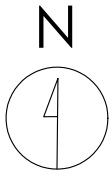

Crown copyright and database rights (2022) OS (100063368)

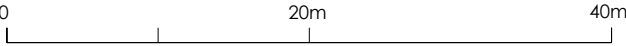

Title
Proposed Site Plan

Address
72 Rochdale Road (A664),
Manchester, M40 7PN

Client

Job No.
15174


Issued
15/07/22

Scale
1:500 @ A3


Key

1.	Site Boundary
2.	Proposed Media Screen

All information is to be checked on site for accuracy and fit. Only drawings with WD status with the most recent revision are to be used for construction.

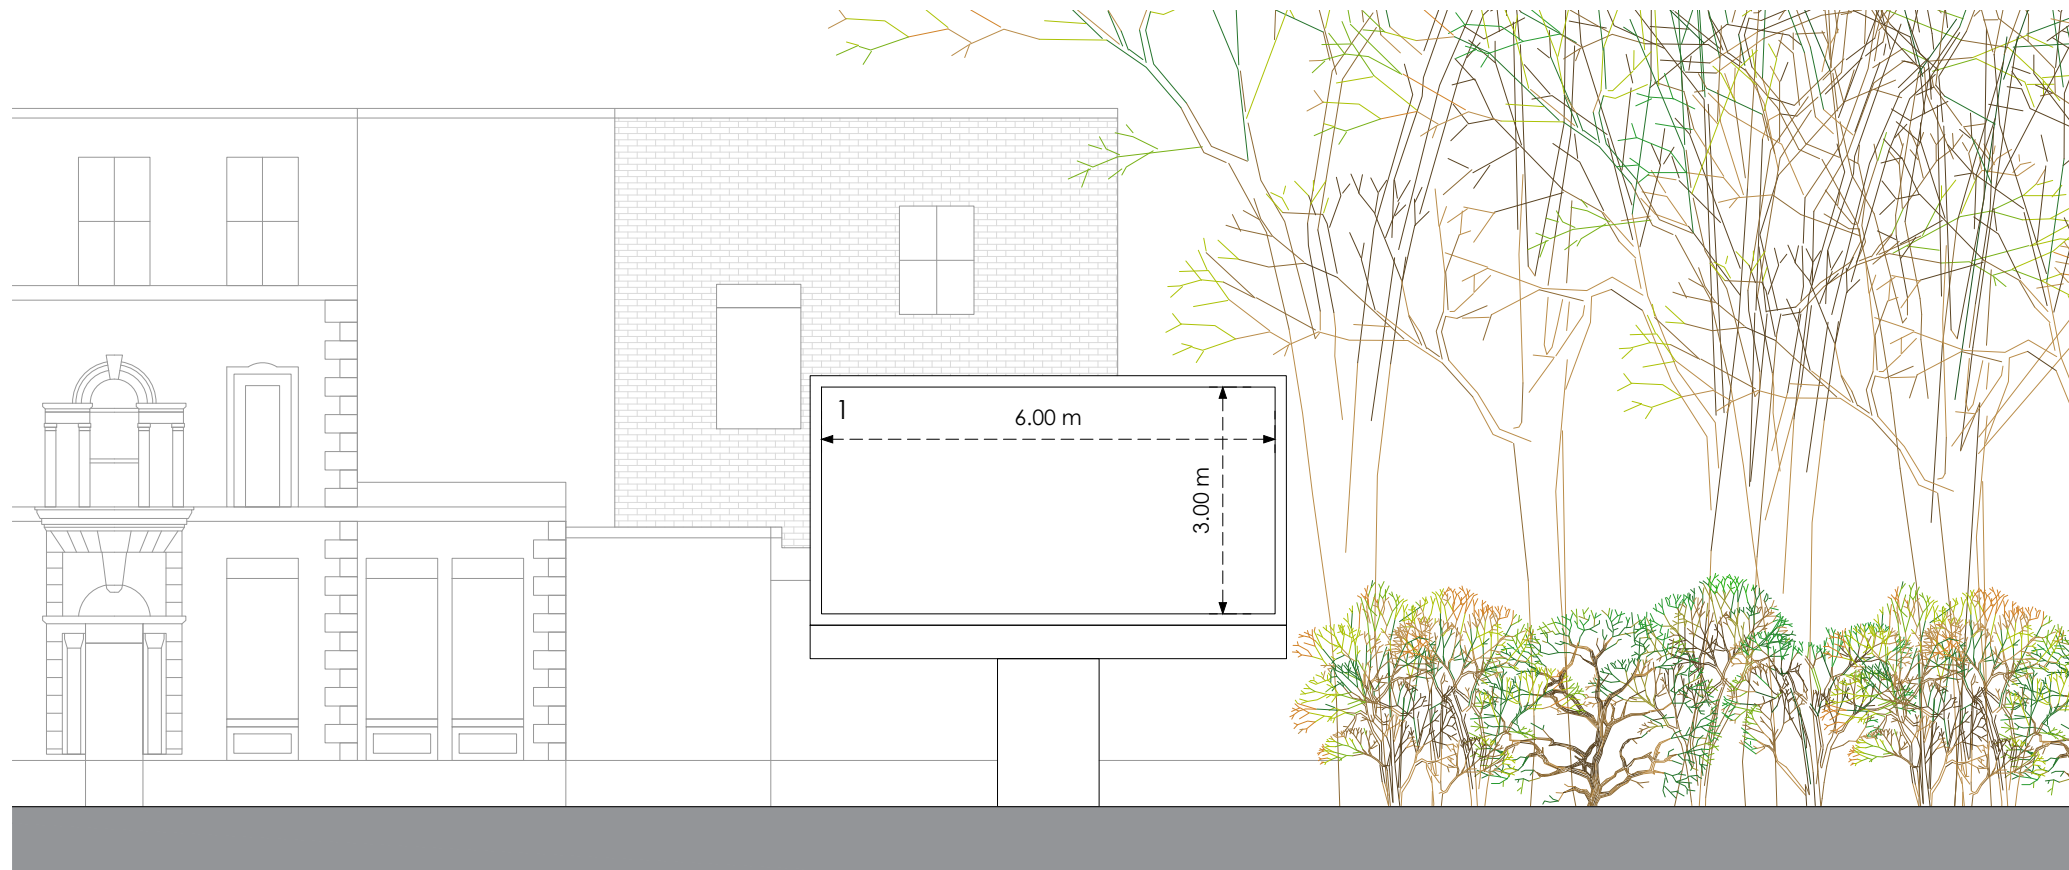


Front

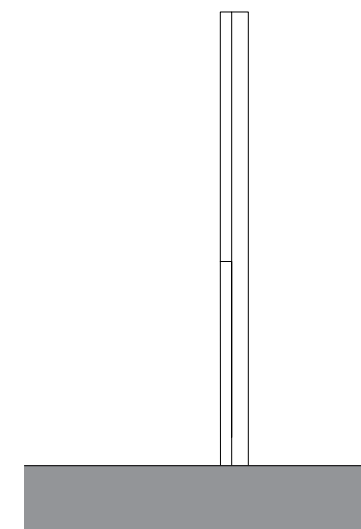


Side

Existing

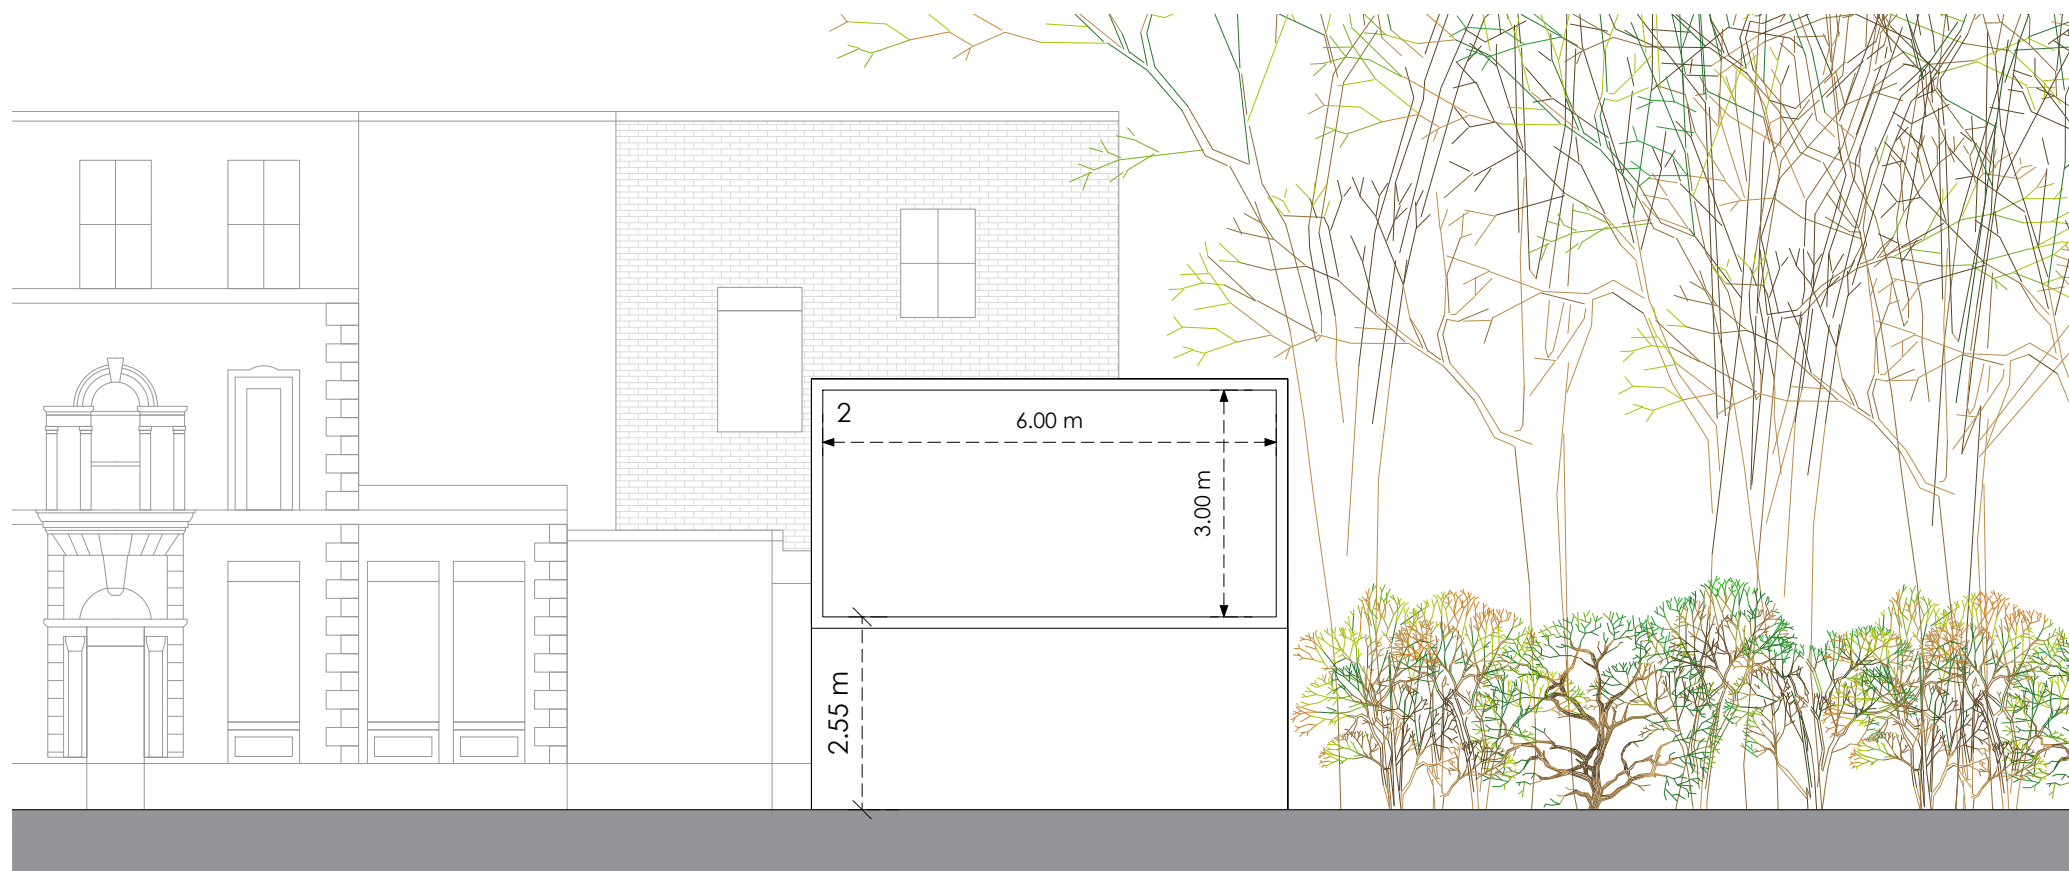

Front

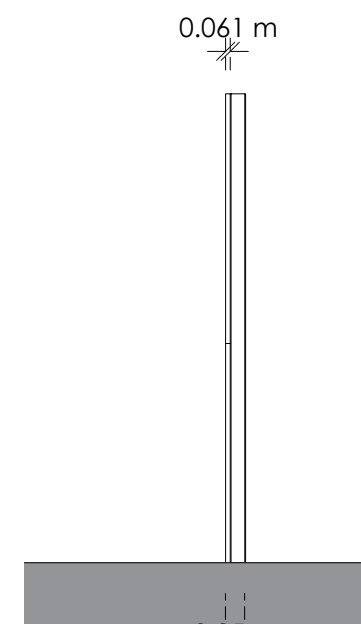

Side

Proposed

0 4m 8m

Title
Existing and Proposed Elevations

Address
72 Rochdale Road (A664),
Manchester, M40 7PN

Client

Job No. 15174 **Issued** 15/07/22

Scale
1:100 @ A3

- Key**
- Existing Advertising Board to be Removed
 - Proposed Media Screen

All information is to be checked on site for accuracy and fit. Only drawings with WD status with the most recent revision are to be used for construction.