




① 05_20-ZZ-9001_Section 1
1 : 500




② 05_20-ZZ-9002_Section 2
1 : 500



③ 05_20-ZZ-9003_Section 3
1 : 500

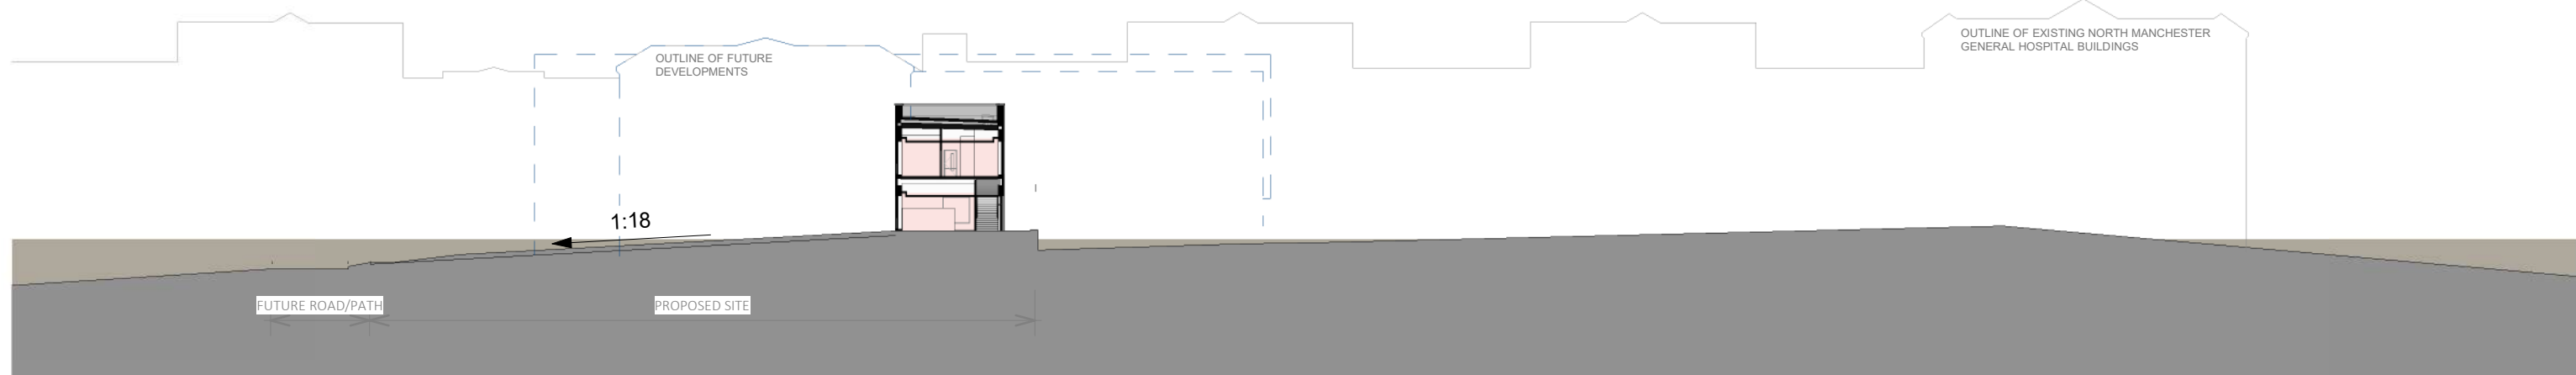

④ 05_20-ZZ-9004_Section 4
1 : 500

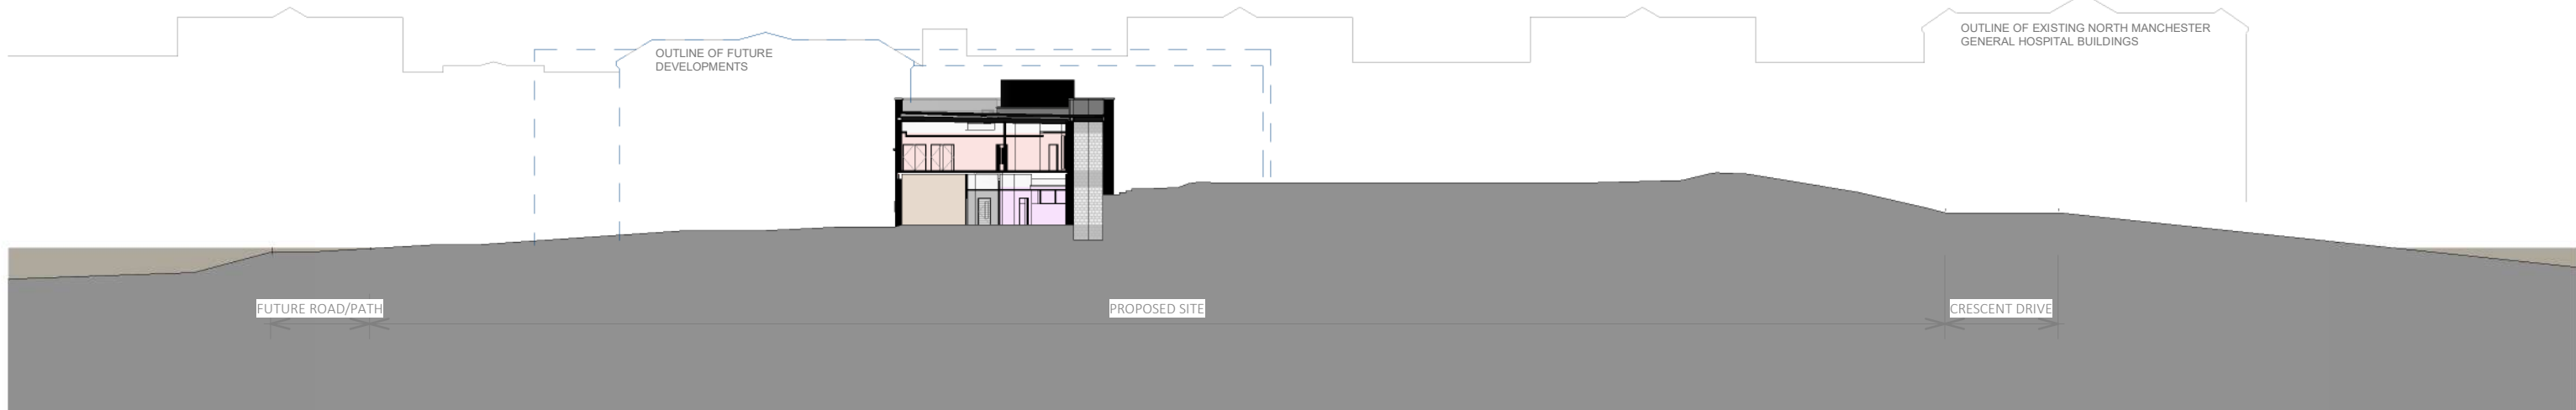

⑤ 05_20-ZZ-9005_Section 5
1 : 500



⑥ 05_20-ZZ-9006_Section 6
1 : 500




⑦ 05_20-ZZ-9007_Section 7
1 : 500




⑧ 05_20-ZZ-9008_Section 8
1 : 500



⑨ 05_20-ZZ-9009_Section 9
1 : 500

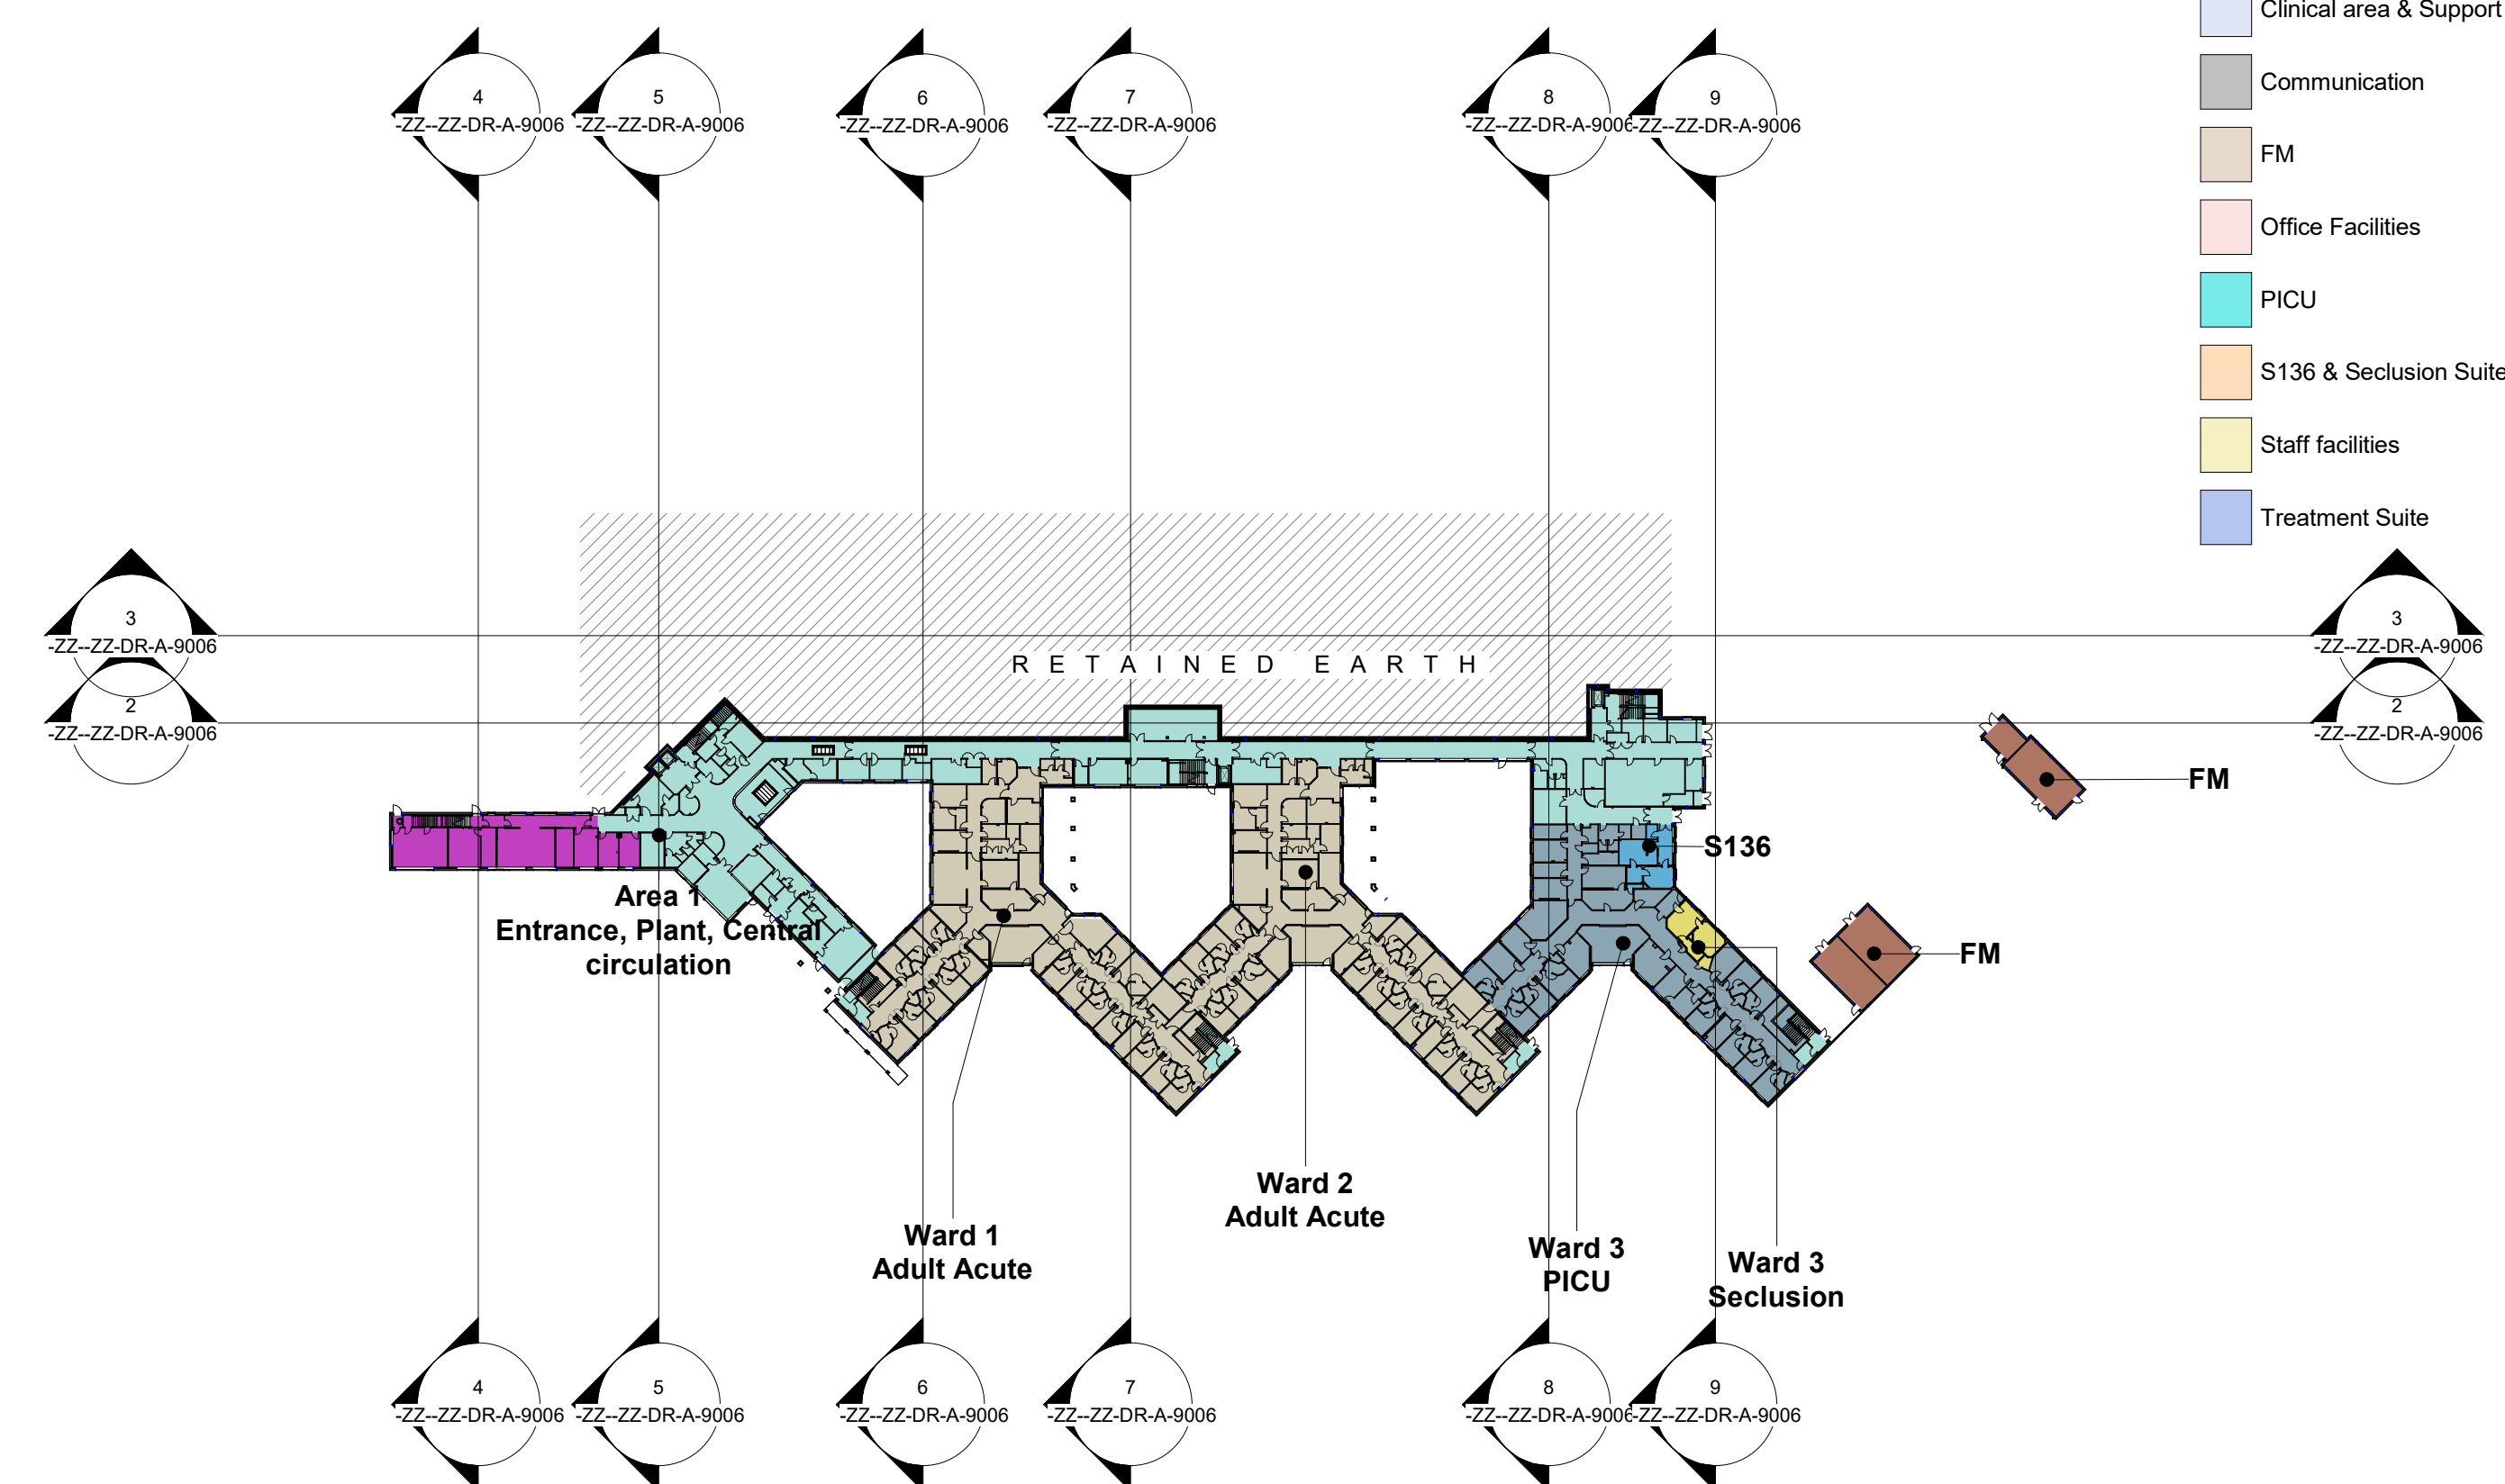

Section Key Plan - Lower GF

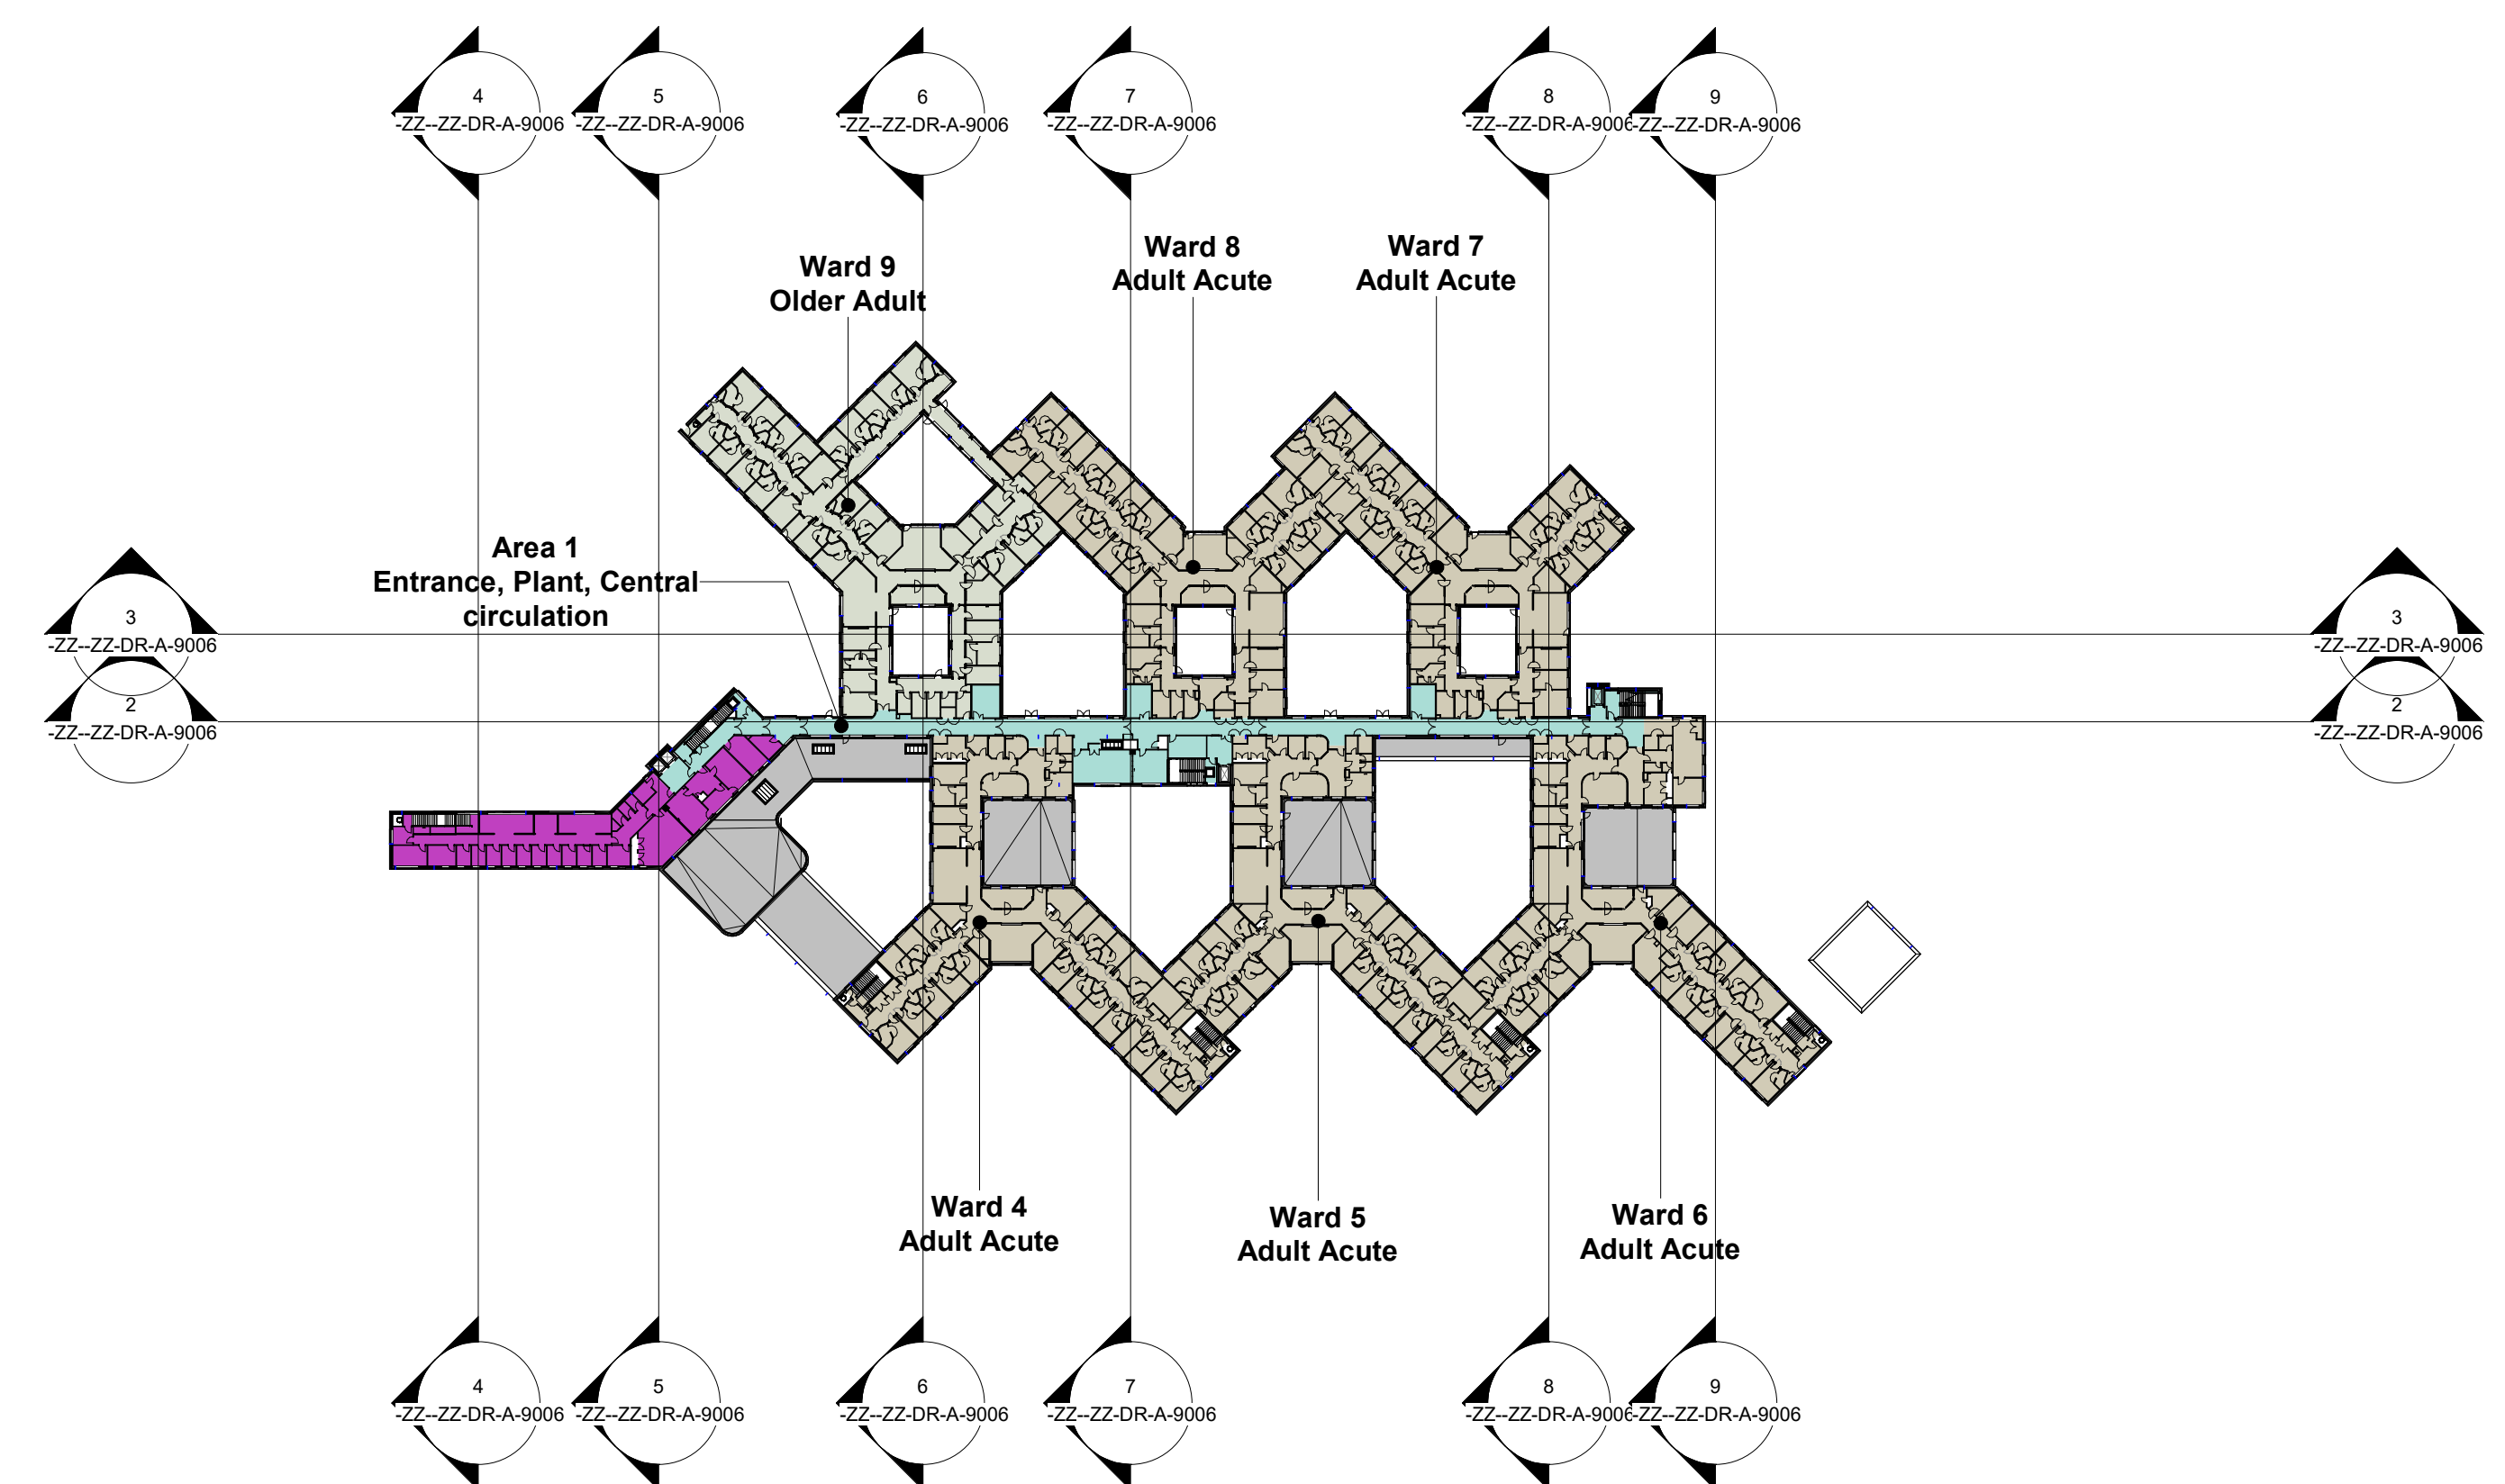

Section Key Plan - Upper GF

Department Legend

- Adult Acute
- Arrival zone/Entrance & Visiting
- Clinical area & Support rooms
- Communication
- FM
- Office Facilities
- PICU
- S136 & Seclusion Suites
- Staff facilities
- Treatment Suite

THIS DRAWING (OR ANY PART THEREOF) MAY NOT BE COPIED, TRANSMITTED OR DISCLOSED TO ANY THIRD PARTY OR UNAUTHORISED PERSON WITHOUT THE PRIOR WRITTEN PERMISSION OF GILLING DOD ARCHITECTS.

THIS DRAWING IS TO BE READ IN CONJUNCTION WITH ALL OTHER RELEVANT DRAWINGS PREPARED BY CONSULTANTS AND SUB-CONTRACTORS.


REPORT ANY DISCREPANCIES TO THE ARCHITECT OR REPRESENTATIVES THEREOF.

© ALL RIGHTS RESERVED. NO PART OF THIS DRAWING MAY BE REPRODUCED OR TRANSMITTED IN ANY FORM OR BY ANY MEANS WITHOUT THE WRITTEN PERMISSIONS OF THE COPYRIGHT HOLDER

ONCE PRINTED AND DISTRIBUTED THIS DOCUMENT IS ASSUMED UNCONTROLLED

DO NOT SCALE FROM THIS DRAWING. WORK ONLY TO PRINTED DIMENSIONS.

P07	OG	Update of Green Glazed Brick to Number 65 Green as per trust comments	07/12/22
P08	OG	Planning Issue	21/11/22
P05	OG	Updated Section Adjustments	09/08/22
P04	SB	Revised Entrance	14/06/22
P03	DP	Revised FM yard layout	11/04/22
P02	DP	Issued for Stage 4	10/12/21
P01	HT	Issued for Planning	29/09/20
Rev	By	Description	Date

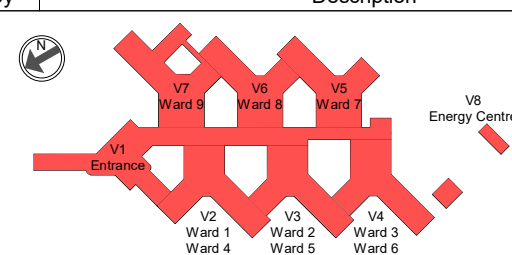

Site Name:
Land at Trust HQ building, North Manchester General Hospital

Project Name:
North View

Drawing Title:
Planning - Proposed Site Sections (1/500)

Project No: 8360-A00	Sheet Size: A0	Scale: As indicated	Purpose of Issue: Planning
Drawn by: KW	Checked by: RG	Approved by: AA	Revision: P07
Suitability: For Information			Status: S2
Drawing Number: NMGNPB-GDA-ZZ-ZZ-DR-A-9006			

