






01 Deansgate Timber Sash Window- EXISTING ELEVATION
1:25

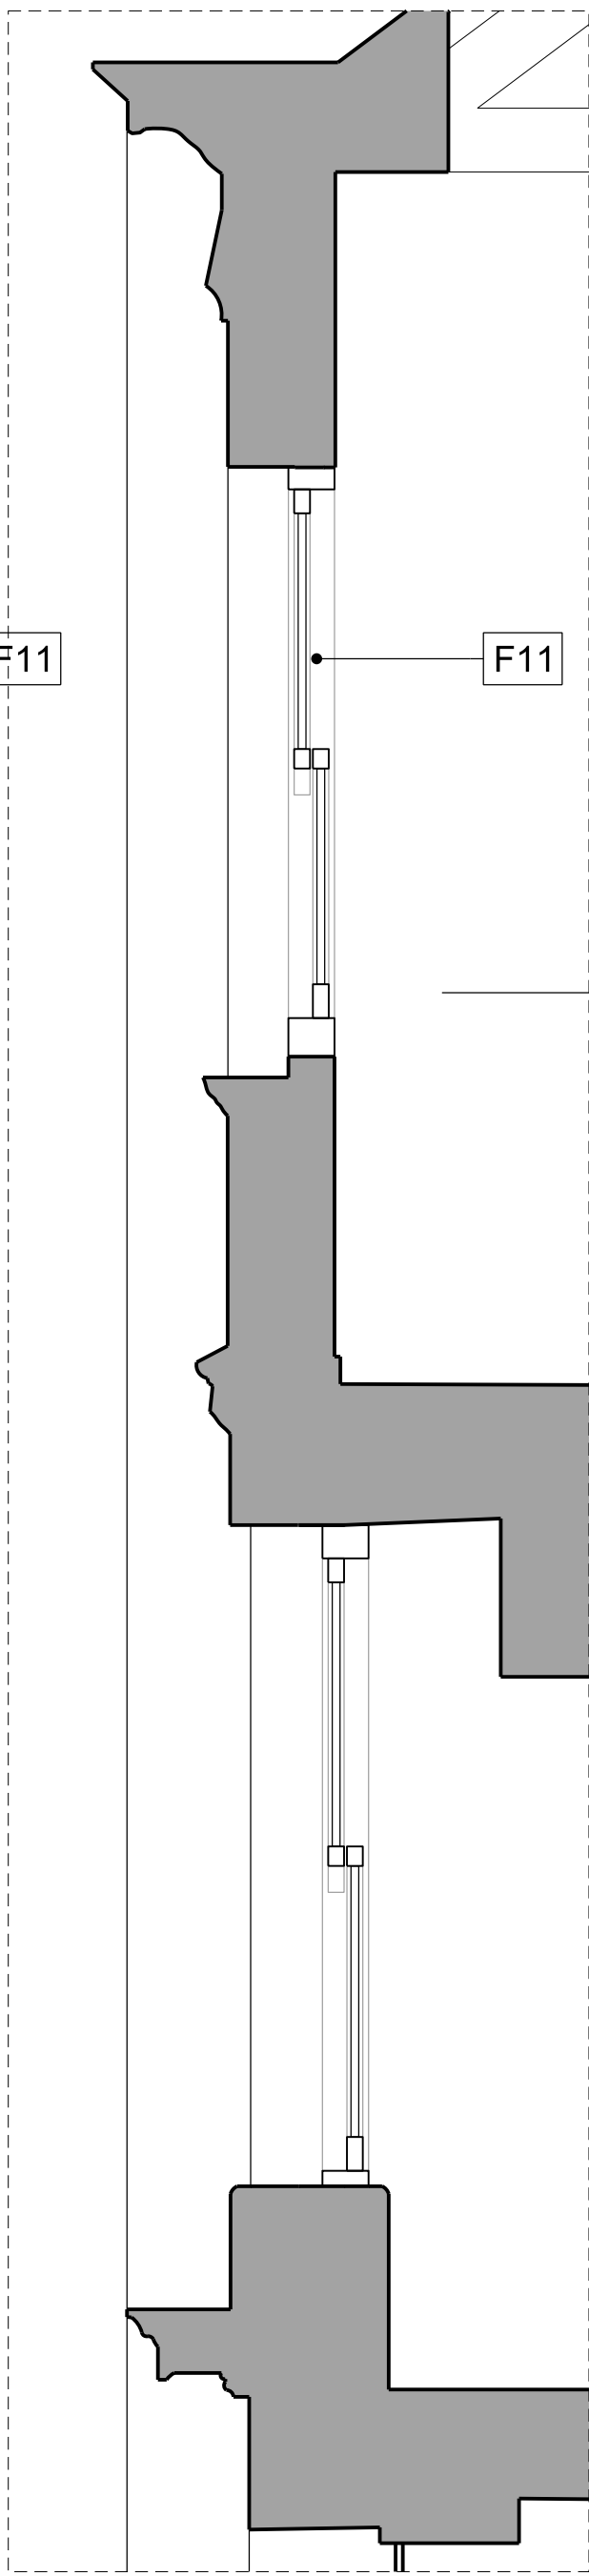


02 Deansgate Timber Sash Window- EXISTING SECTION
1:25

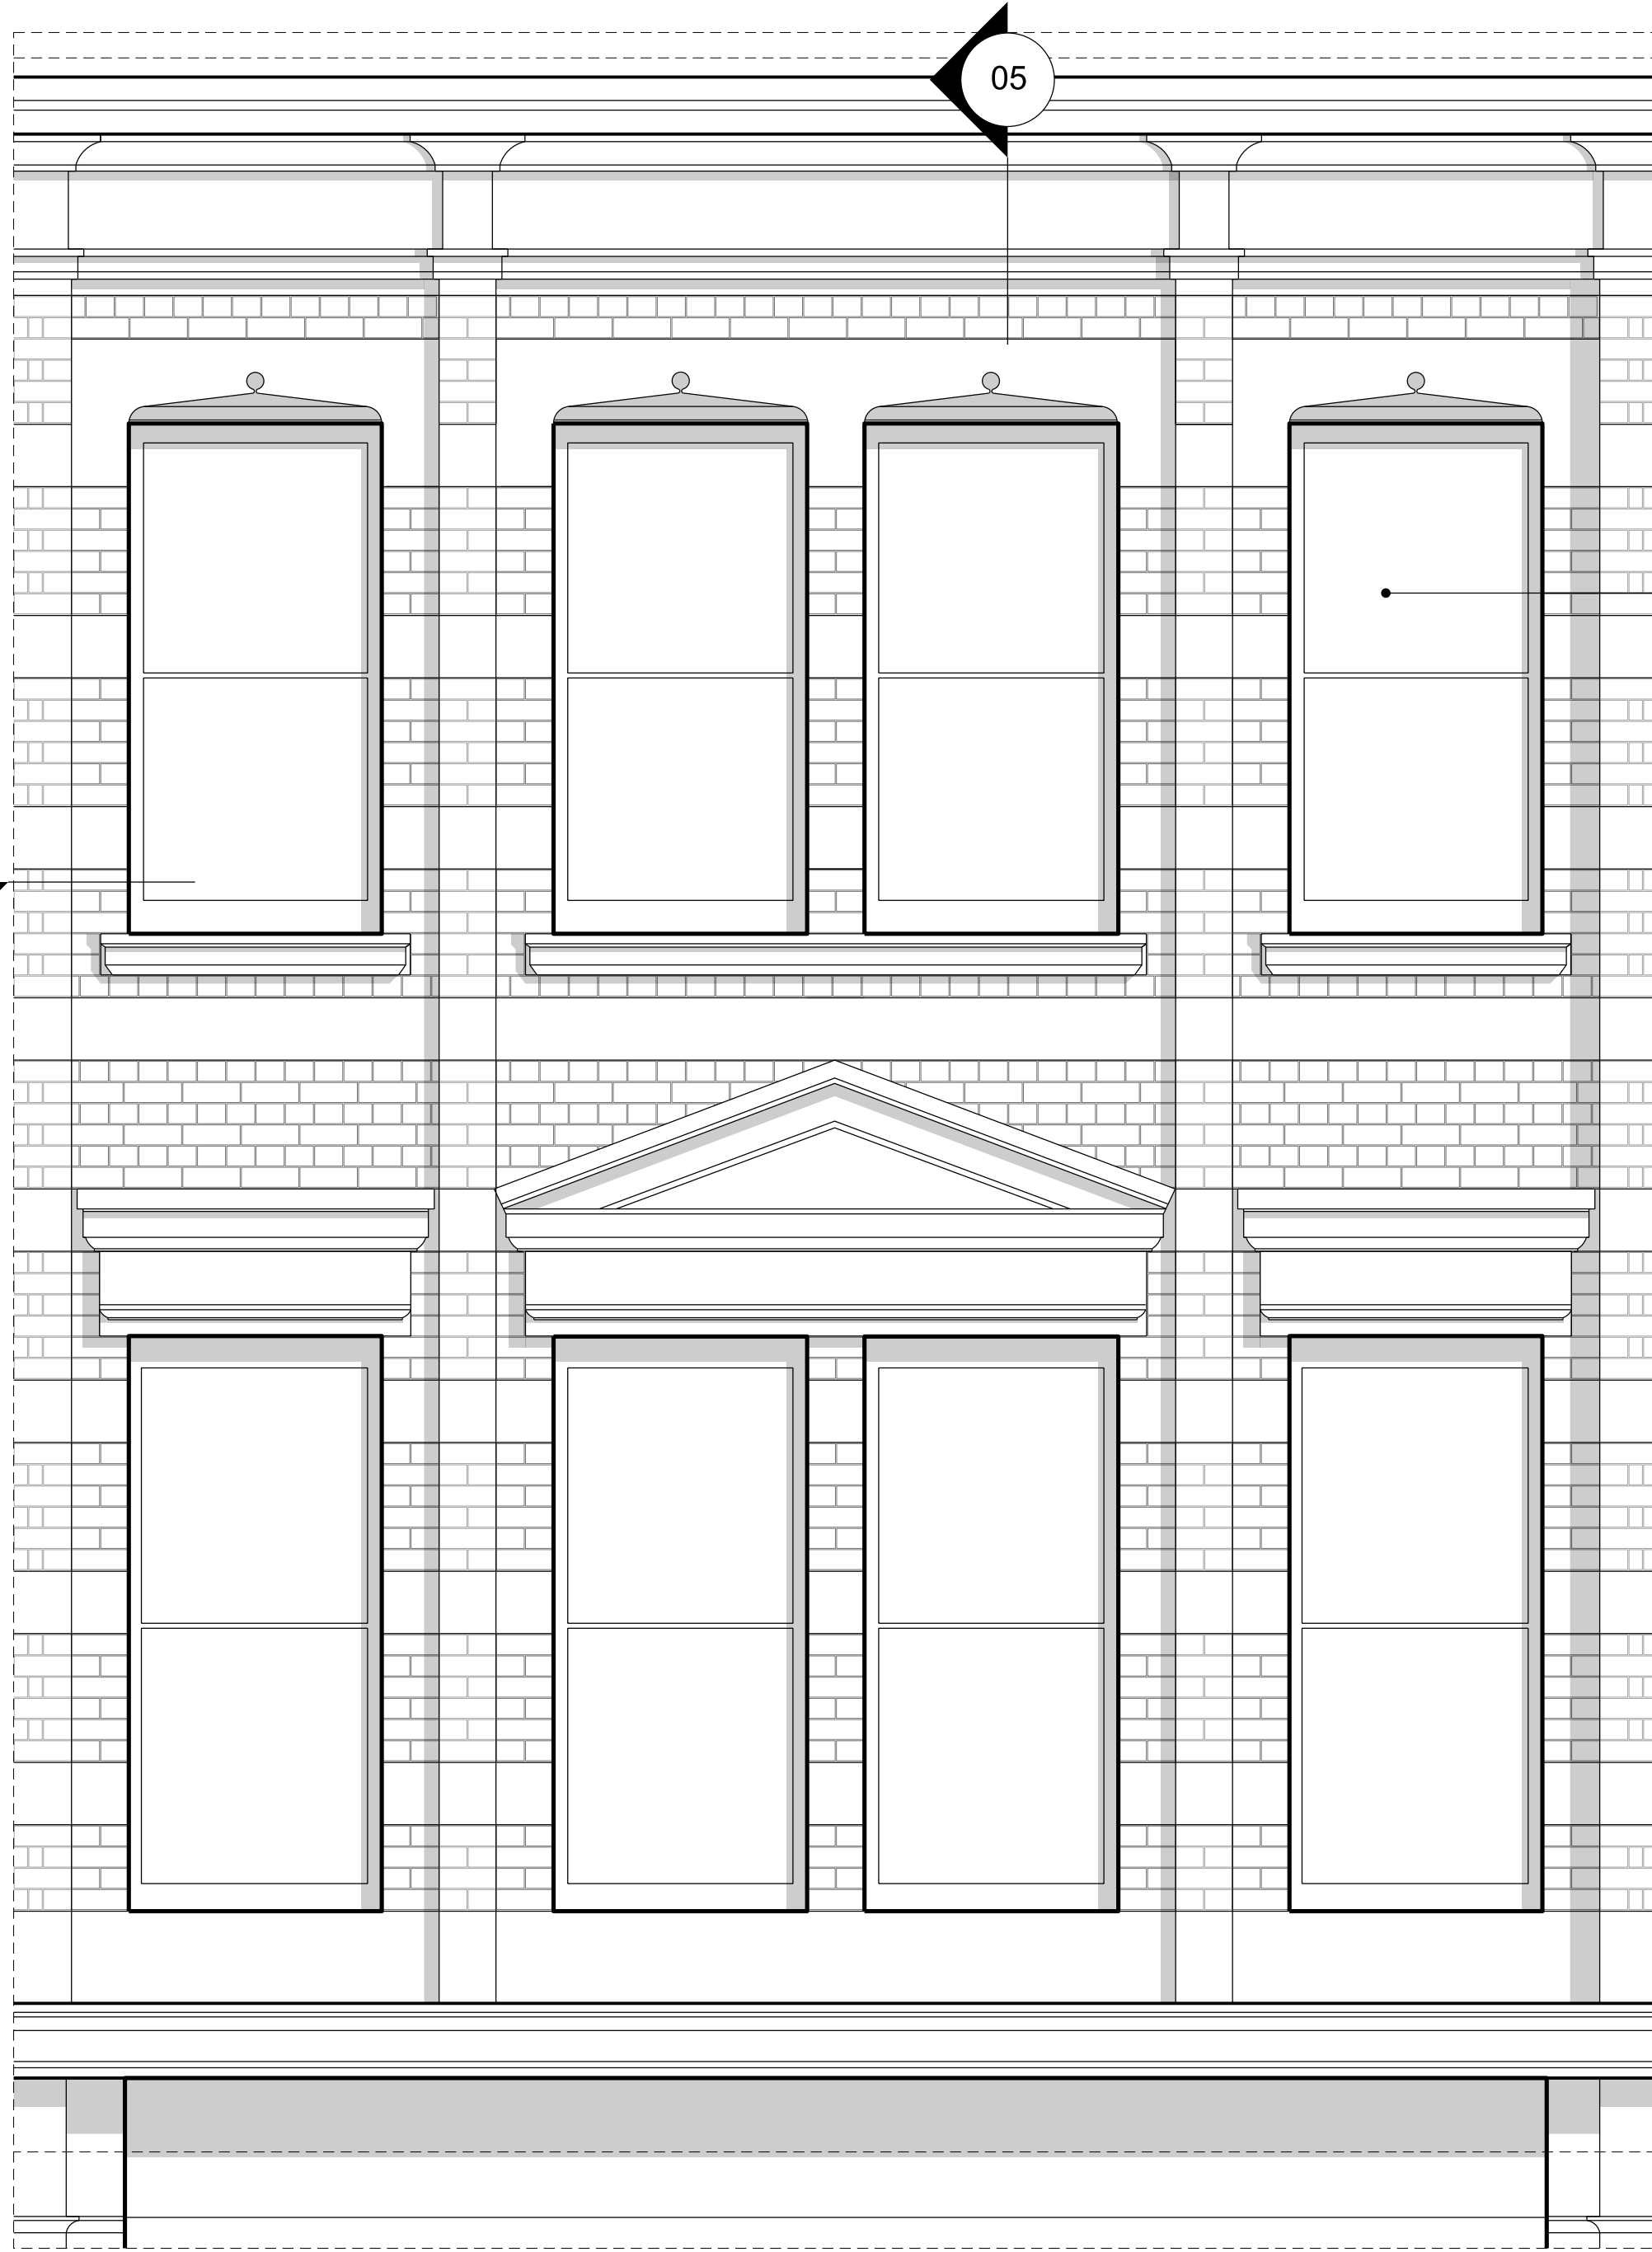


04 Deansgate Timber Sash Window - PROPOSED ELEVATION
1:25

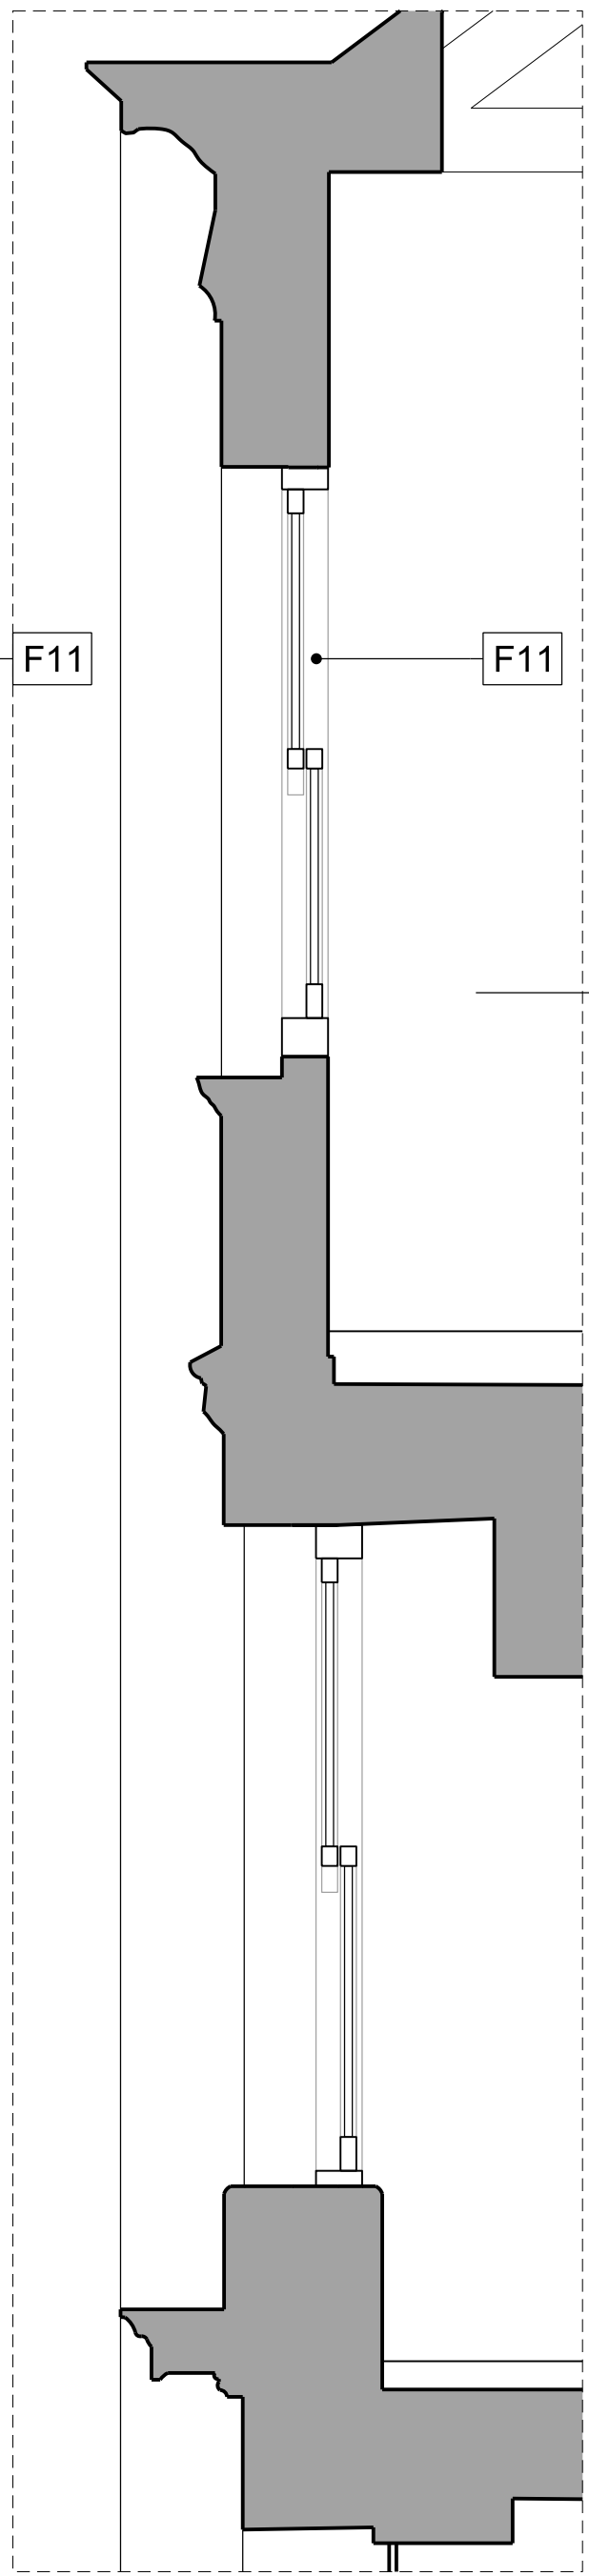

05 Deansgate Timber Sash Window- PROPOSED SECTION
1:25

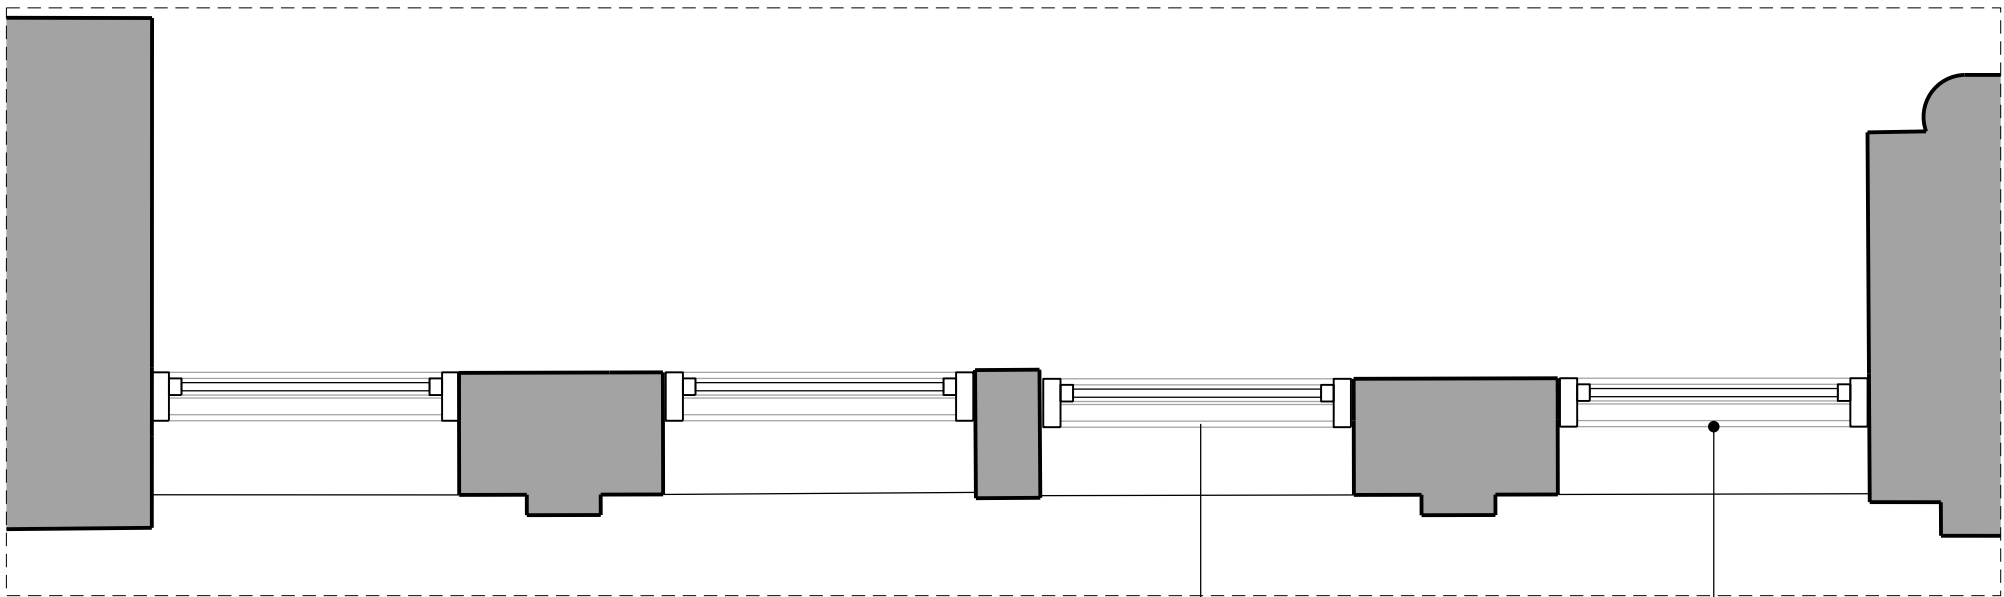

03 Deansgate Timber Sash Window - EXISTING PLAN
1:25

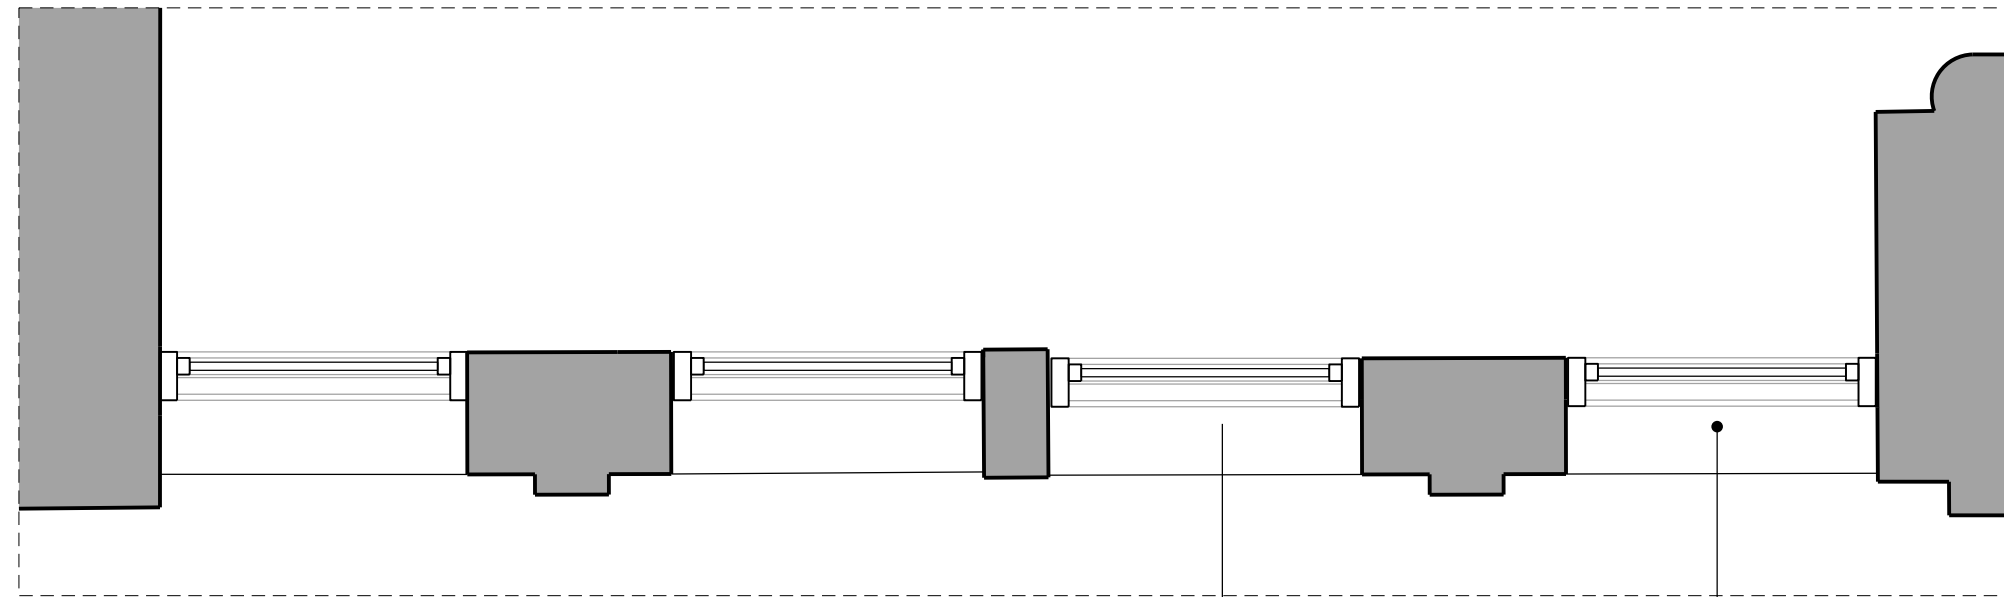

06 Openable Refurbished Window - PROPOSED PLAN
1:25