
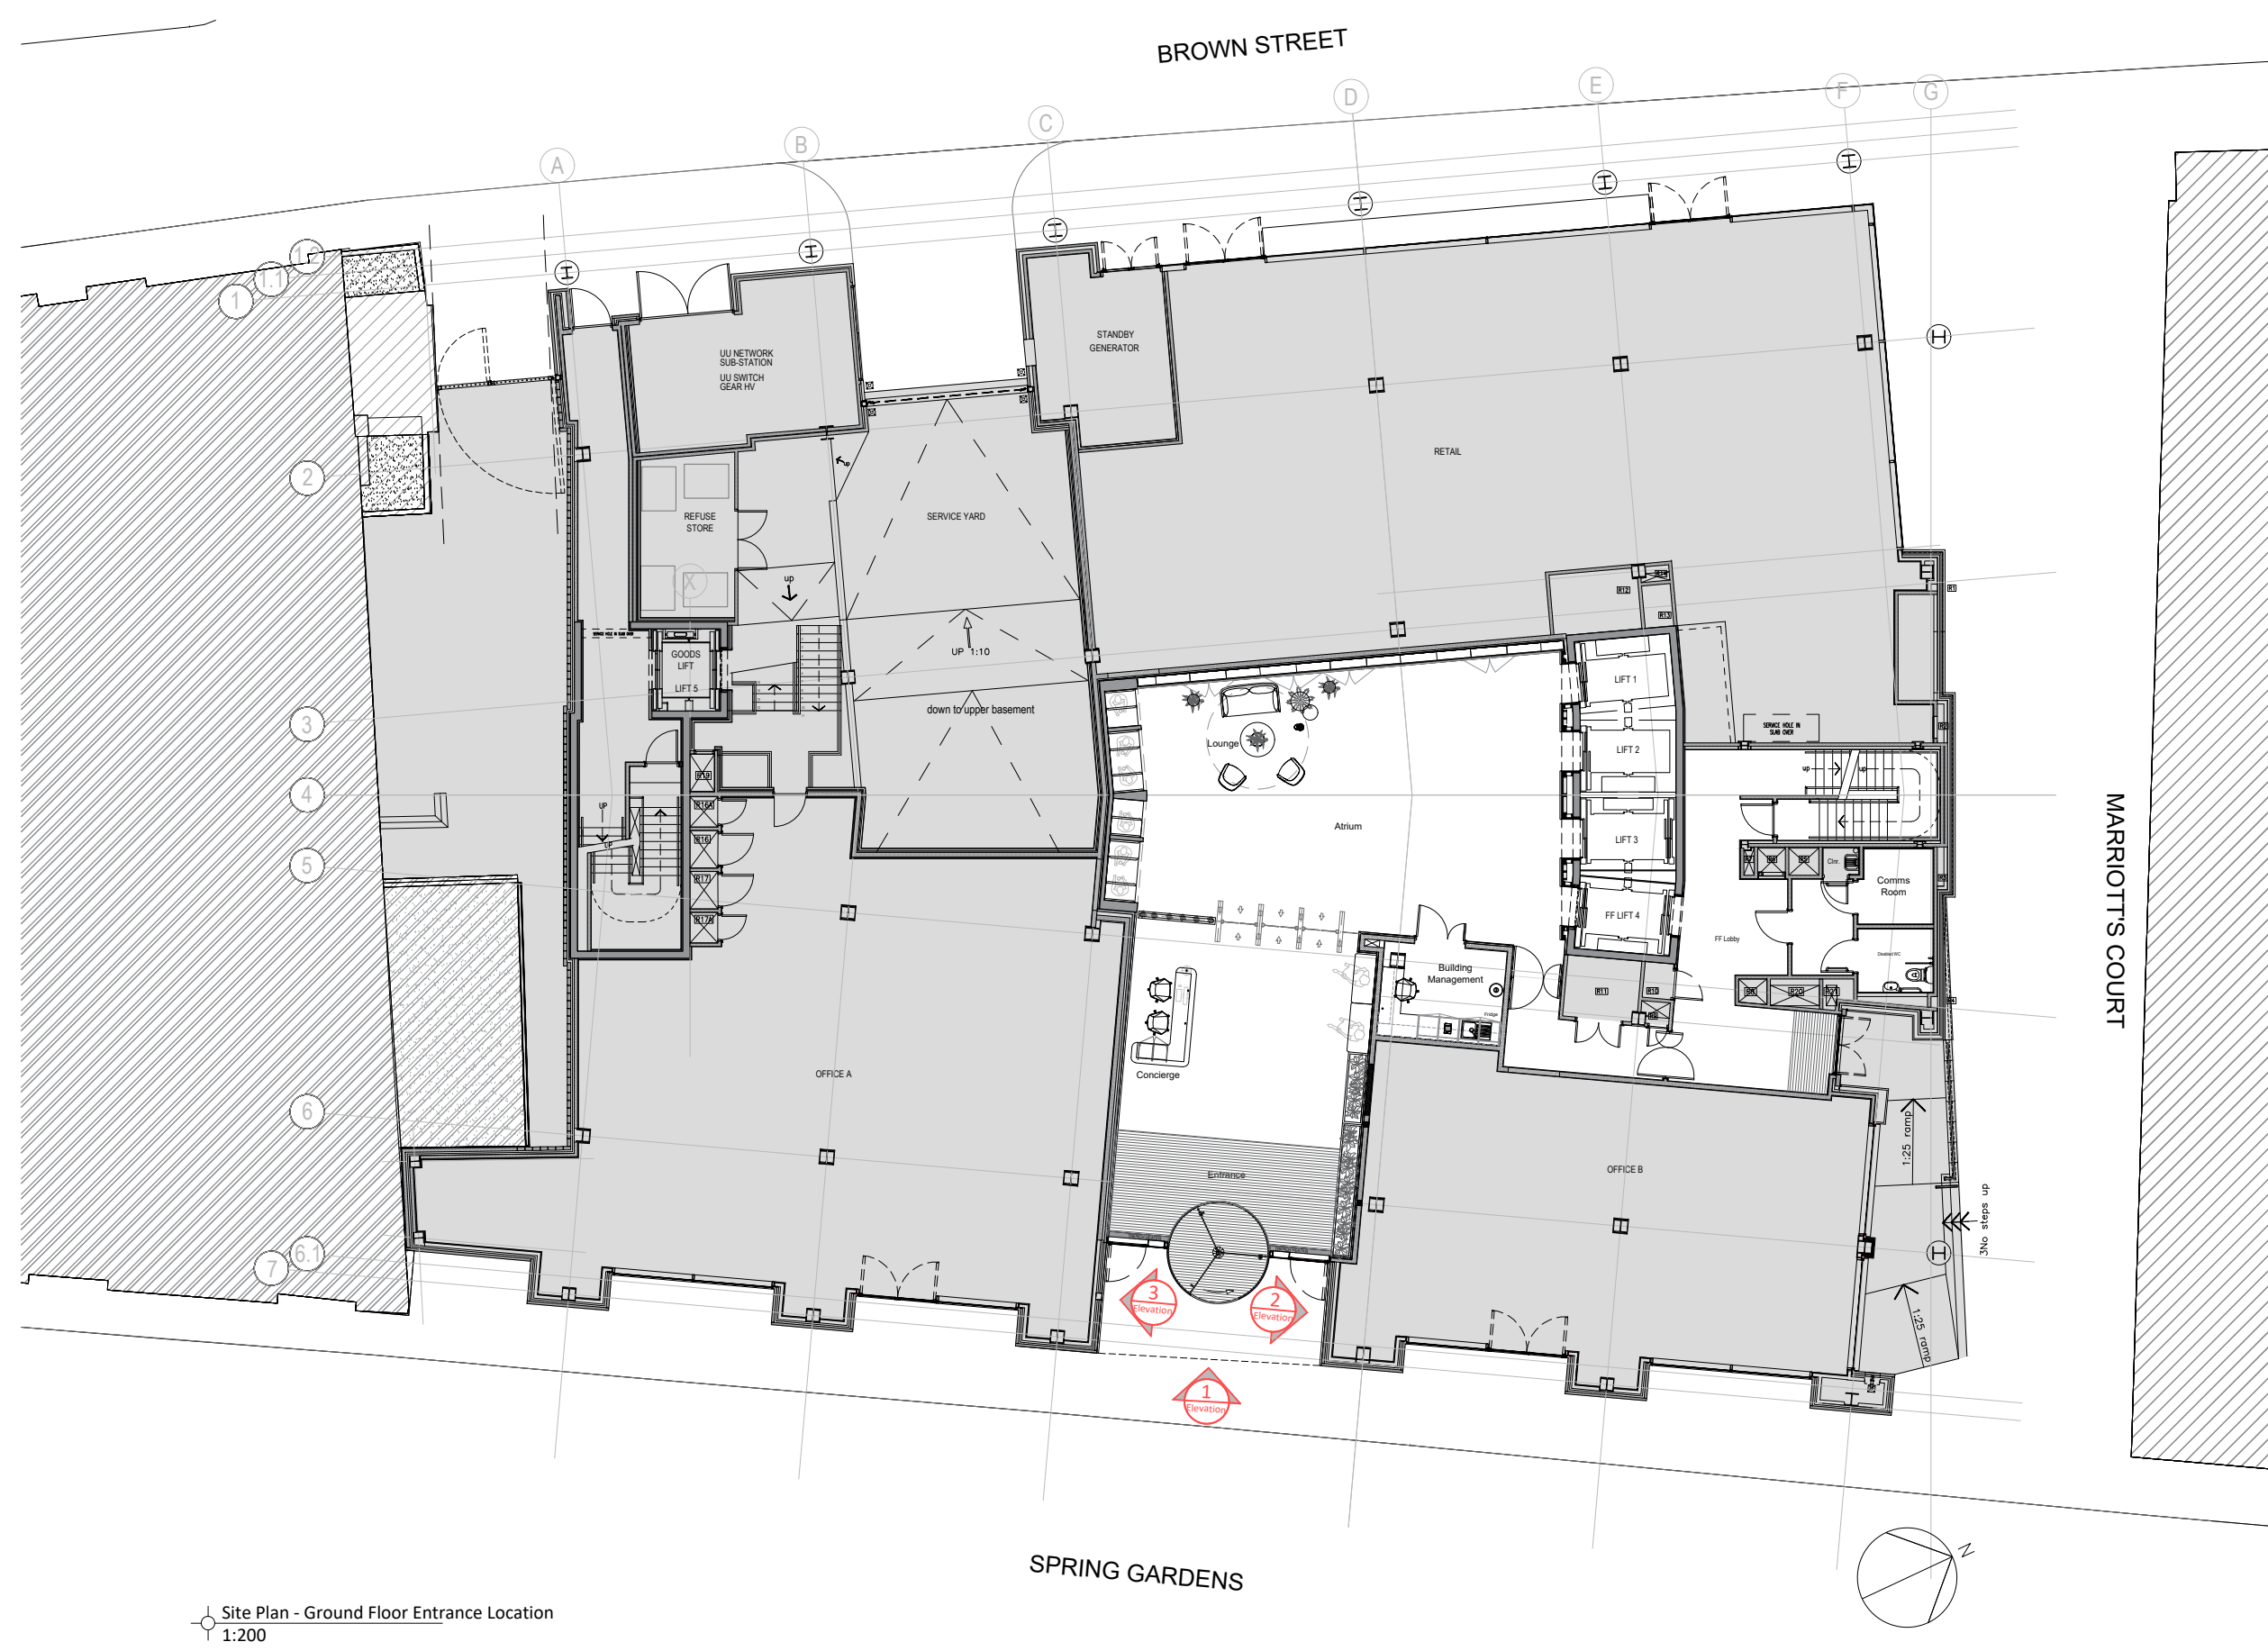
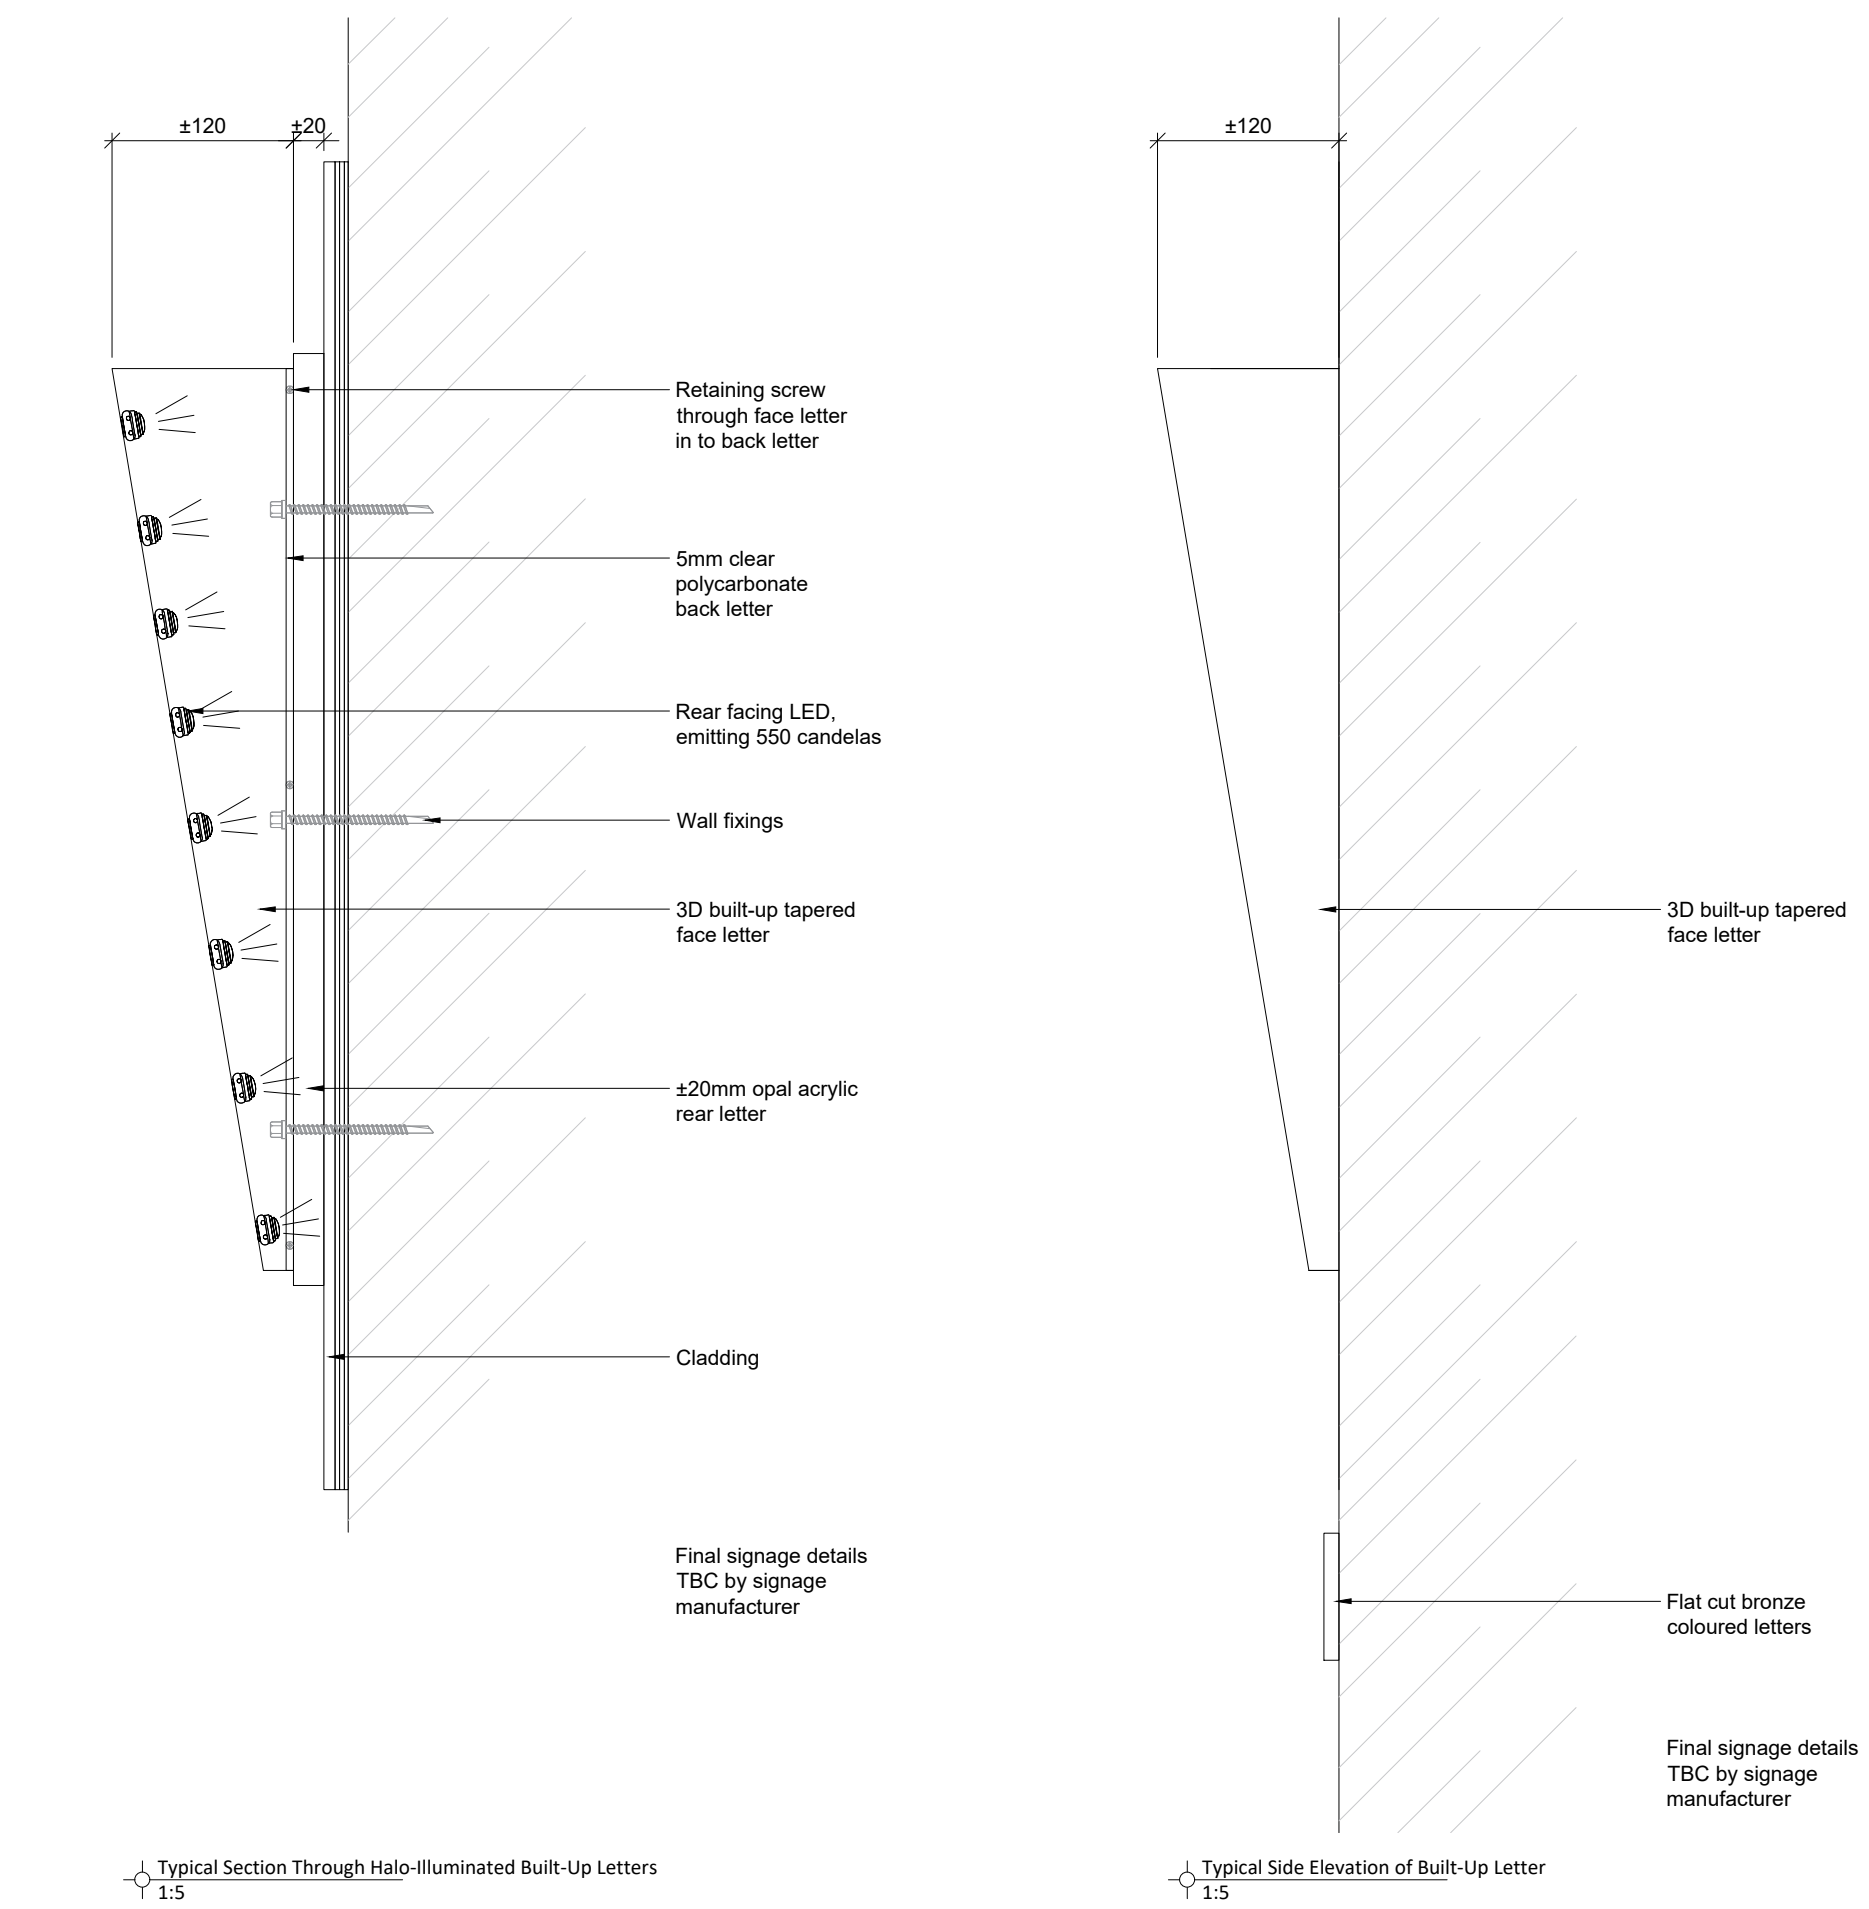
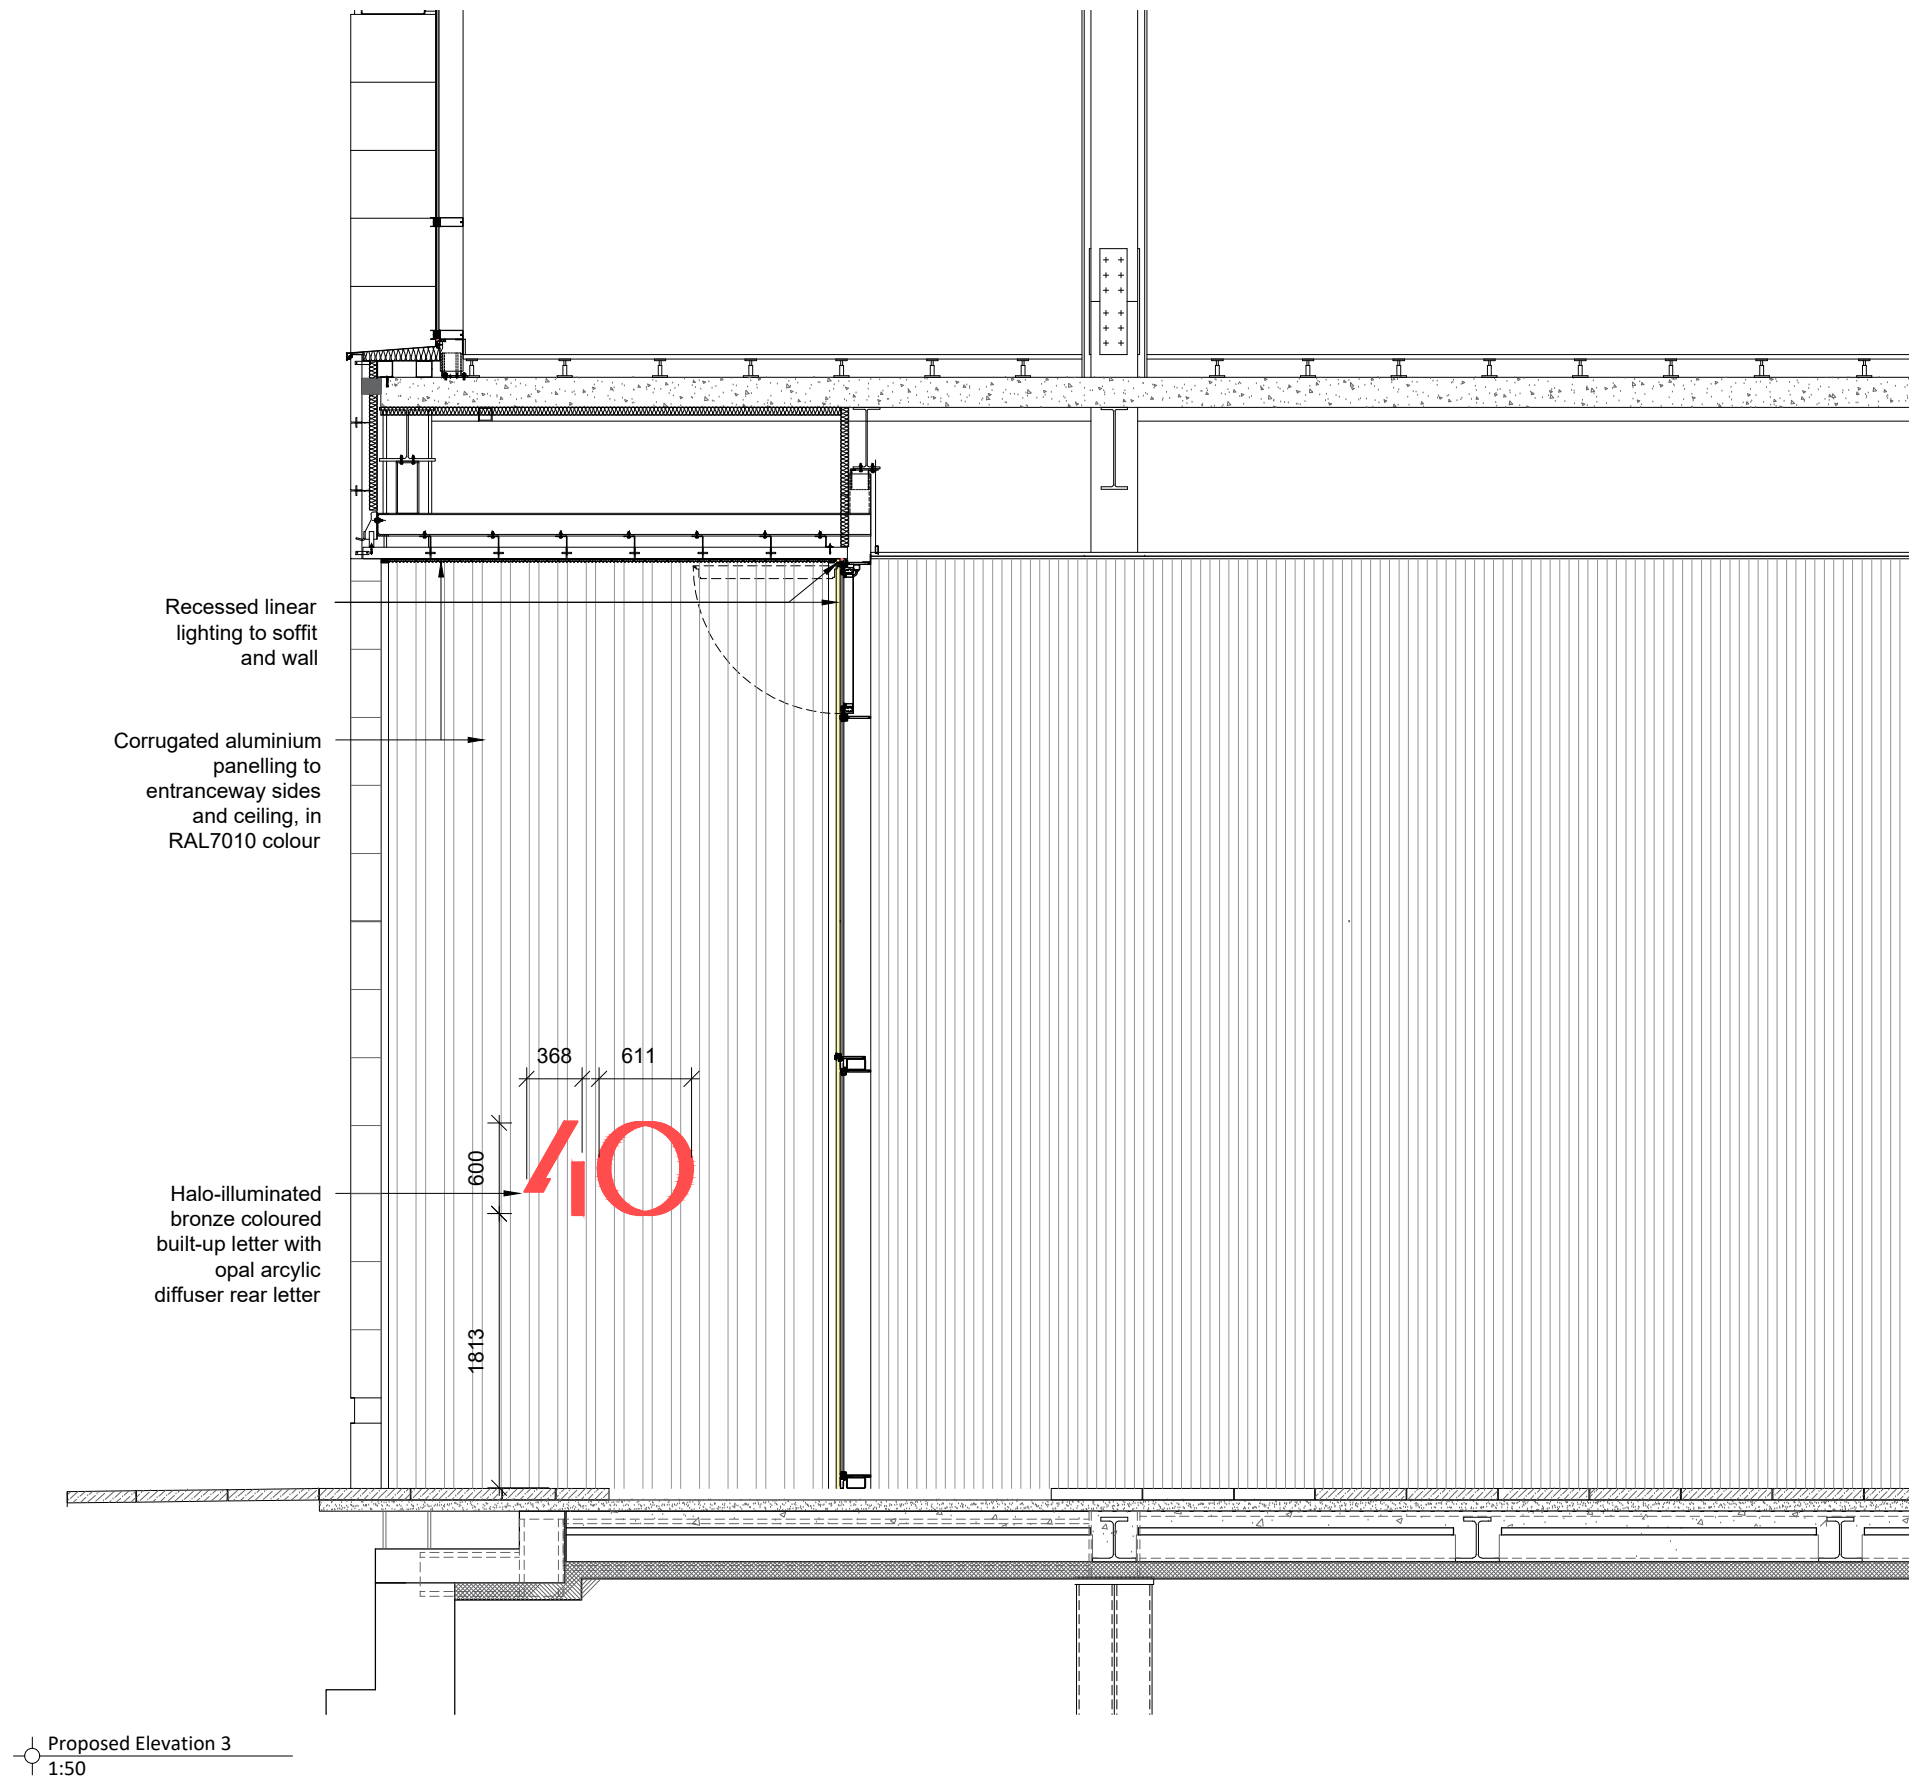
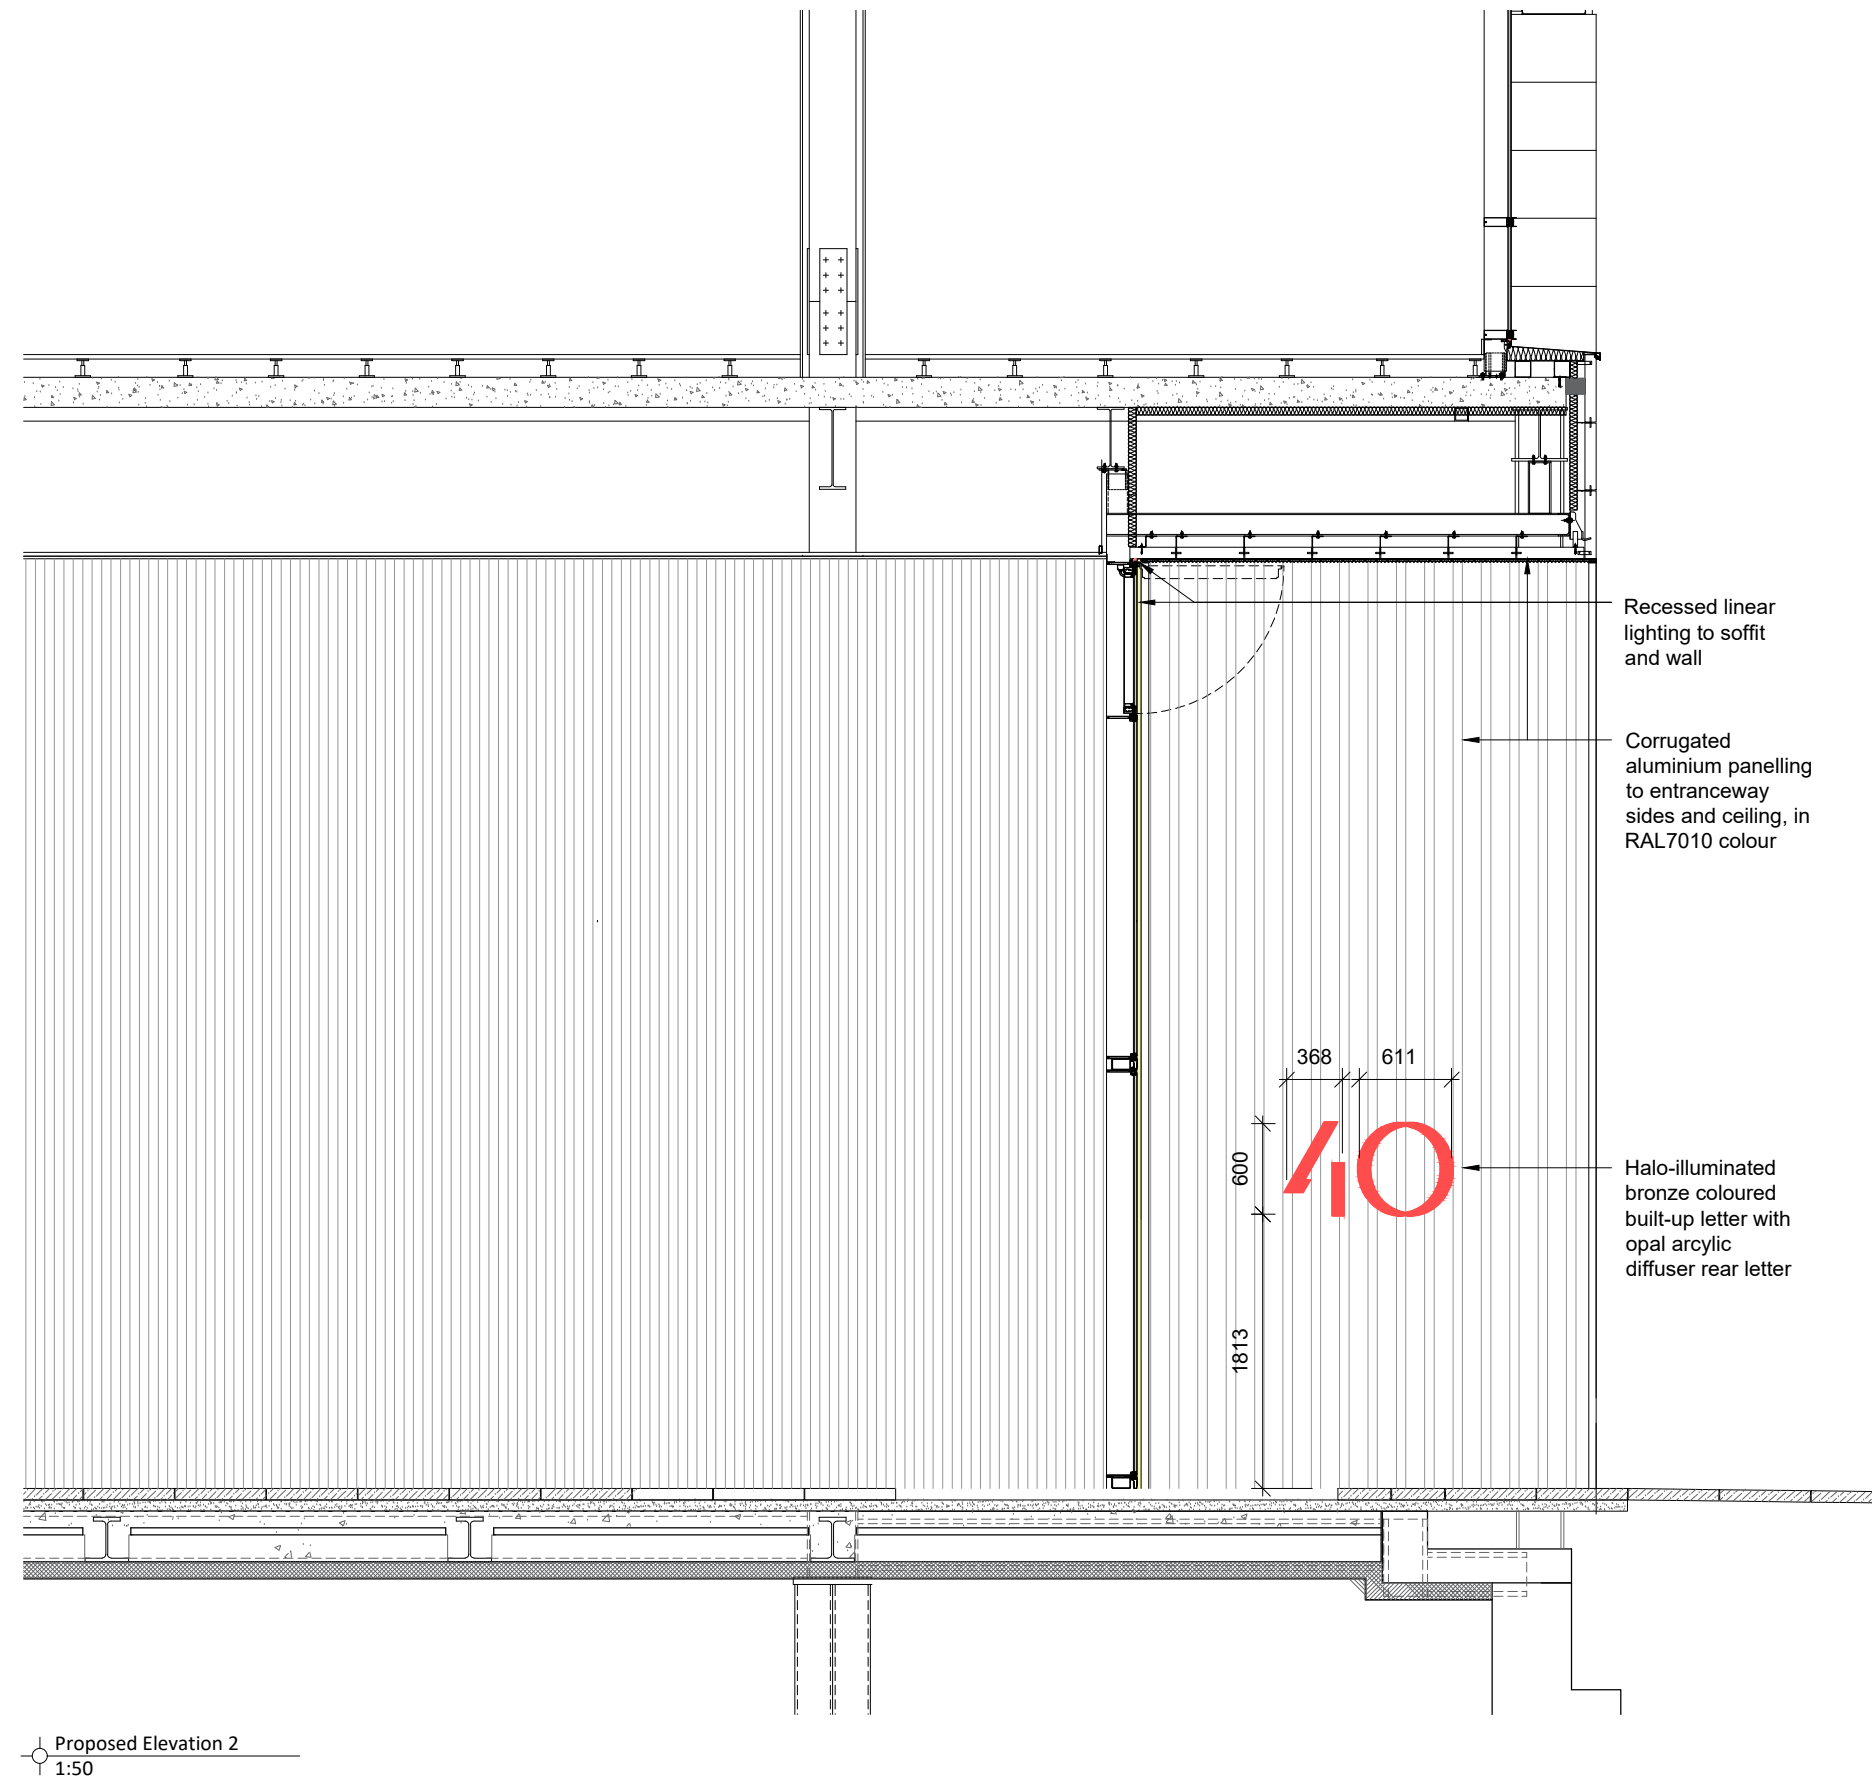
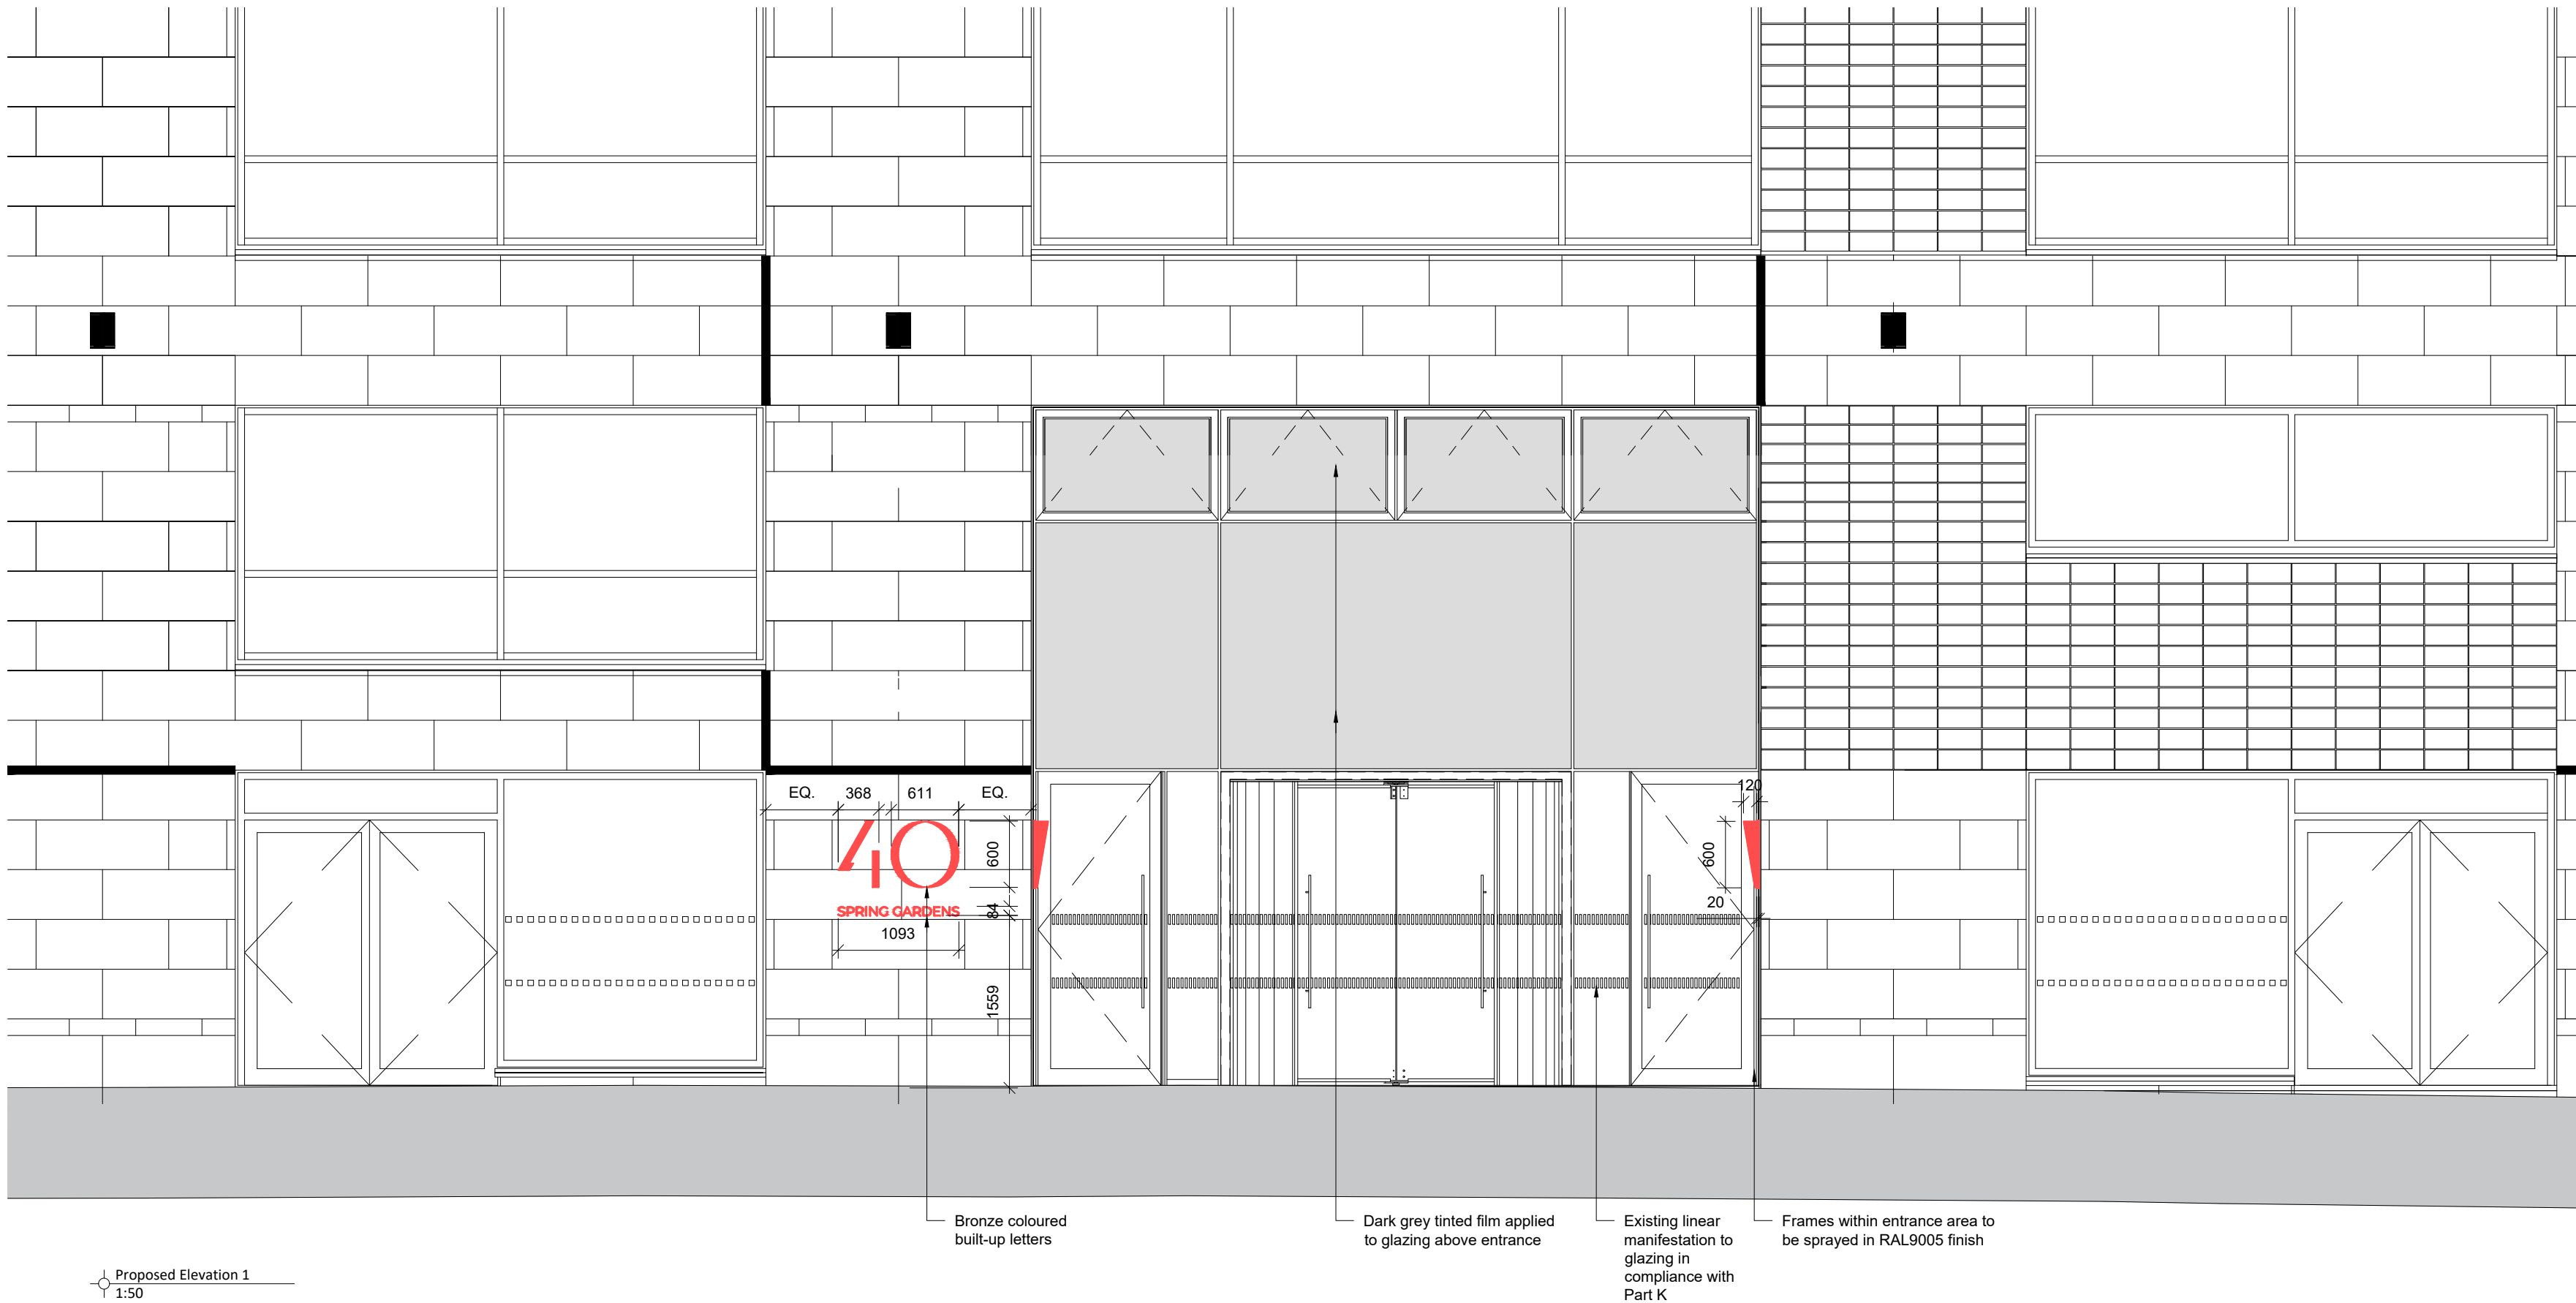
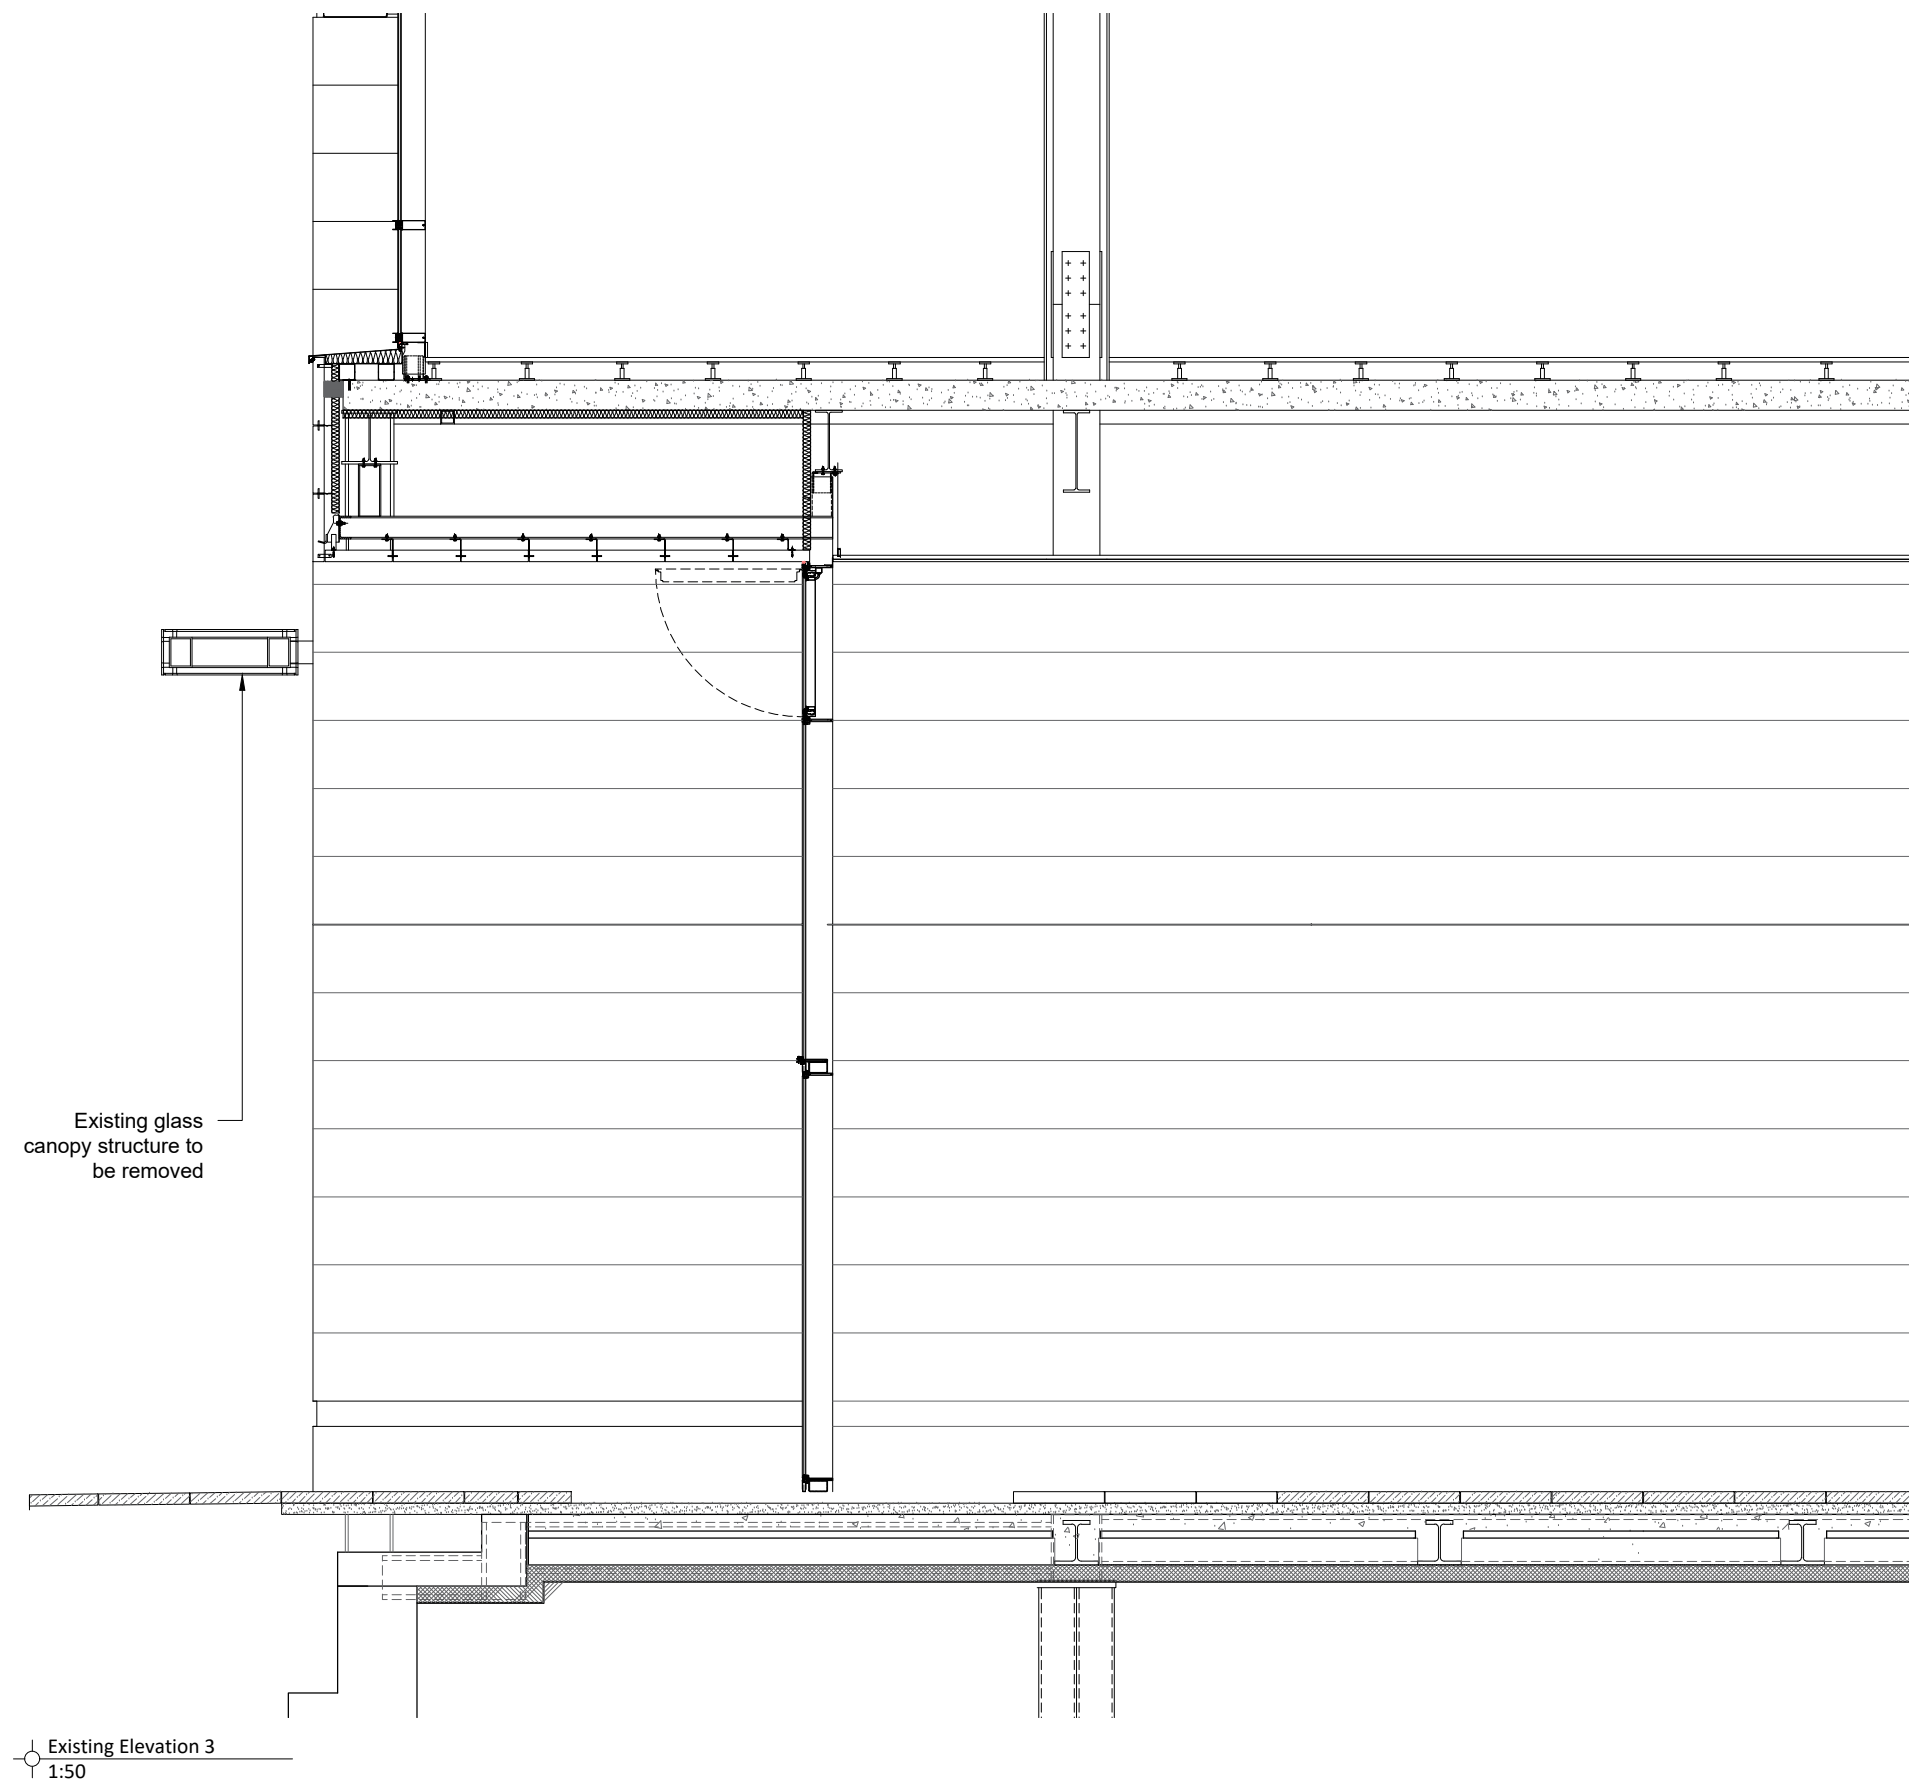
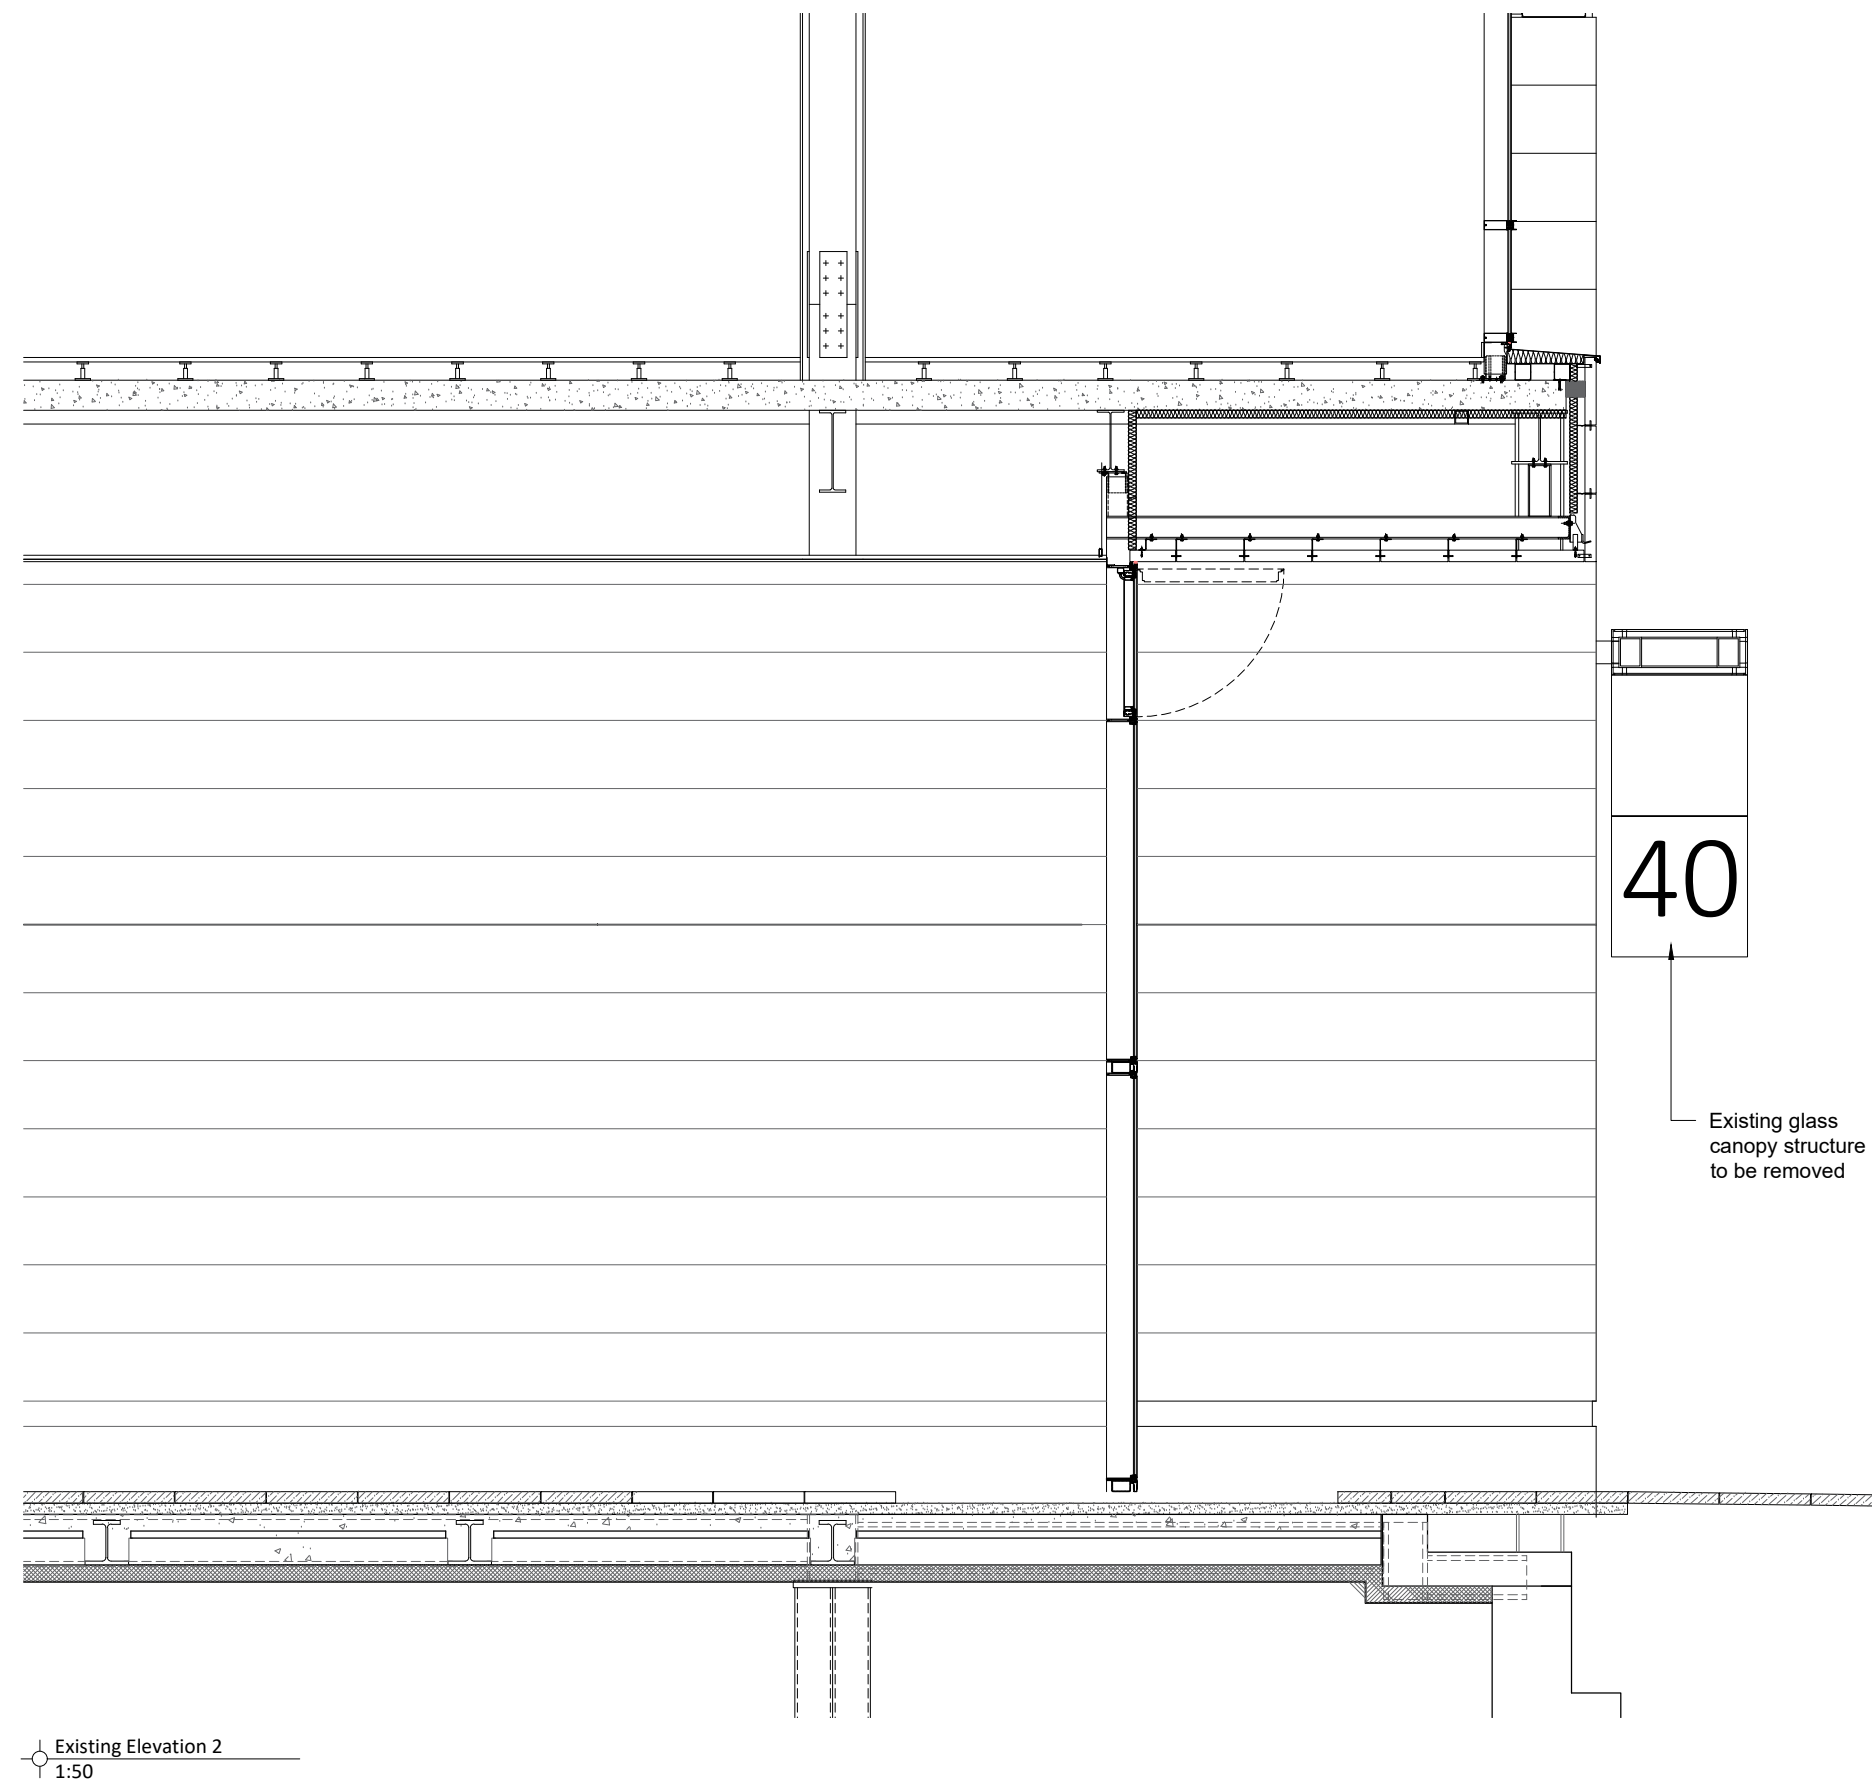


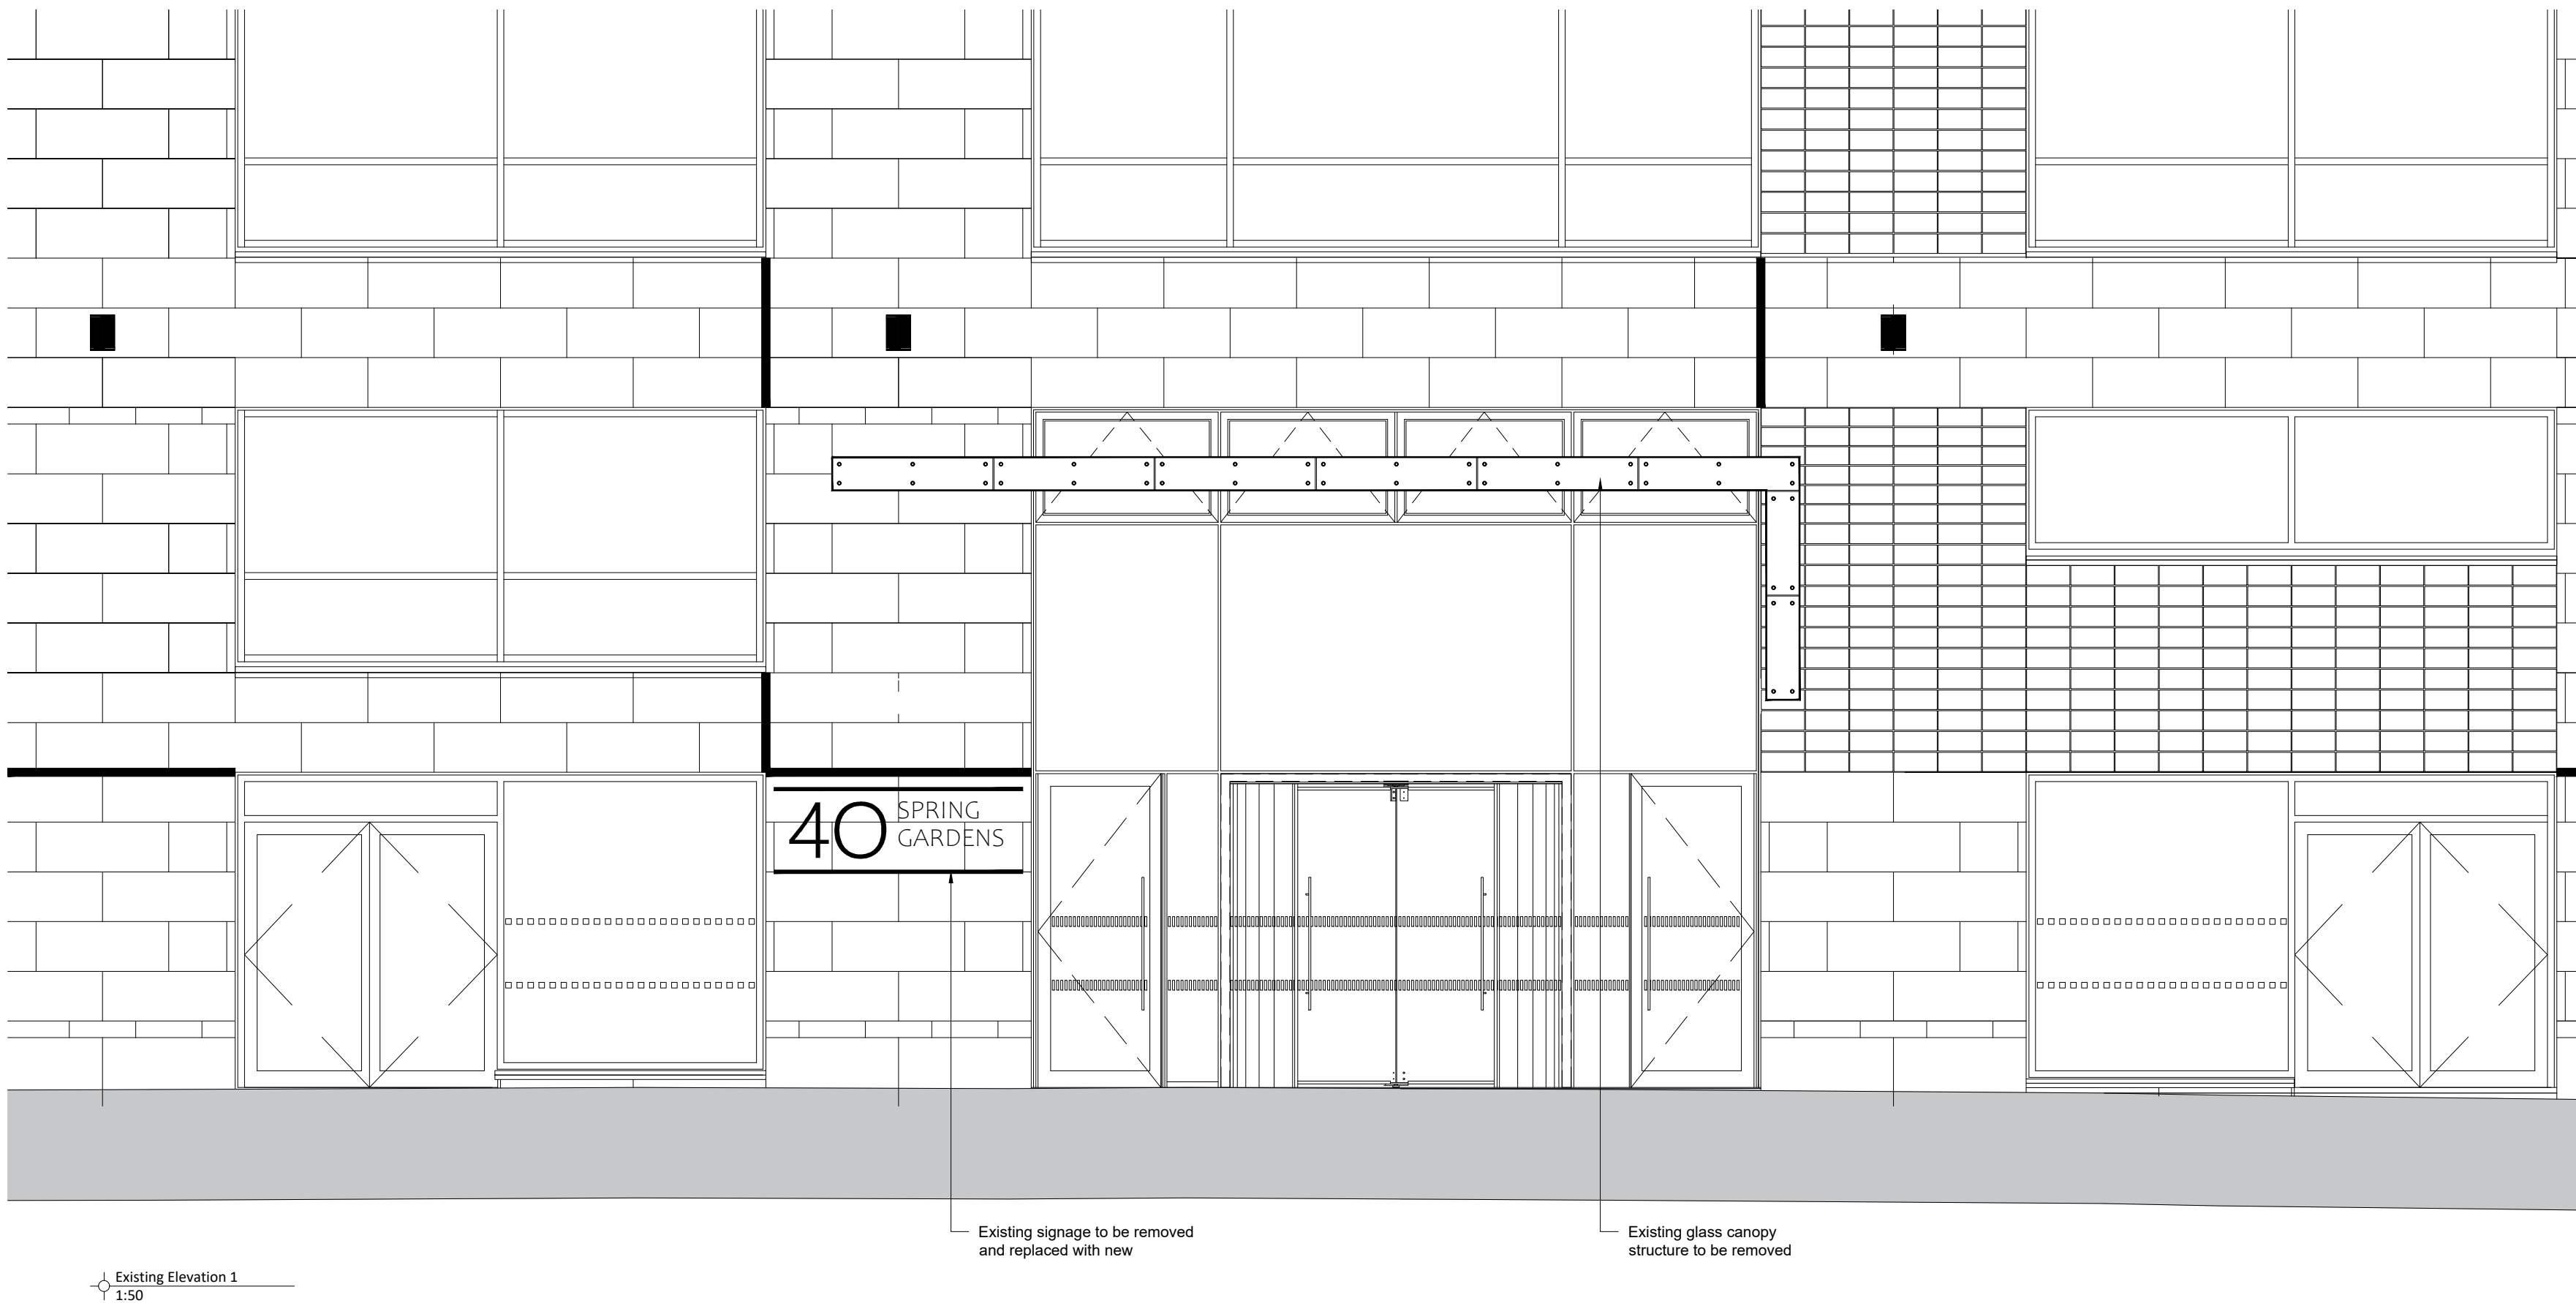

NOTE
Do not undertake any works based on measured or figured dimensions indicated here. These plans are indicative of design intent only and are not based upon confirmed survey data. Please conduct a measured survey prior to any commencement of works. Please notify SID immediately of any variations in size or layout that would cause deviation from the design intent.