

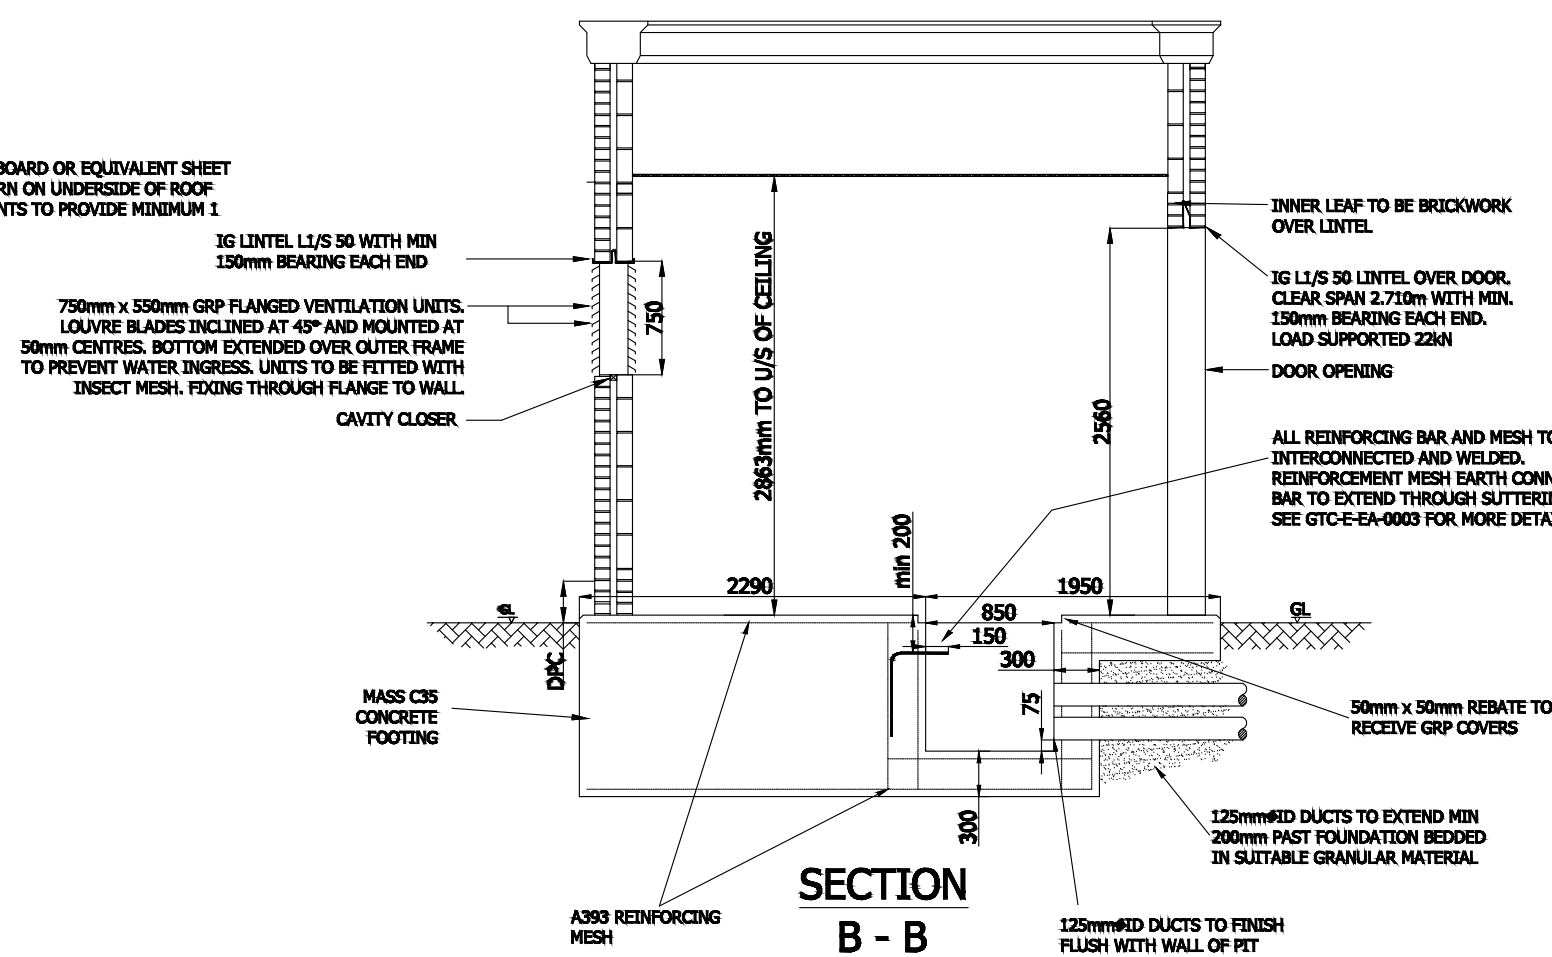
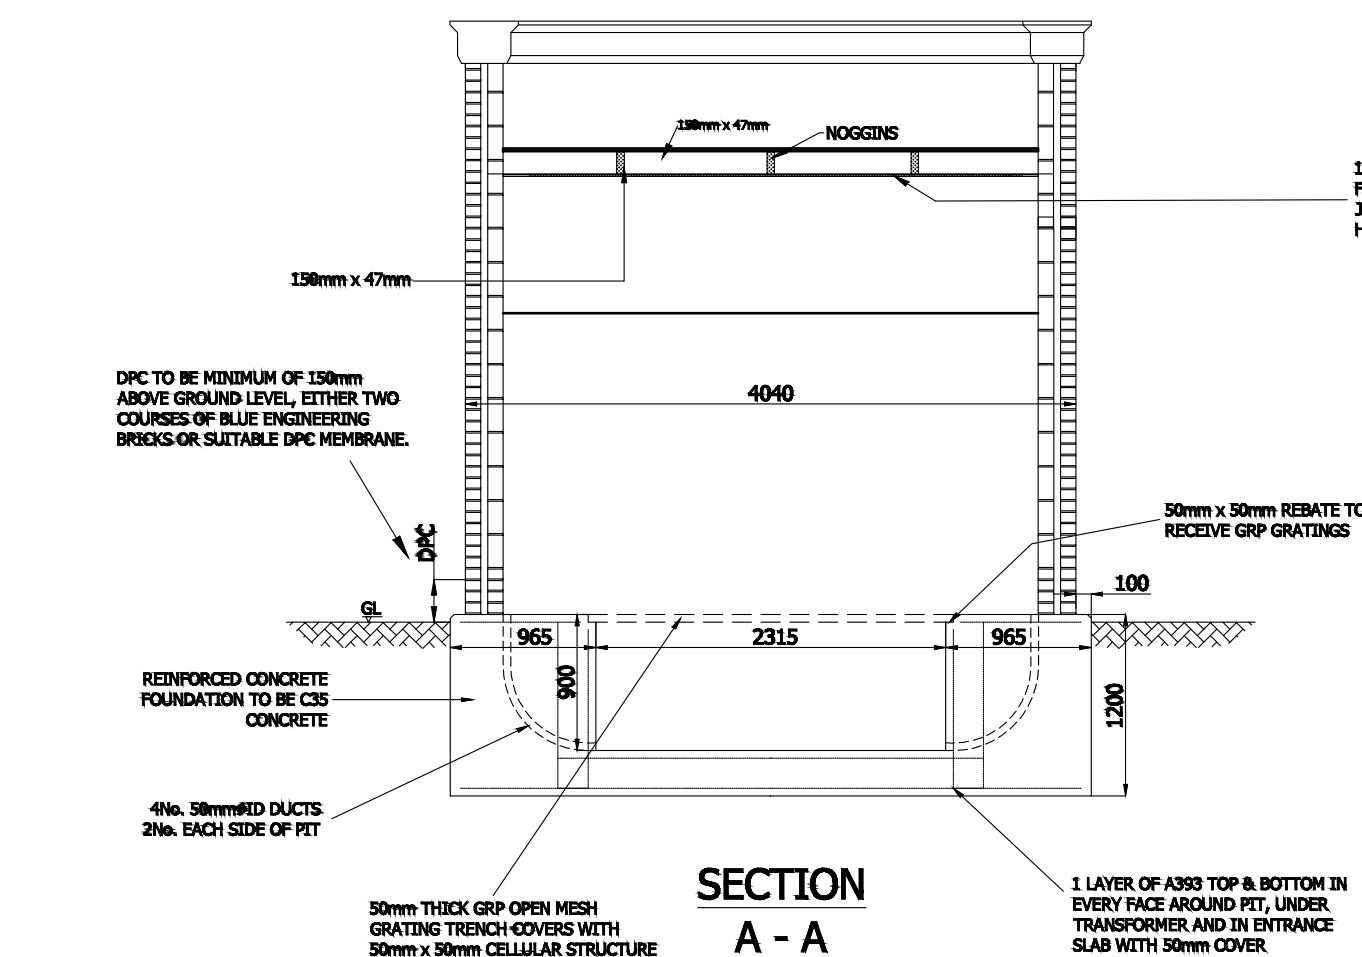
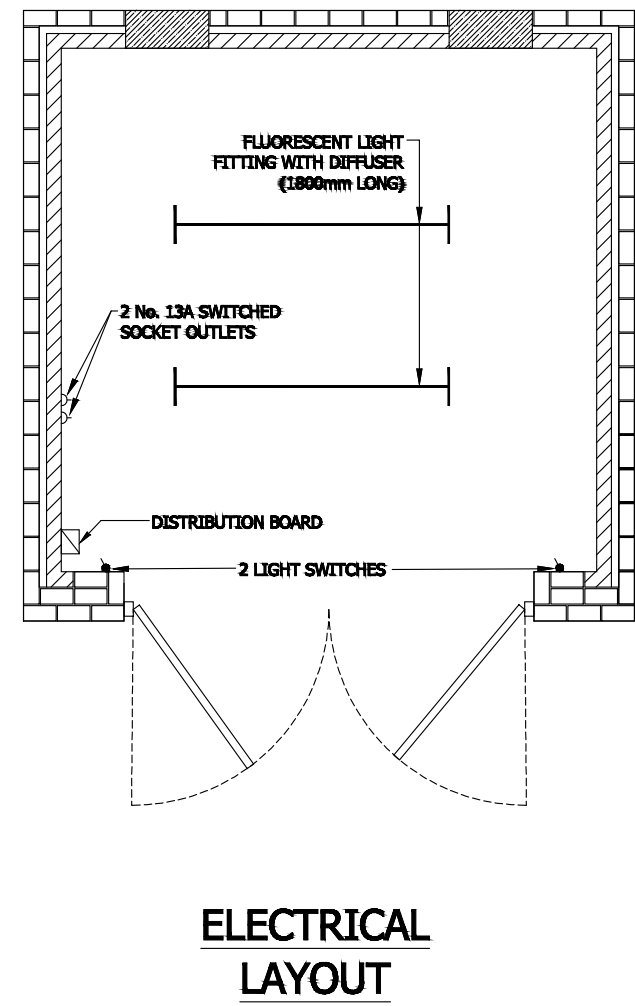
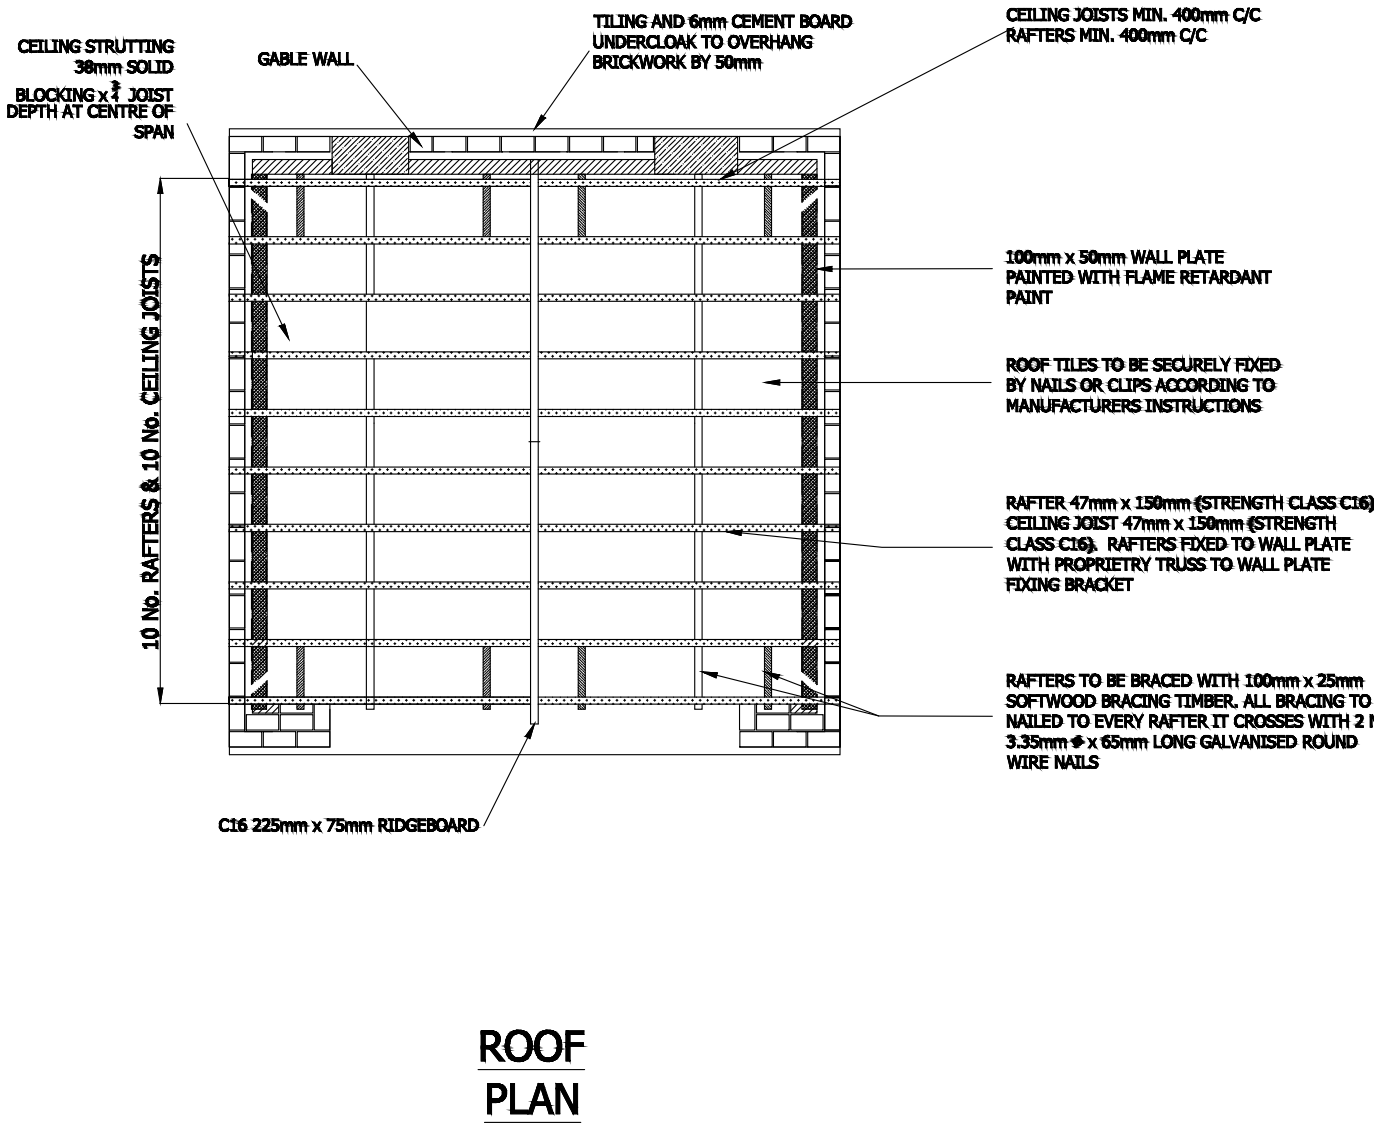


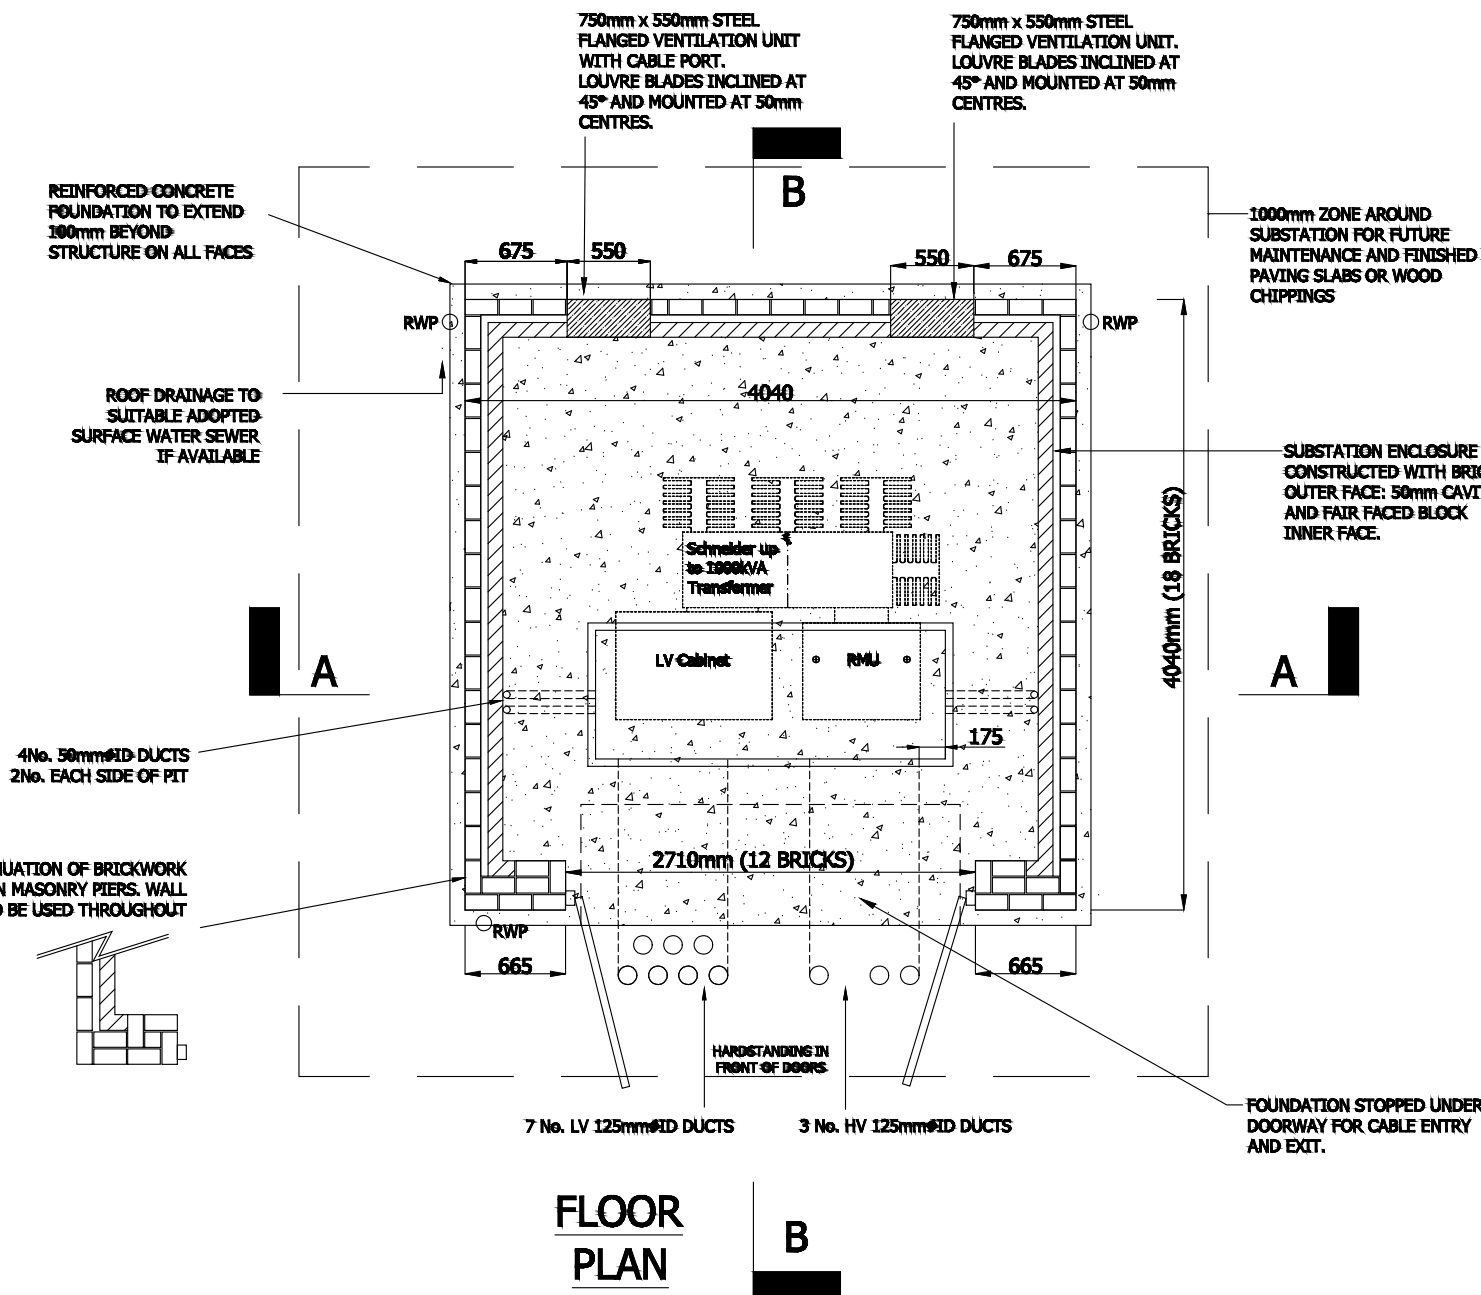

NOTES

ALL DIMENSIONS TO BE CHECKED ON SITE PRIOR TO ANY MANUFACTURING OR FABRICATION AND ANY ANOMALIES TO BE BROUGHT TO THE ATTENTION OF THE ARCHITECT.

MATERIAL PALETTE

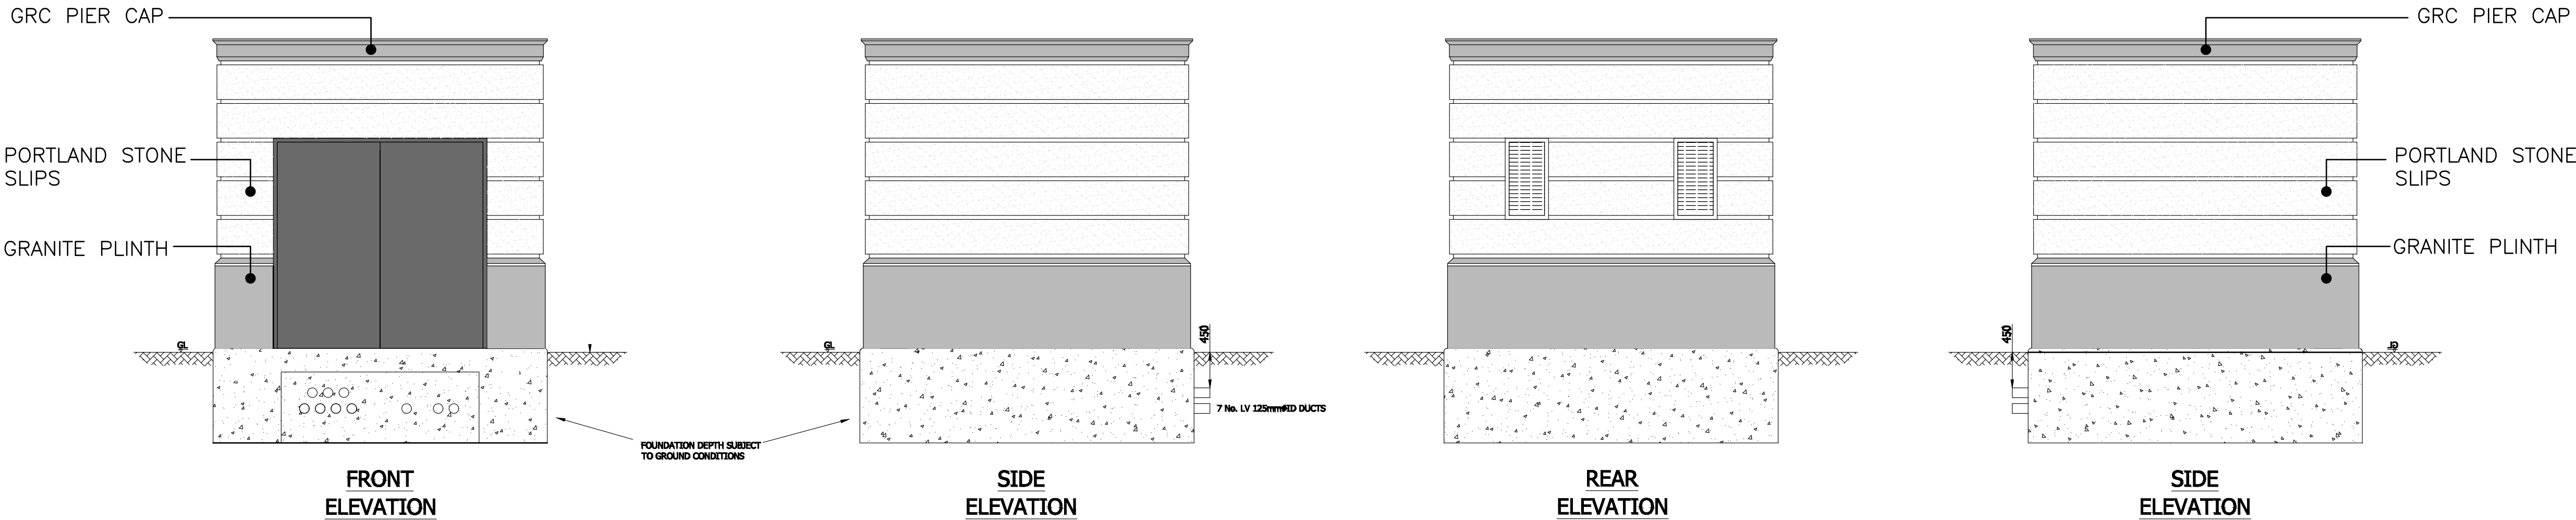

STEEL DOORS - RAL 7016

E	DRAWING UPDATED	SM	05.10.2022
D	DRAWING UPDATED	SM	21.09.2022
C	DRAWING UPDATED	SM	09.09.2022
B	MATERIALS ADDED	SM	23.08.2022
A	FIRST ISSUE	SM	22.06.2022

REV	AMENDMENTS	BY	DATE
-----	------------	----	------

PROJECT

PROPOSED RESIDENTIAL DEVELOPMENT

BARCLAY HOUSE

WHITWORTH STREET WEST

CLIENT

MR KA FAN

DRAWING TITLE

PROPOSED SUBSTATION DRAWING

DRAWN S MCKIERNAN

CHECKED

APPROVED

DATE 22.06.2022

SCALE 1/50 (A1)



JOB No. 12982

DRG No. M22

REVISION E