




Loop Systems Limited
2 Commercial Street
Manchester M15 4RQ

loopsystems.co.uk
info@loopsystems.co.uk
0161 839 9613

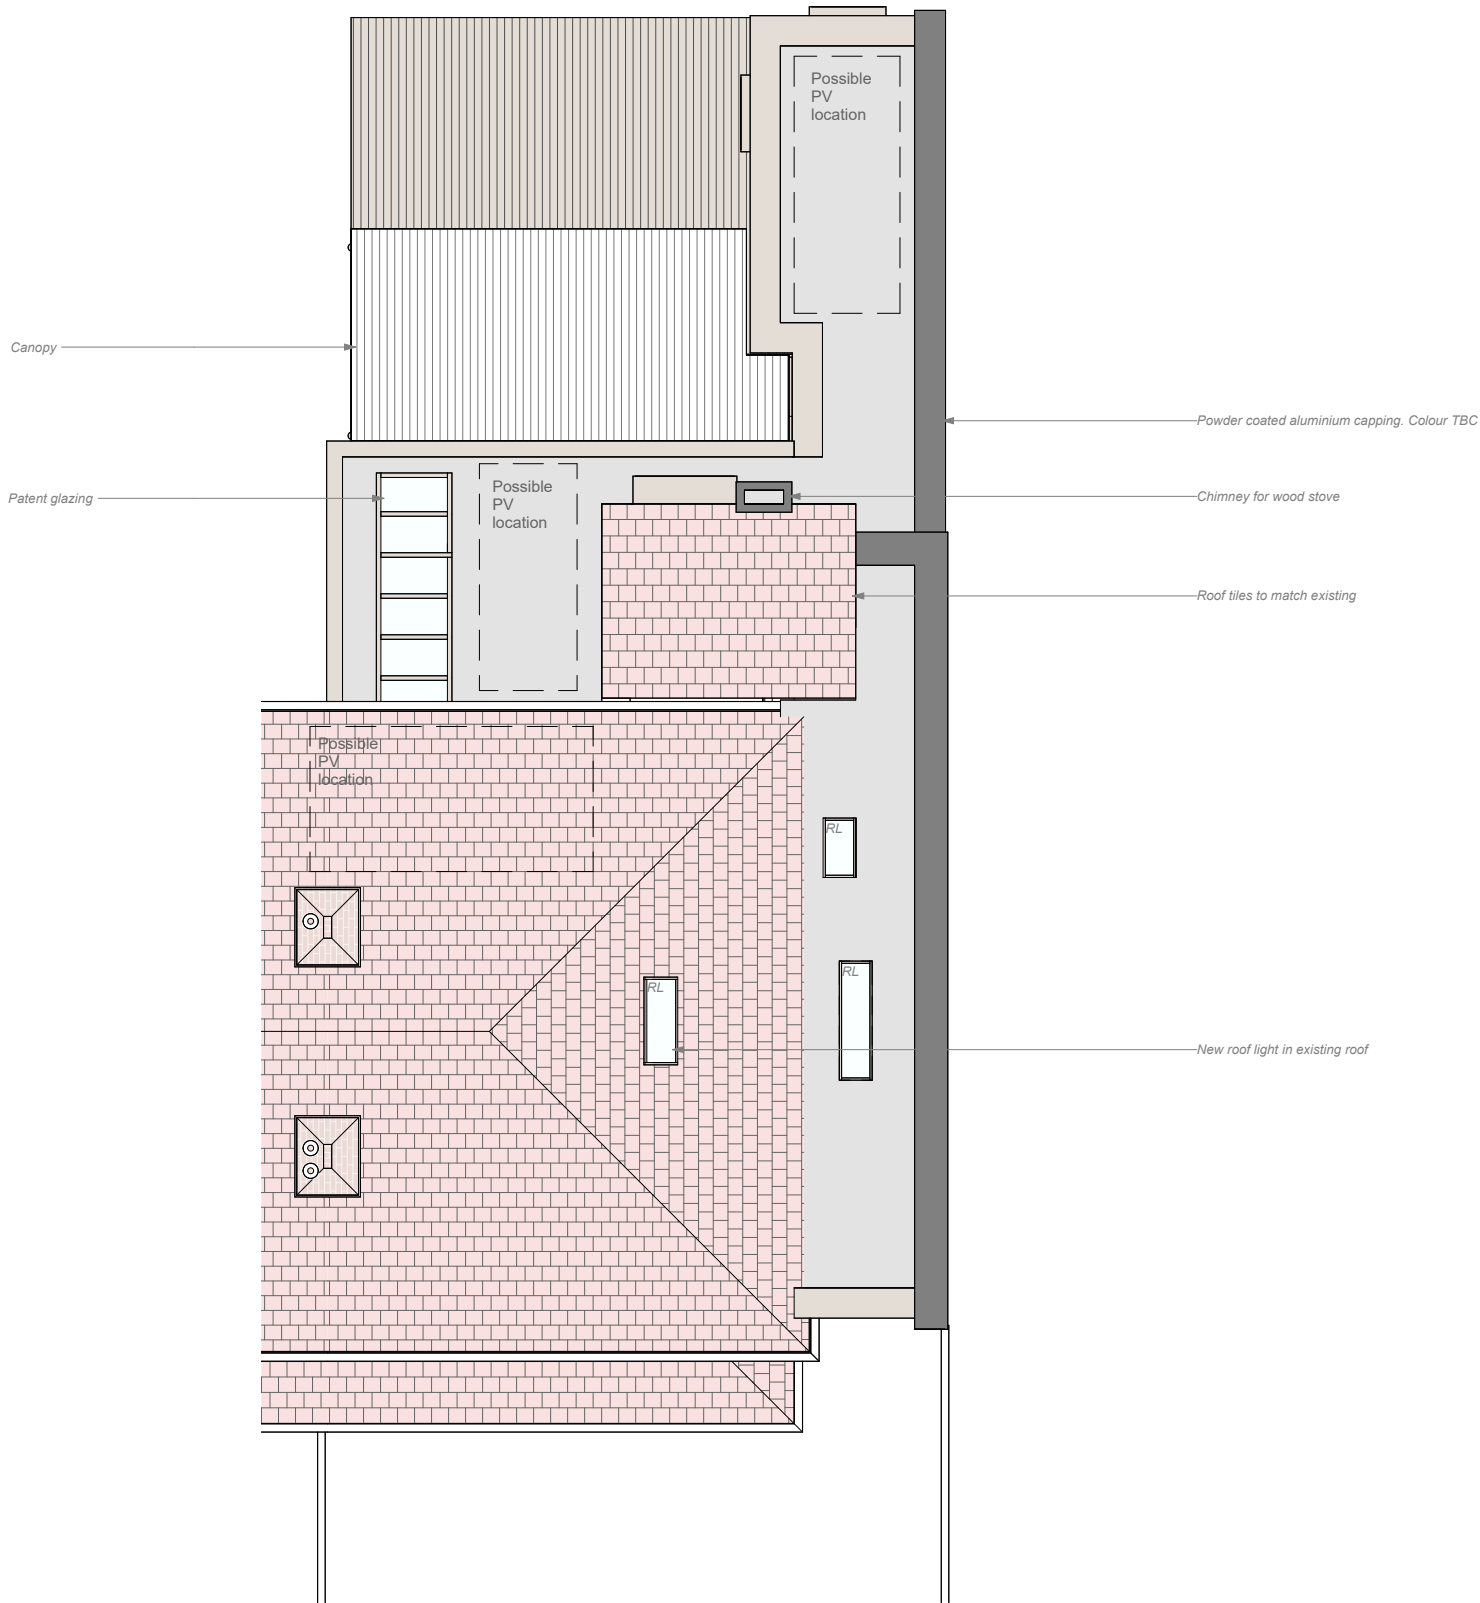

SCALE
1:100
— 0
—
—
— 1
—
— 2
—
—
— 4
—
— 5
m.

359
199 Manley
Road

199 Manley Road
Chorlton
Manchester
M21 0GY

1 : 100
A3

P-112 - A

Proposed Roof Plan

FOR PLANNING

A For Planning 03.10.22 TP

Proposed Roof Plan
1 : 100