




Loop Systems Limited

2 Commercial Street
Manchester M15 4RQ

loopsystems.co.uk
info@loopsystems.co.uk
0161 839 9613



Existing Right Side Elevation
1 : 100

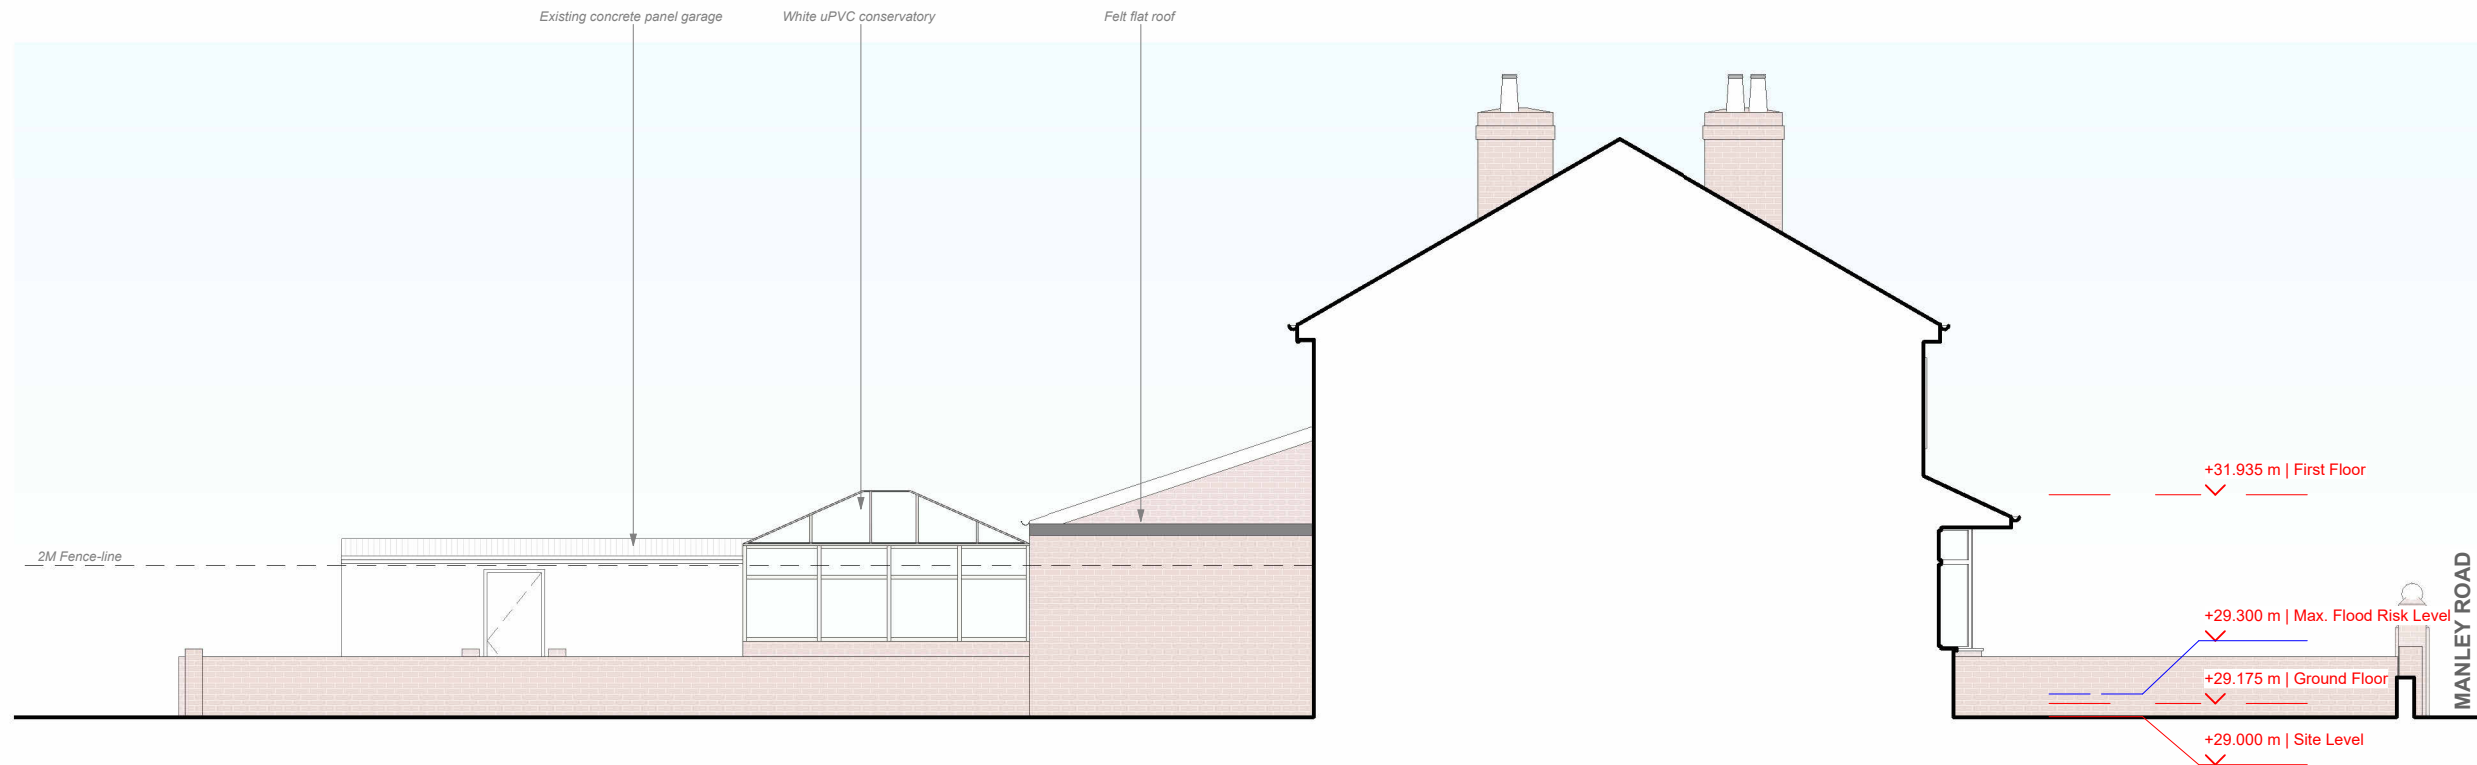

Existing Left Side Elevation
1 : 100

359
199 Manley
Road

199 Manley Road
Chorlton
Manchester
M21 0GY

1 : 100
A3

E-211 - A

Existing Elevations

FOR PLANNING

A For Planning 03.10.22 TP

LOOP-359- E-211- A

© Loop Systems Limited, 2022
Given dimensions to be taken in preference to
measured. Any discrepancies to be brought to
the attention of the Architect.