

KEY:

- Original soffit retained with discreet services where required
- New lining / ceiling to roof profile, original trusses exposed
- New raised glazed atrium roof supported off original trusses
- New formed concrete arch soffit where required
- New glass soffit / rooflight
- Retained exposed soffit
- New lining / ceiling to soffit
- New exposed soffit
- Retained original & non-original soffit
- Area within dashed line is an assumed layout. No survey information available.

KEY PLAN:

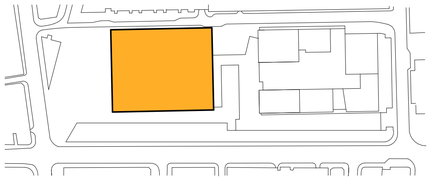

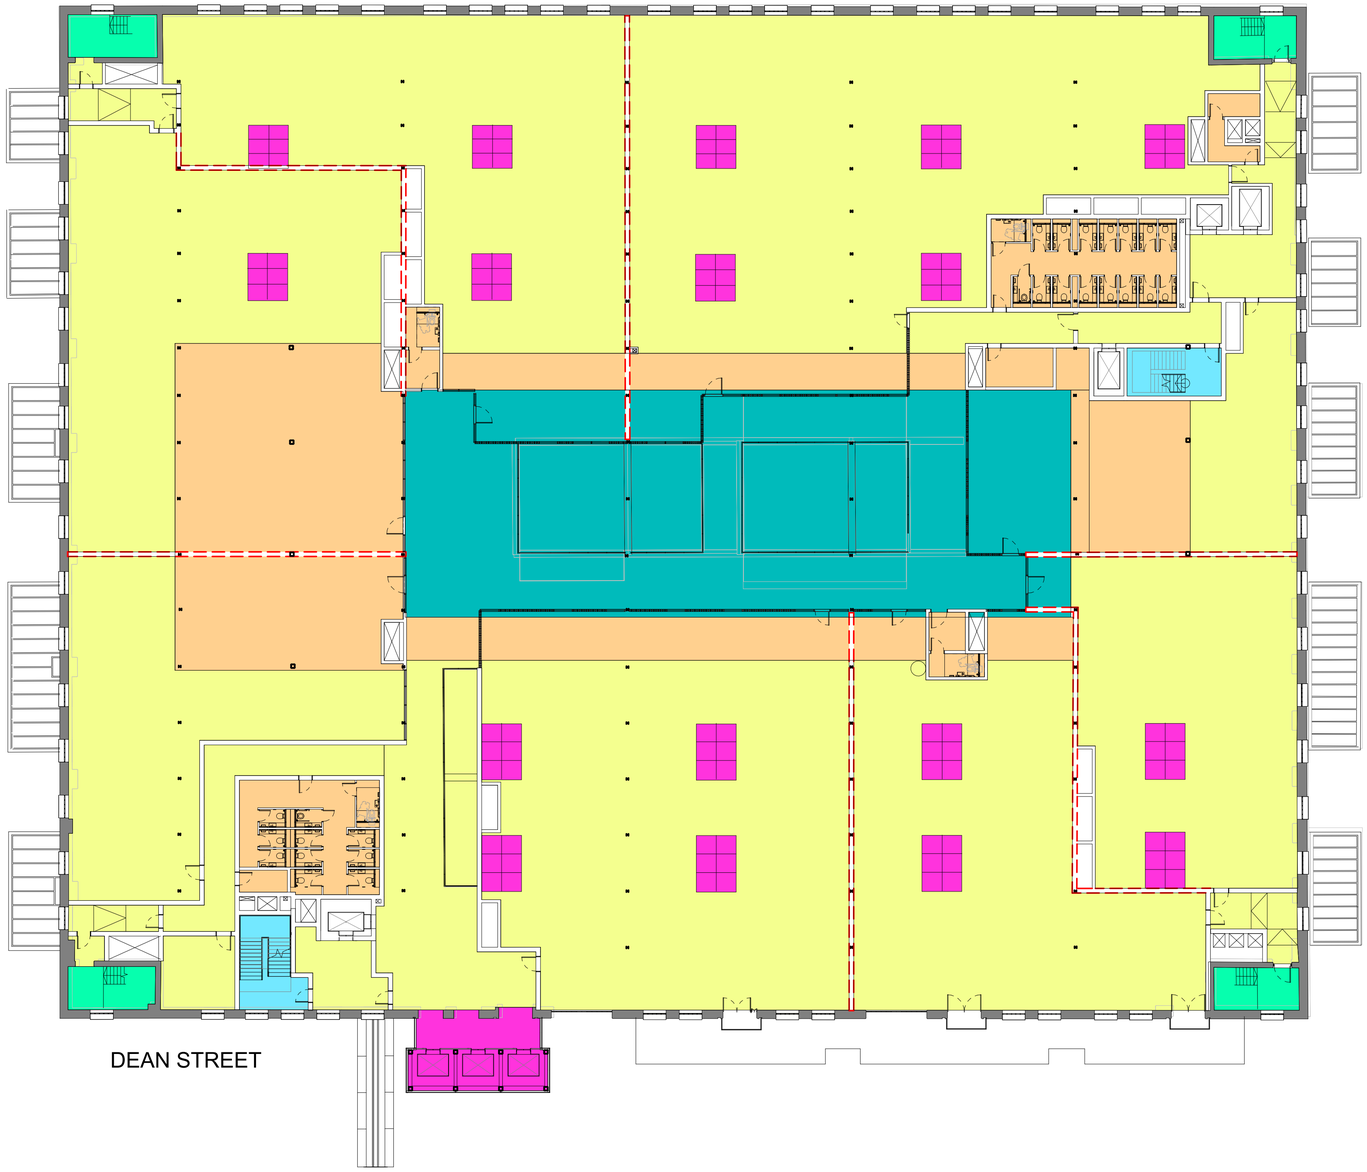

This drawing is copyright
Do not scale off dimensions.

All dimensions to be checked on site by contractor.

Contractor to report any dimensional discrepancies, errors or omissions prior to commencing on site.

NORTH

Rev	Date	Description
P01	2022-11-22	Planning Submission

Project Title: Great Northern

Drawing Title: Warehouse Proposed Level 04 Plan Ceiling Strategy

Project No: 10422

Scale: 1 : 200@ A1

Status: PLANNING

PROJ. - ORIG - ZONE - ROLE - CLAS - TYPE - LOC - SEQ: 10422-SHP-Z2-A-B5D9-G332-PL-04-001

Revision: P01

simpsonhaugh
Manchester +44 (0)161 835 2345
London +44 (0)20 7549 4000

© SimpsonHaugh and Partners 2022