STRUT FROM STRAINER TO NEXT INTER
SUPPLIED WITH LOOSE ANGLE CLEATS
TO FIX TO POSTS

POSTS
120 X 60 RHS

EXTENSIONS
60 X 60 SHS

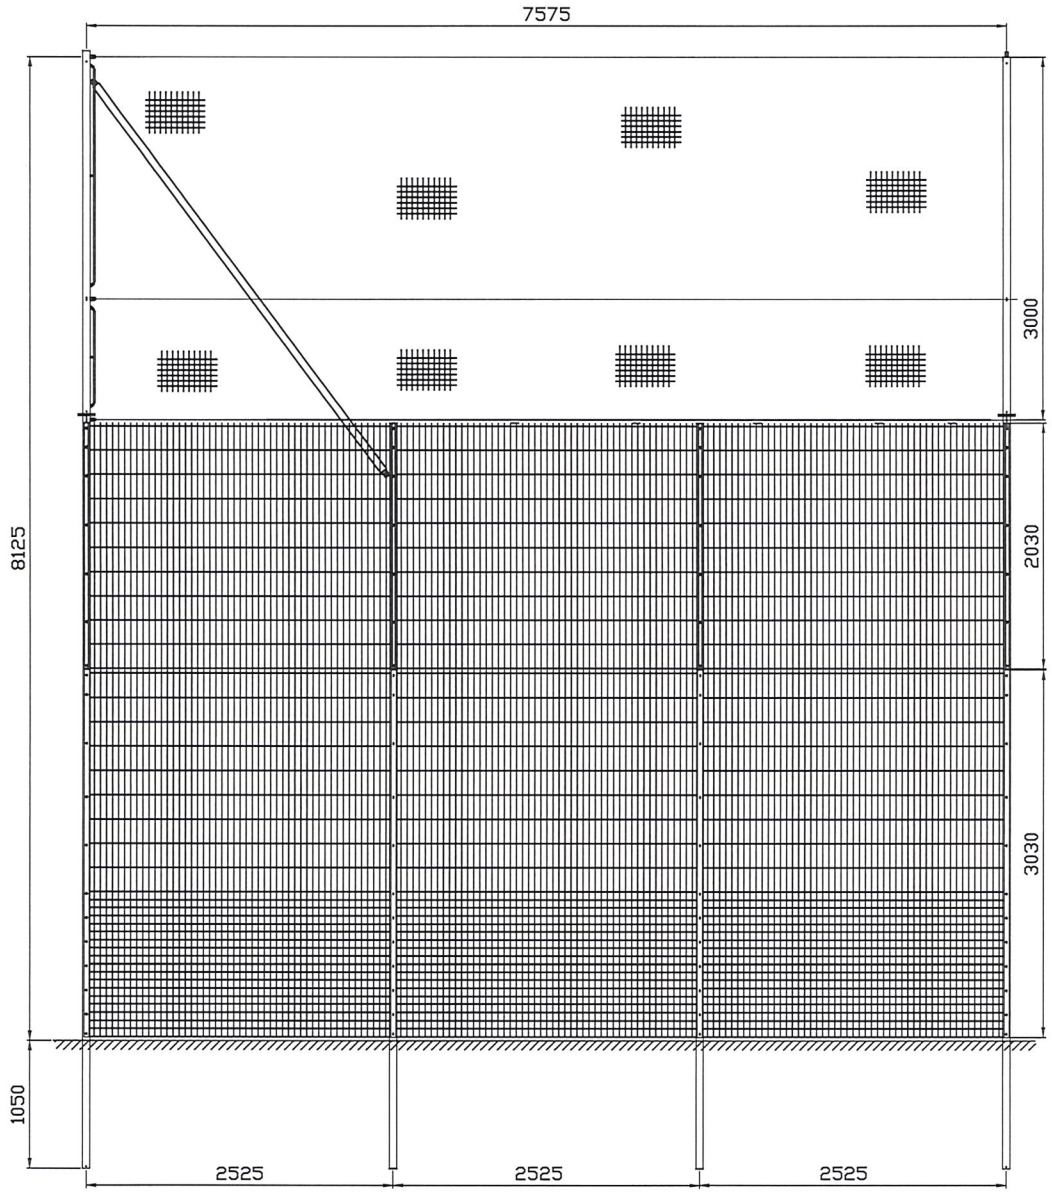

3M HIGH NETTING

TOP PANEL:-
2030H X 2508W DUEX

BOTTOM PANEL:-
3030H X 2508W DUEX REBOUND

B&L
Fencing Specialists to the Sports Industry

UNIT 1, PRIOR WHARF
HANBURY ROAD
STOKE PRIOR
BROMSGROVE
B60 3FG
TEL: 01527 882101
FAX: 01527 882123

TITLE	8M HIGH BALLSTOP SYSTEM 5M HIGH DUEX REBOUND C/W 3M HIGH NETTING ABOVE
PROJECT	

SCALE N.T.S	A3	
ORDER No. _	DRAWN PED	DATE 30/01/2019
DRG No. 023522-01		REV. .