

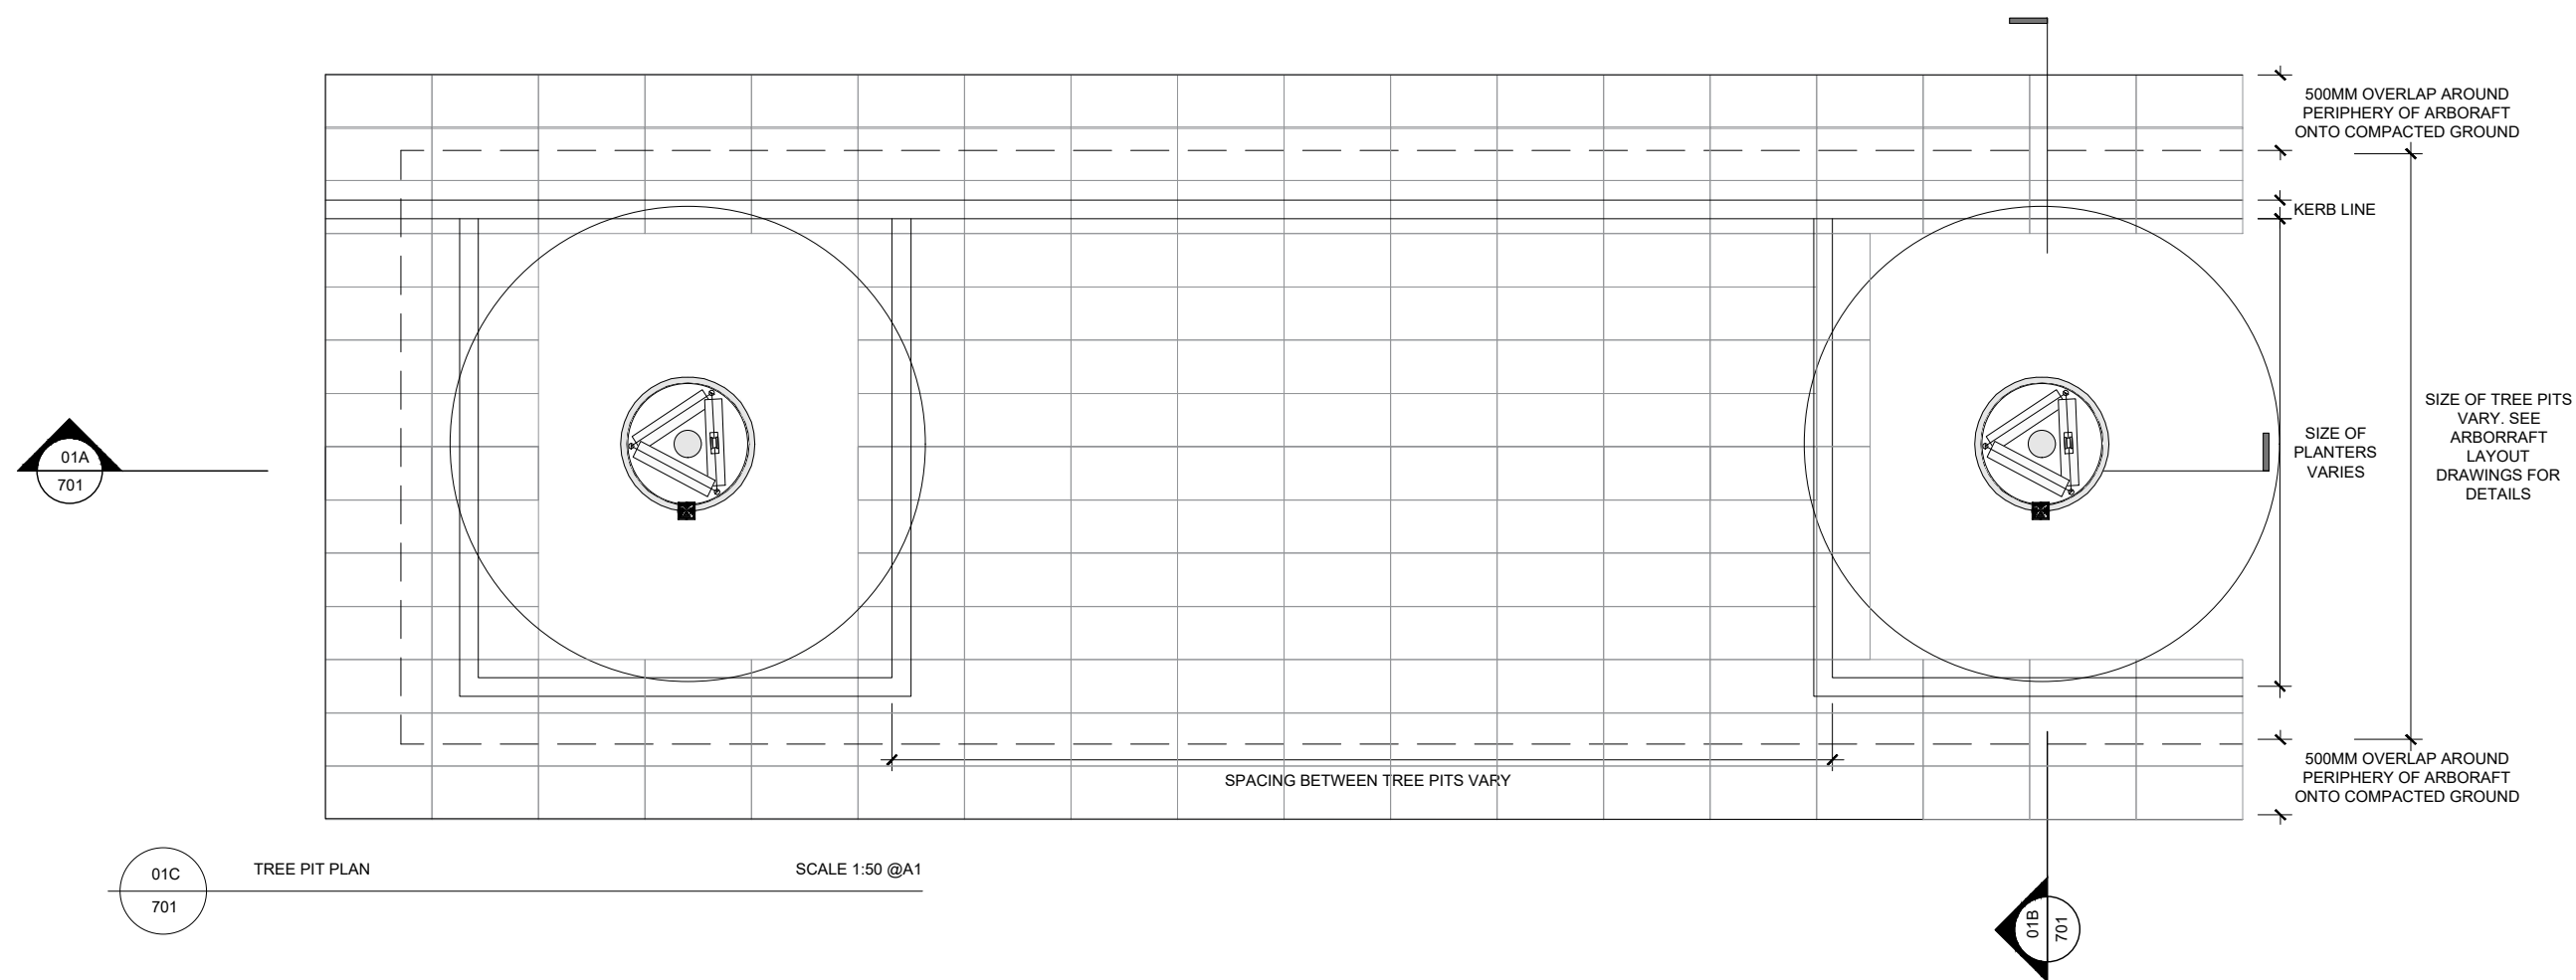
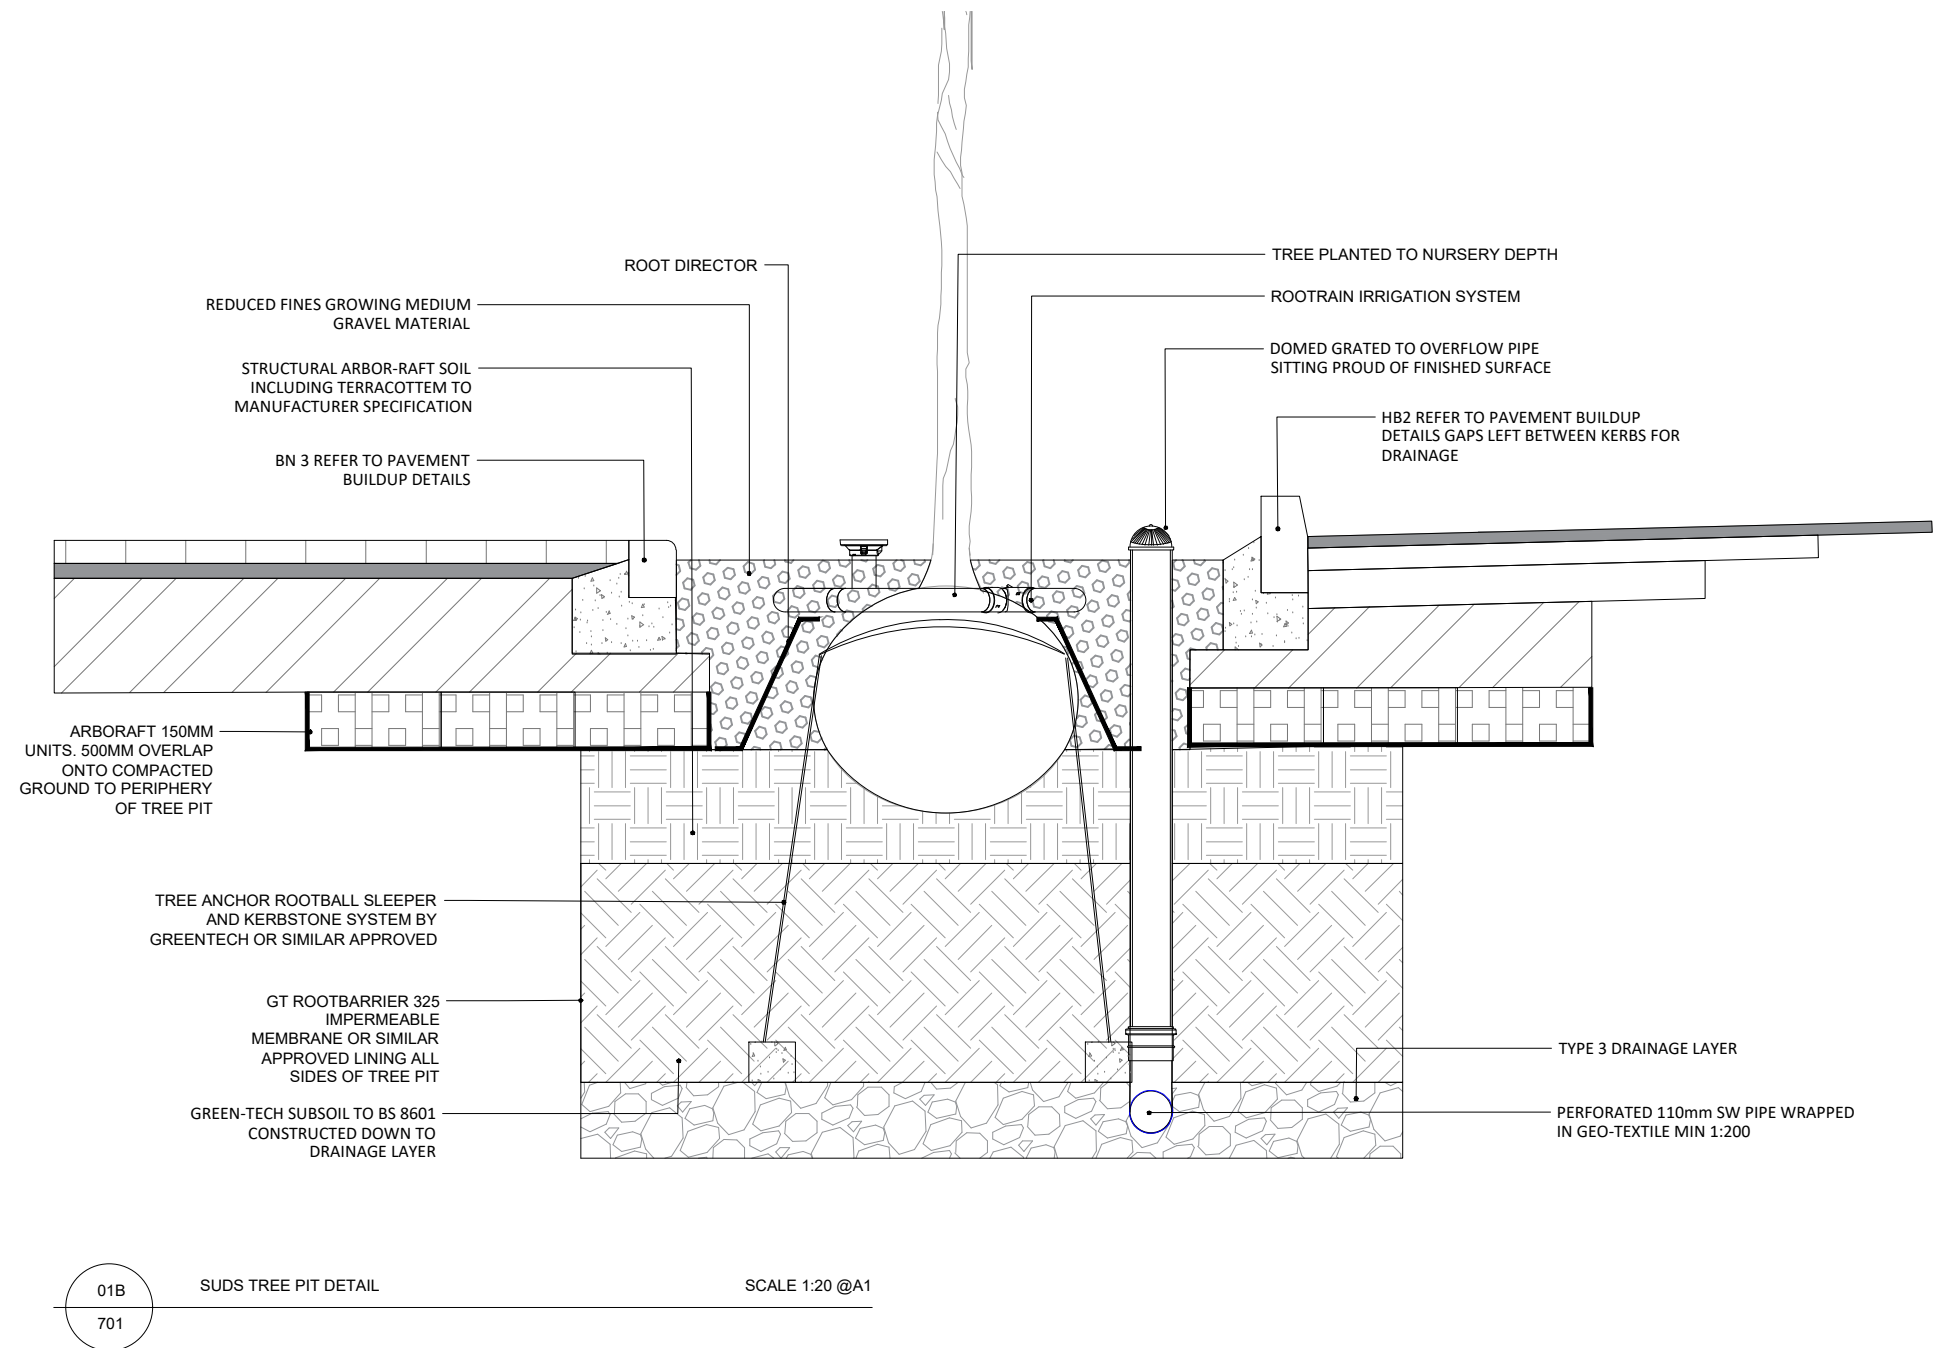


P:\2019\1994 COLLYHURST NG\01 CAD\02 SHEET LAYOUT\1994-COLLYHURST STAGE 4\1994-EXA-00-GF-SK-L-702.DWG

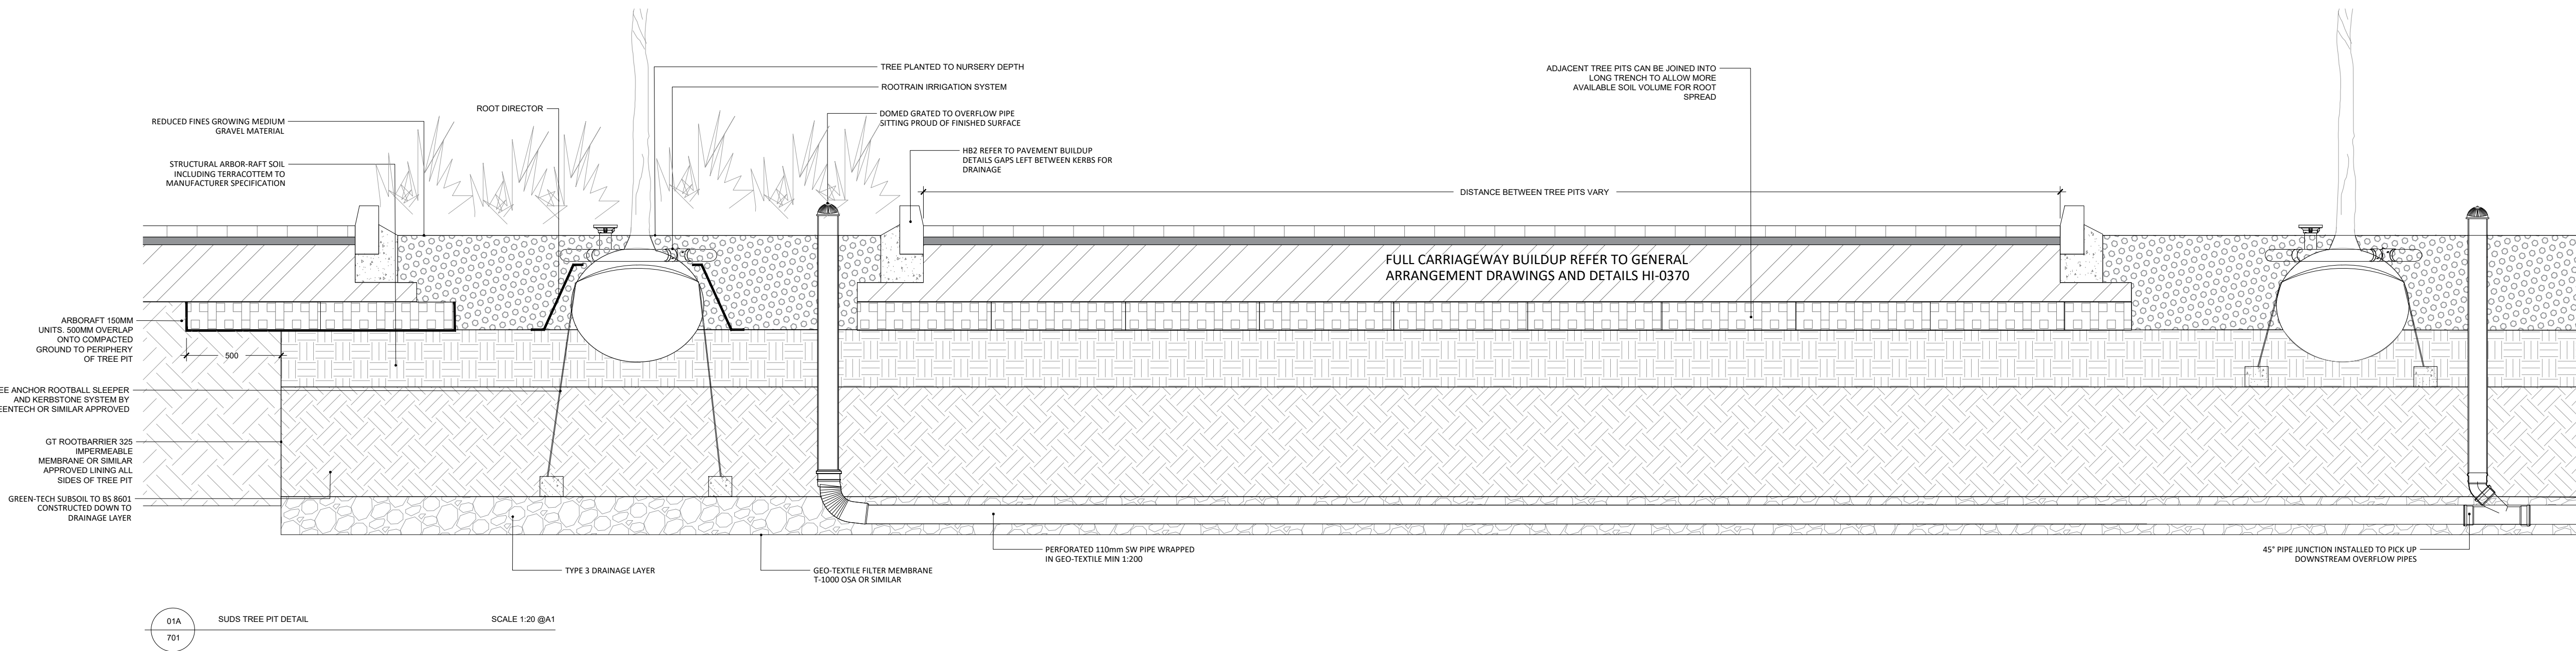

NOTE: ALL TREE PIT DETAILS TO BE VALIDATED BY ENGINEER AND MANUFACTURER

Scale as shown

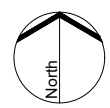

No dimensions are to be scaled from this drawing. All dimensions are to be checked on site. Area measurements for indicative purposes only.

This drawing is the property of Exterior Architecture Ltd. No part of the drawing may be reproduced in any manner without permission from Exterior Architecture Ltd.

Client  
FEC &  
Manchester City  
Council

Note: This drawing should be read in conjunction with:

|                         |                         |
|-------------------------|-------------------------|
| 1994-EXA-00-GF-DR-L-100 | 1994-EXA-00-GF-DR-L-213 |
| 1994-EXA-00-GF-DR-L-101 | 1994-EXA-00-GF-DR-L-214 |
| 1994-EXA-00-GF-DR-L-102 | 1994-EXA-00-GF-DR-L-300 |
| 1994-EXA-00-GF-DR-L-103 | 1994-EXA-00-GF-DR-L-301 |
| 1994-EXA-00-GF-DR-L-104 | 1994-EXA-00-GF-DR-L-302 |
| 1994-EXA-00-GF-DR-L-105 | 1994-EXA-00-GF-DR-L-303 |
| 1994-EXA-00-GF-DR-L-106 | 1994-EXA-00-GF-DR-L-304 |
| 1994-EXA-00-GF-DR-L-107 | 1994-EXA-00-GF-DR-L-305 |
| 1994-EXA-00-GF-DR-L-108 | 1994-EXA-00-GF-DR-L-306 |
| 1994-EXA-00-GF-DR-L-201 | 1994-EXA-00-GF-DR-L-307 |
| 1994-EXA-00-GF-DR-L-202 | 1994-EXA-00-GF-DR-L-308 |
| 1994-EXA-00-GF-DR-L-203 | 1994-EXA-00-GF-DR-L-600 |
| 1994-EXA-00-GF-DR-L-204 | 1994-EXA-00-GF-DR-L-601 |
| 1994-EXA-00-GF-DR-L-205 | 1994-EXA-00-GF-DR-L-602 |
| 1994-EXA-00-GF-DR-L-206 | 1994-EXA-00-GF-DR-L-603 |
| 1994-EXA-00-GF-DR-L-207 | 1994-EXA-00-GF-DR-L-604 |
| 1994-EXA-00-GF-DR-L-208 | 1994-EXA-00-GF-DR-L-605 |
| 1994-EXA-00-GF-DR-L-209 | 1994-EXA-00-GF-DR-L-606 |
| 1994-EXA-00-GF-DR-L-210 | 1994-EXA-00-GF-DR-L-607 |
| 1994-EXA-00-GF-DR-L-211 | 1994-EXA-00-GF-DR-L-701 |
| 1994-EXA-00-GF-DR-L-212 | 1994-EXA-00-GF-DR-L-702 |
|                         | 1994-EXA-00-GF-DR-L-703 |

Note: Tree pit design to be validated by GreenTech

|      |                                        |                    |
|------|----------------------------------------|--------------------|
| ---- | ----                                   | ----               |
| ---- | ----                                   | ----               |
| Rev  | STAGE 4A - PART 2 ISSUE<br>Description | 22.10.2021<br>Date |

EXTERIOR  
ARCHITECTURE

LONDON  
Unit 17.1, The Leather Market, 11-13 Weston Street, London, SE1 3ER  
MANCHESTER  
Studio 537, The Royal Exchange, St Anns Square, Manchester, M2 7DH  
E-MAIL office@exteriorarchitecture.com  
WEB www.exteriorarchitecture.com

Project title  
COLLYHURST VILLAGE

Drawing title  
INDICATIVE SUDS TREE PIT DETAILS

|           |               |                  |
|-----------|---------------|------------------|
| Issued By | Manchester    | T: 0161 850 8101 |
| Scale     | AS SHOWN @ A1 | Drawn ExA        |
| Status    | STAGE 4       | Checked SPL      |
| Date      | 22.10.2021    | Approved JM      |

Drawing number  
1994-EXA-00-GF-DR-L-702

Revision

-