

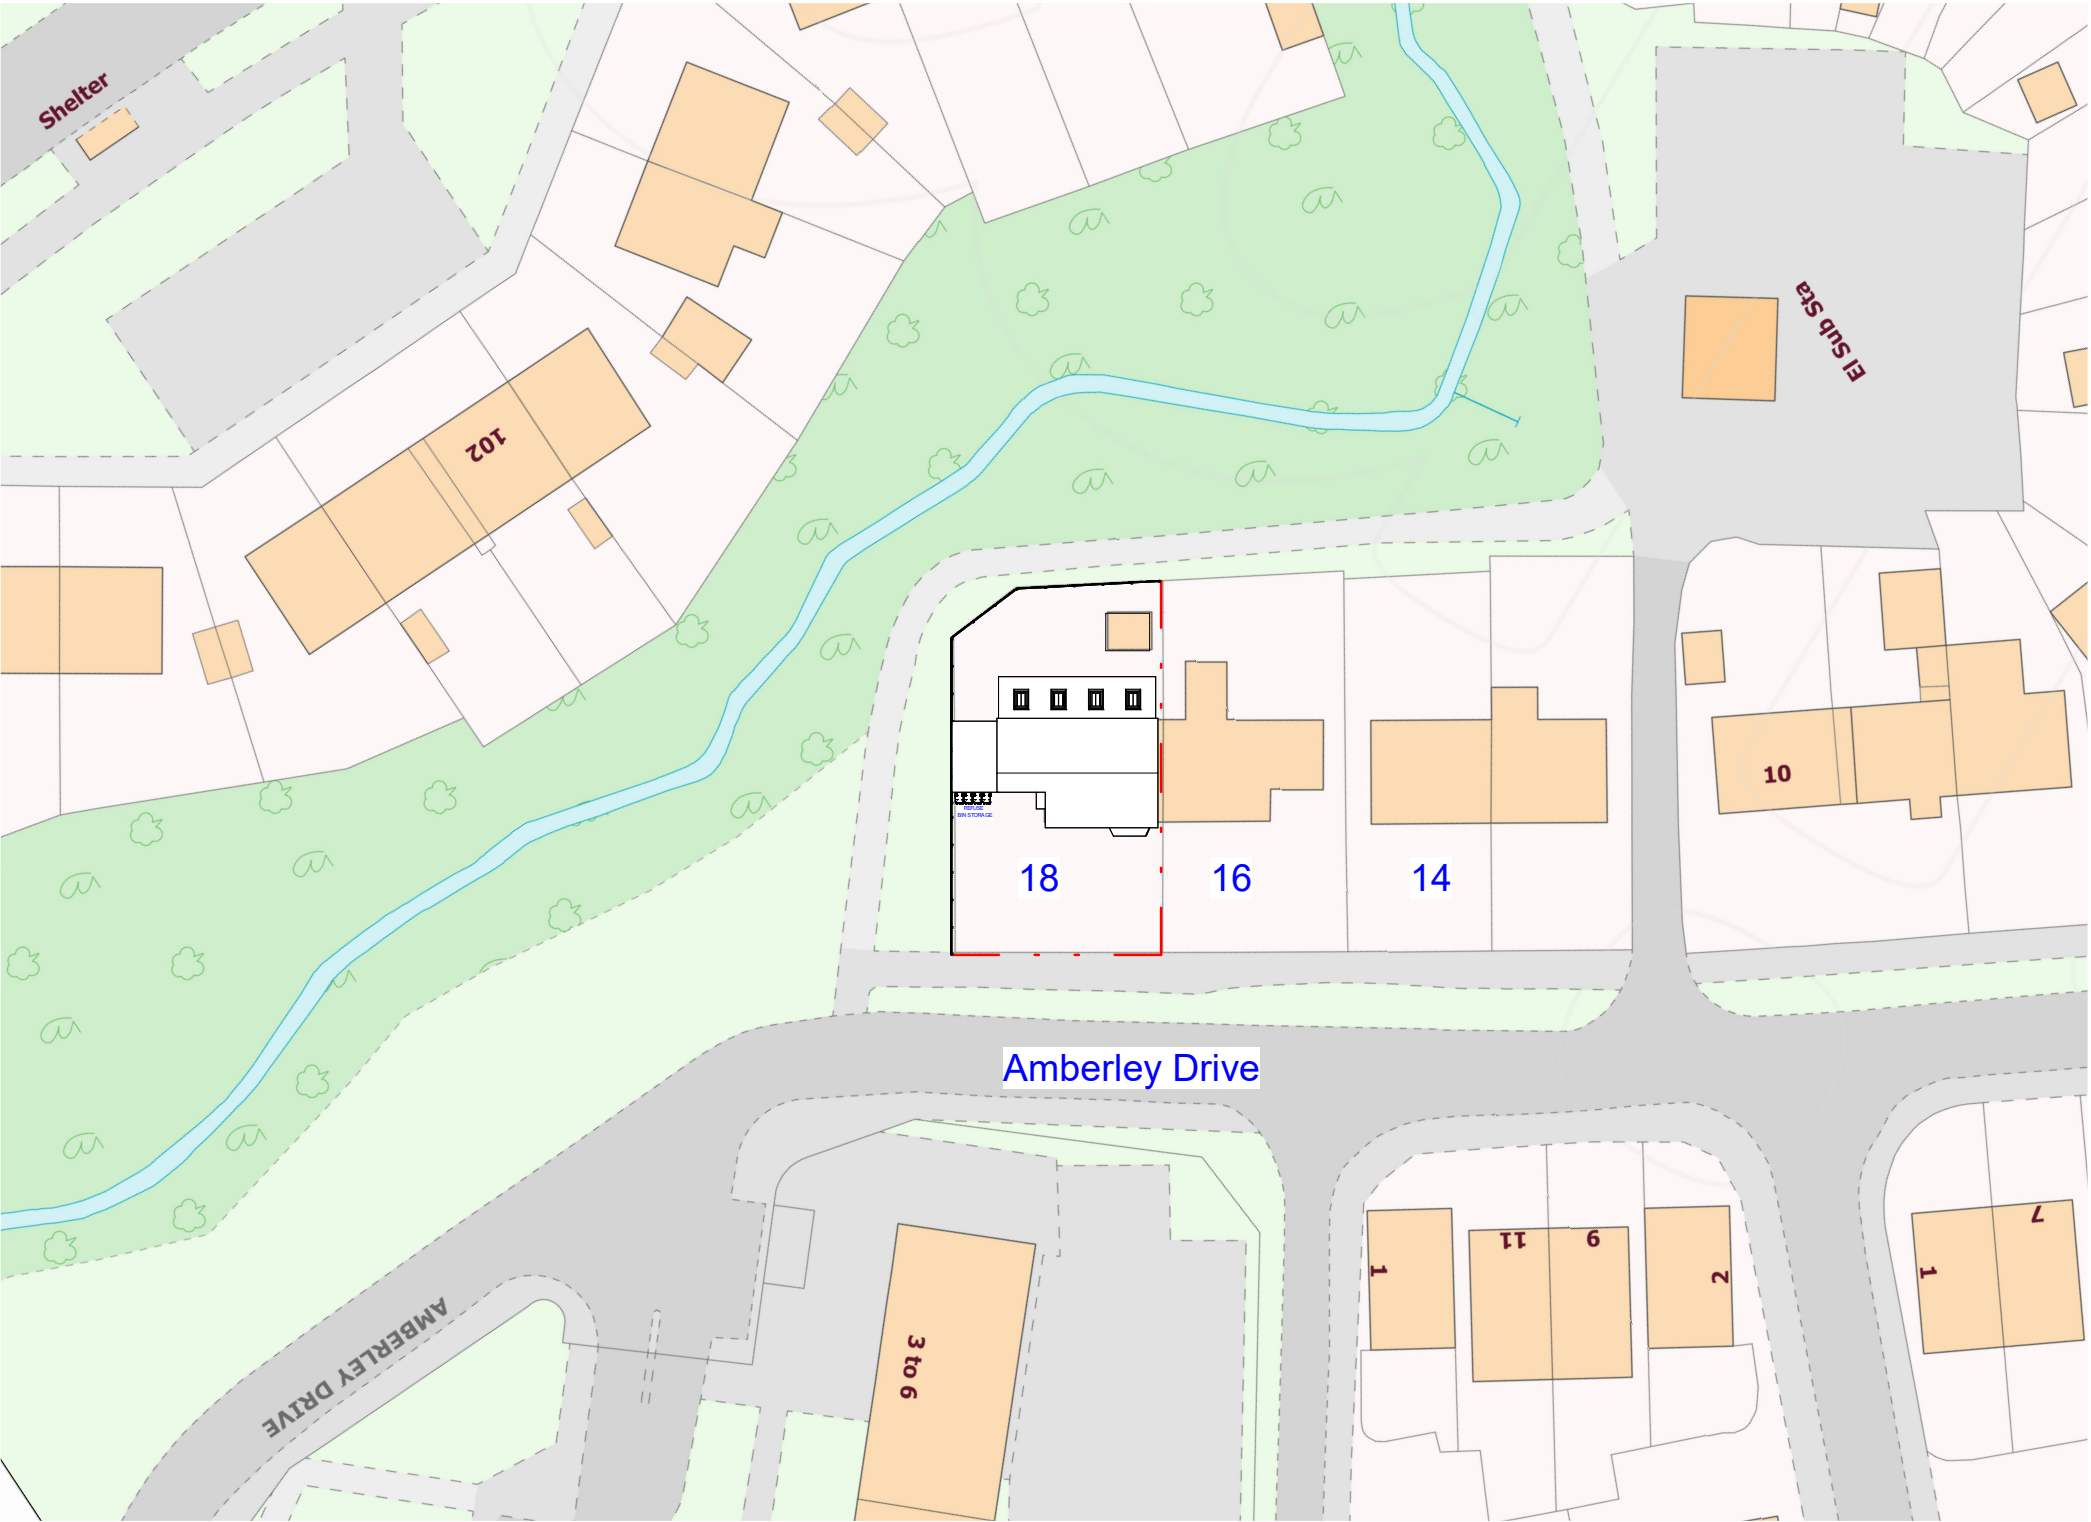


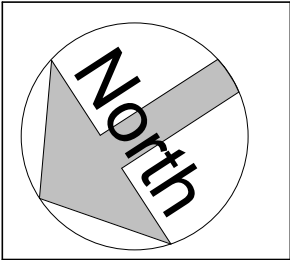

This drawing is the copyright of LDM Deisgn.
All dimensions to be checked on site.
Do not scale.
All levels to be checked on site and refer to Ordnance Survey Datum Newlyn unless alternative datum given.
All errors and omissions to be reported to the Architect prior to commencement.
This drawing must be read in conjunction with the relevant specification clauses.
This drawing must not be used on site unless issued for construction.

1 Proposed Setout Block Plan
1 : 500

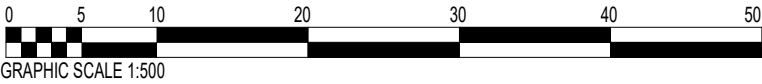

LDM Design

PROJECT
18 Amberley Drive, Wythenshawe,
Manchester M23 2RH
SHEET
Proposed Setout Block Plan

CLIENT Windy28.ai		
Scale (@ A3) 1 : 500		
Drawn by JG	DRAWING NUMBER PS522	REV F
Checked by KK		