


3rd FLOOR CONTEMPORARY WINDOW SECONDARY GLAZING DETAILS - TYPE 2

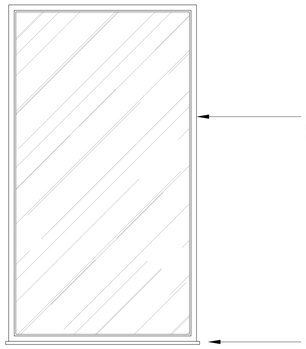


01 574 THIRD FLOOR EXISTING WINDOW ELEVATION
SCALE - 1:20 @ A1 DETAIL ELEVATION

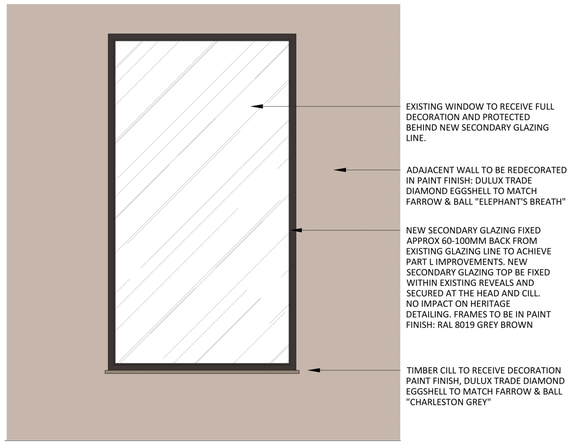


04 574 THIRD FLOOR PROPOSED WINDOW ELEVATION
SCALE - 1:20 @ A1 DETAIL ELEVATION

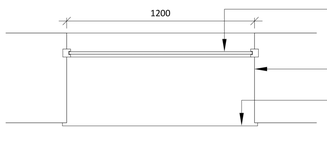


02 574 THIRD FLOOR EXISTING WINDOW PLAN
SCALE - 1:20 @ A1 DETAIL PLAN

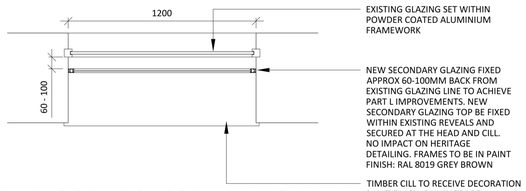

05 574 THIRD FLOOR PROPOSED WINDOW PLAN
SCALE - 1:20 @ A1 DETAIL PLAN

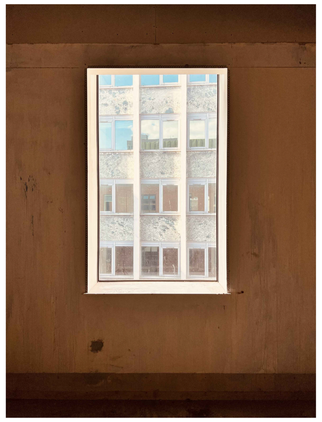

03 574 THIRD FLOOR EXISTING WINDOW PHOTO
SCALE - N/A PHOTOGRAPH

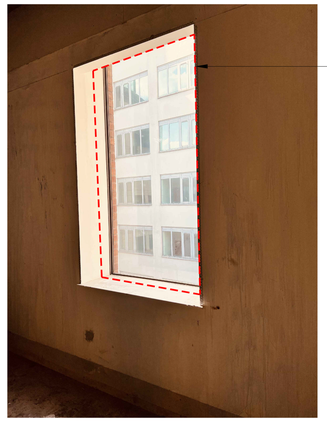

06 574 THIRD FLOOR PROPOSED WINDOW PHOTO
SCALE - N/A PHOTOGRAPH

0 0.5 1.0 2.0 3.0 4.0 5.0m
Scale 1:100

0 0.20 0.40 0.60 0.80 1.0m
Scale 1:20

NOTES

ORIGINAL A1


DO NOT SCALE FROM THIS DRAWING.
ALL DIMENSIONS TO BE CHECKED ON SITE.
(DRAWINGS MAYBE SCALED FOR LOCAL AUTHORITY & PLANNING PURPOSE ONLY)
COPYRIGHT PROTECTED.

FOR PLANNING
DO NOT USE FOR CONSTRUCTION

GENERAL PLANNING NOTES:

ALL DIMENSIONS TO BE CHECKED ON SITE PRIOR TO ANY MANUFACTURE OR CONSTRUCTION OF EQUIPMENT, FINISH, SIGNAGE ETC.

DRAWINGS TO BE READ IN CONJUNCTION WITH THE FOLLOWING STAGE 3 INFORMATION:
- STRUCTURAL ENGINEER'S DESIGN & RECOMMENDATIONS (DWLP)
- HERITAGE REPORT (PAUL BUTLER ASSOCIATES)
- M&E AND FIRE STRATEGY (HILSON MORAN)

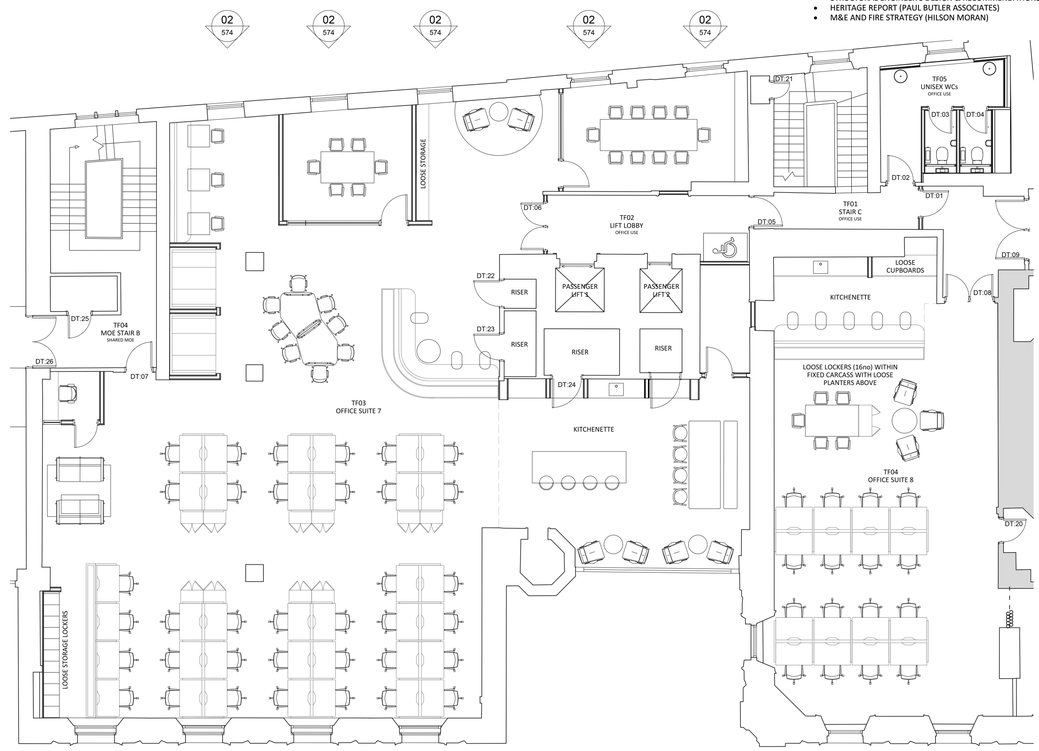

07 574 THIRD FLOOR SECONDARY GLAZING TYPE 2
SCALE - 1:100 @ A1 LOCATION PLAN

REV	DATE	DESCRIPTION	DRAWN	CHECKED
3.00	15.09.22	ISSUED FOR PLANNING	SO	ARB

AXI

ADDRESS : 41 SOUTH KING STREET, MANCHESTER ,M2 6DE
TELEPHONE : +44 (0)161 879 7357
EMAIL : www.axi.studio
COMPANY No : 11847325

CLIENT
bruntwood

PROJECT
BRUNTWOOD
38 MOSLEY STREET
MANCHESTER M2 3AZ

DRAWING REFERENCE
THIRD FLOOR
SECONDARY GLAZING TYPE 2
AS PROPOSED

JOB REFERENCE	DRAWING SCALE	DATE	DRAWN	CHECKED
20 - 059	varies@A1	14.01.22	ARB	SO

DRAWING No	STAGE	REV
AXI - B574	3	00