




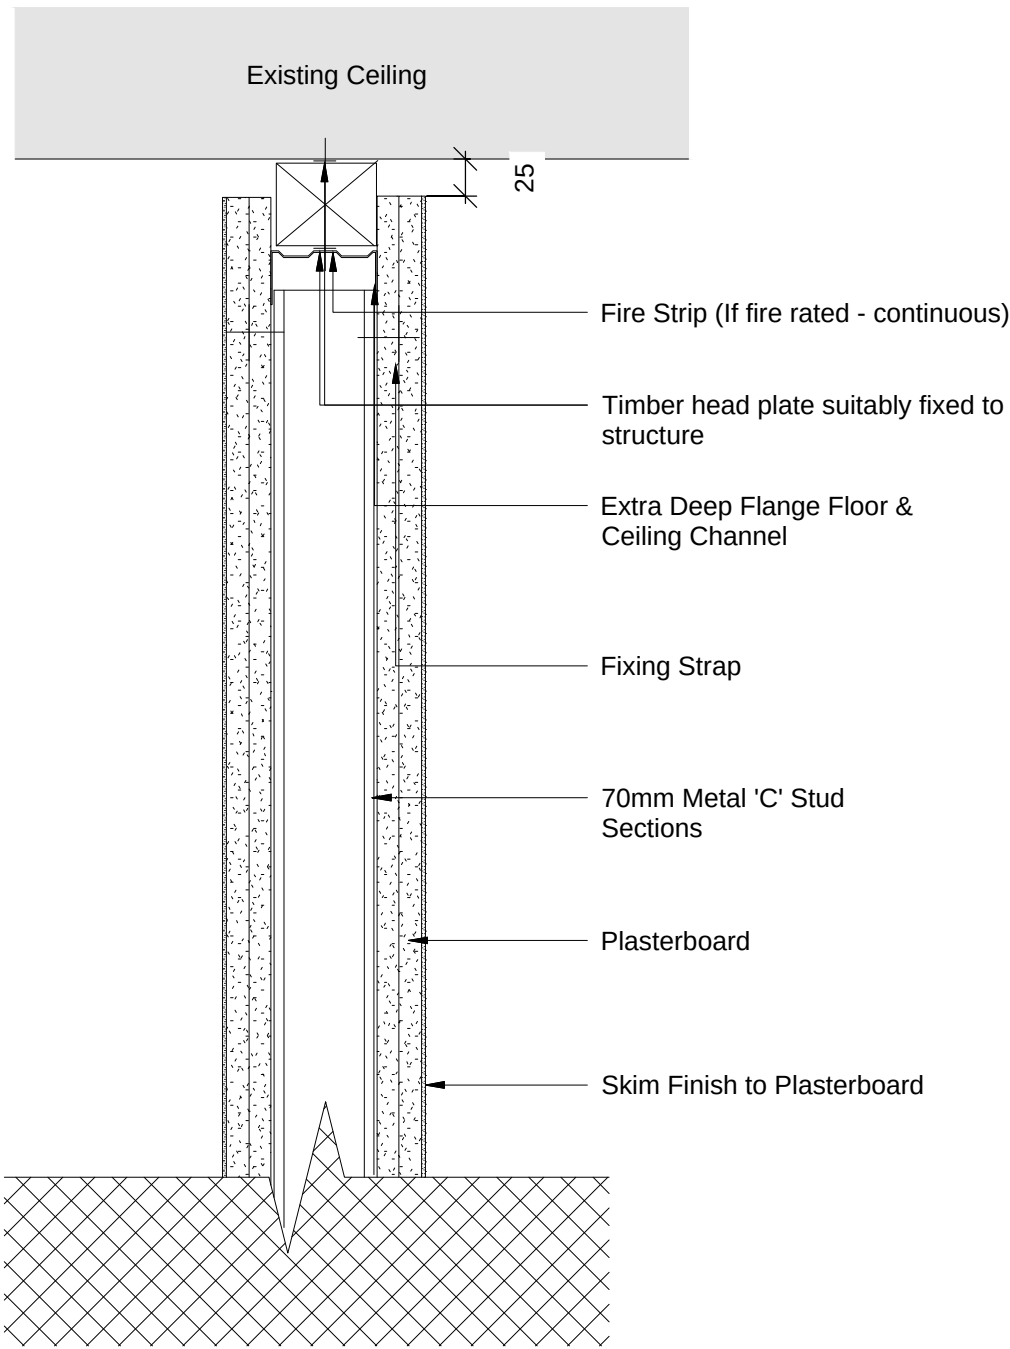


Typical Deflection Head
1:5

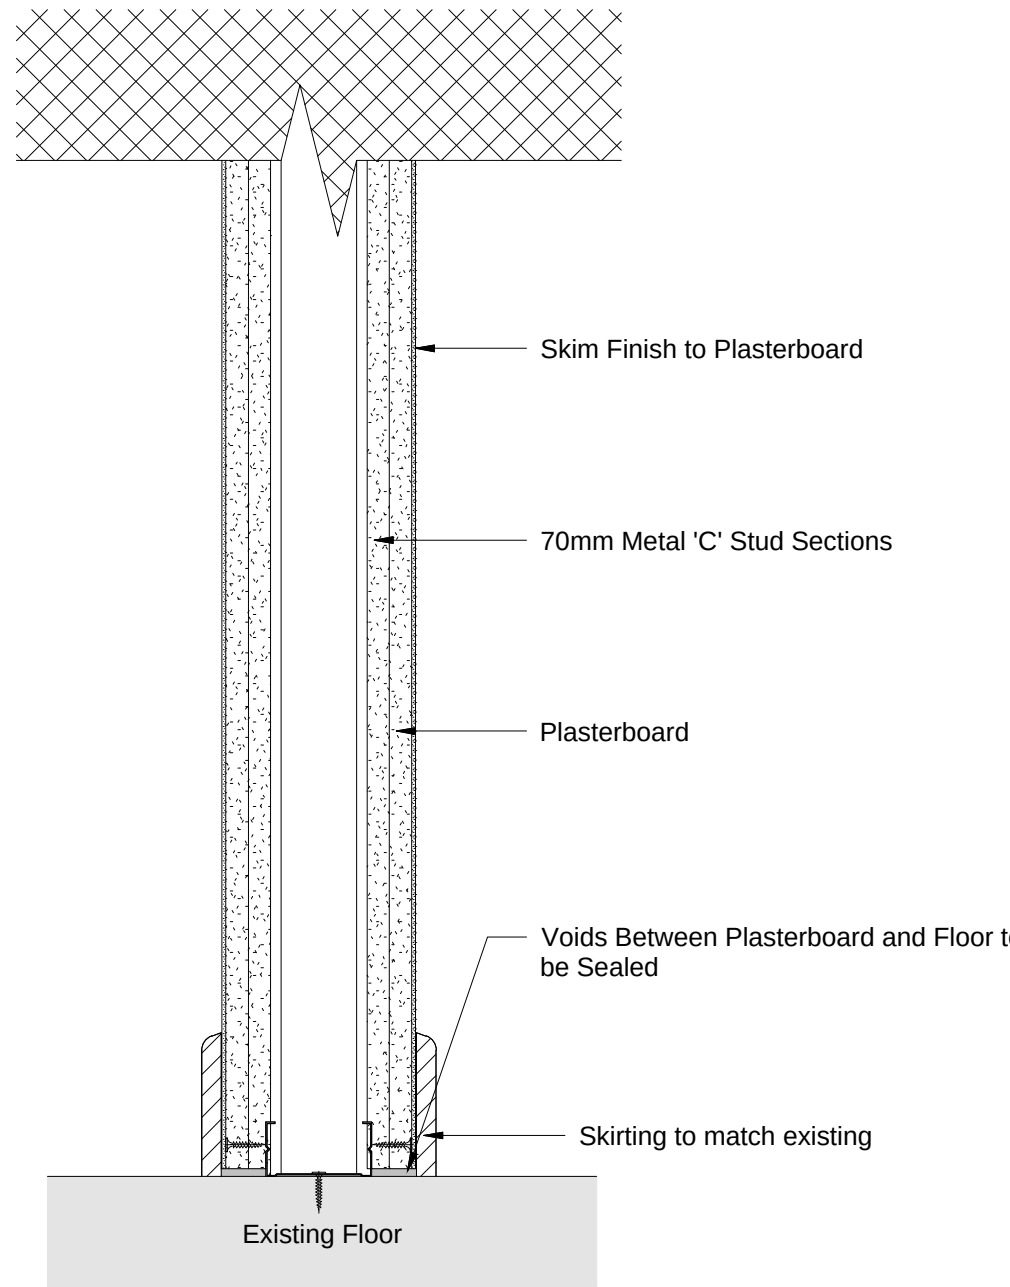


Typical Stud Base Detail
1:5
Detail 1

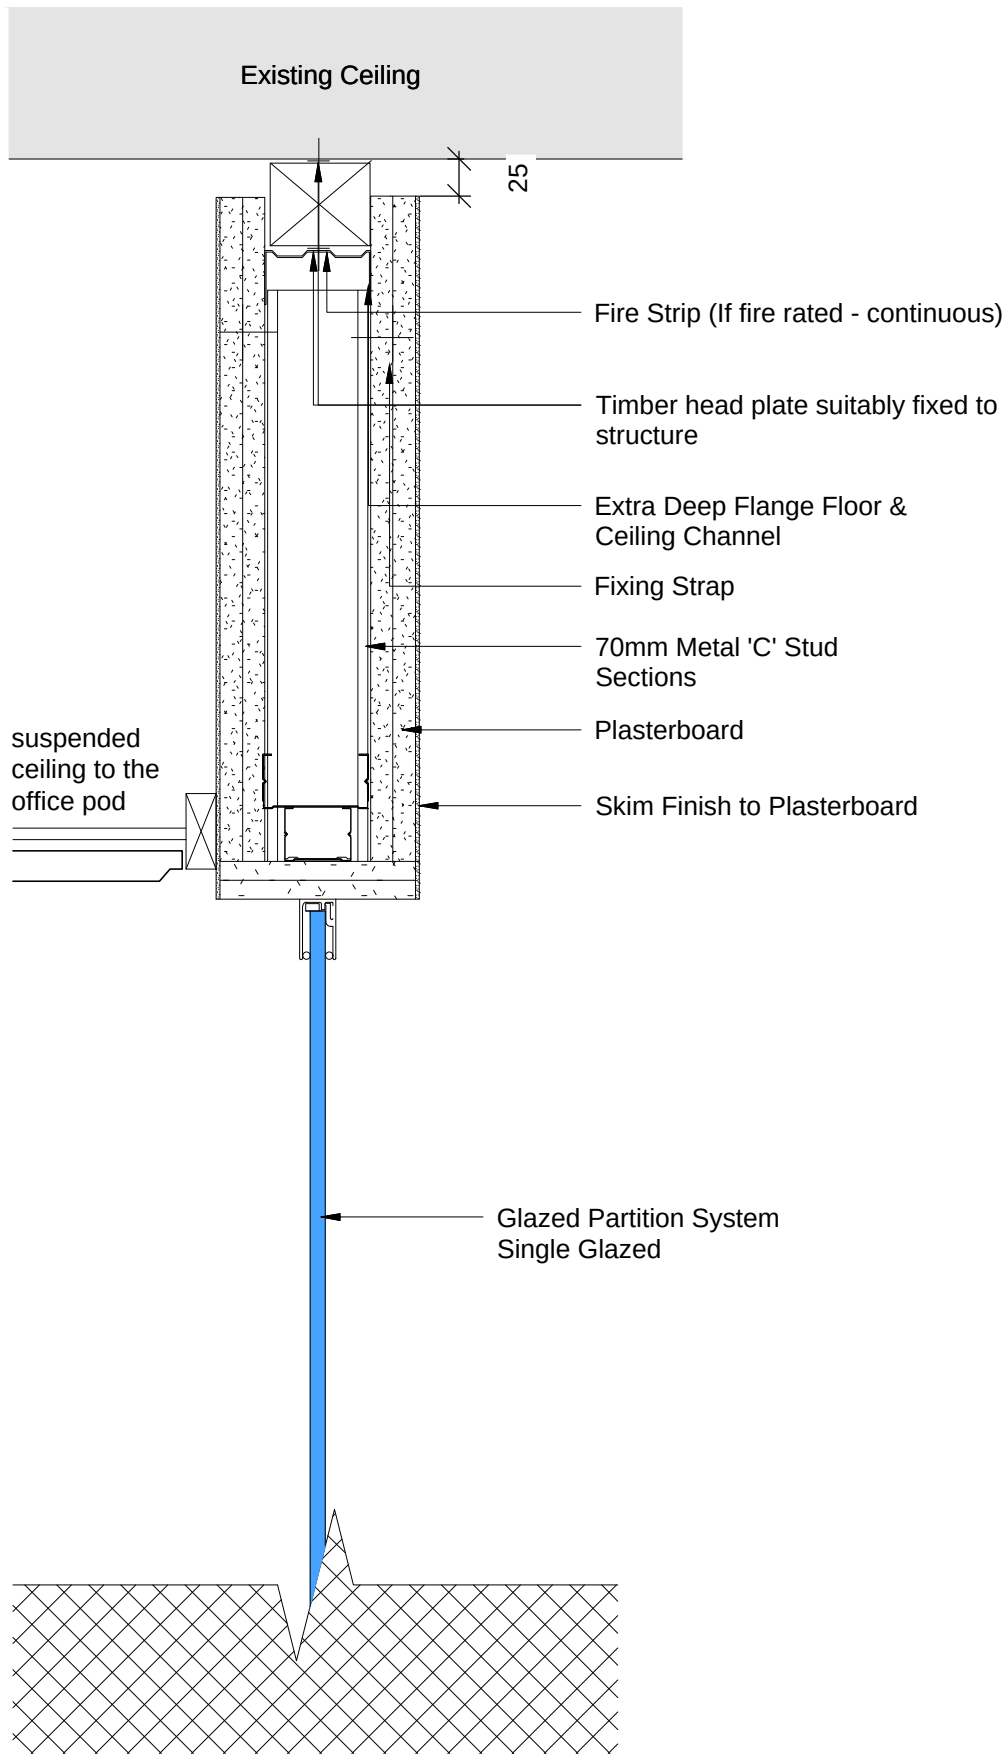

Typical Glazed Screen Head Detail
1:5

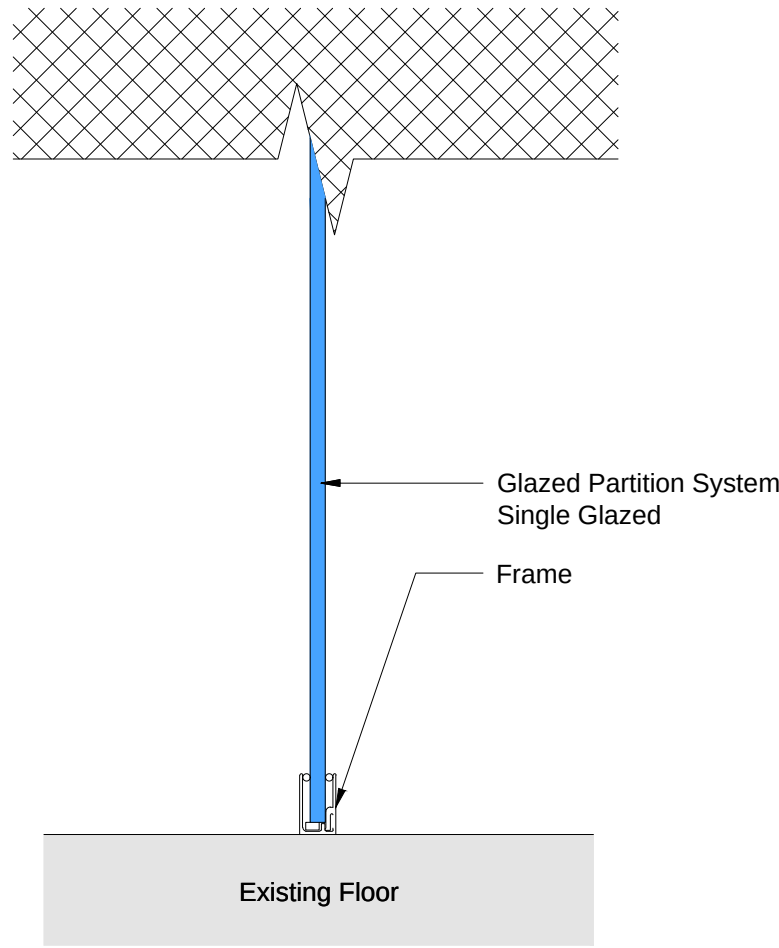

Typical Glazed Screen Base Detail
1:5
Detail 2

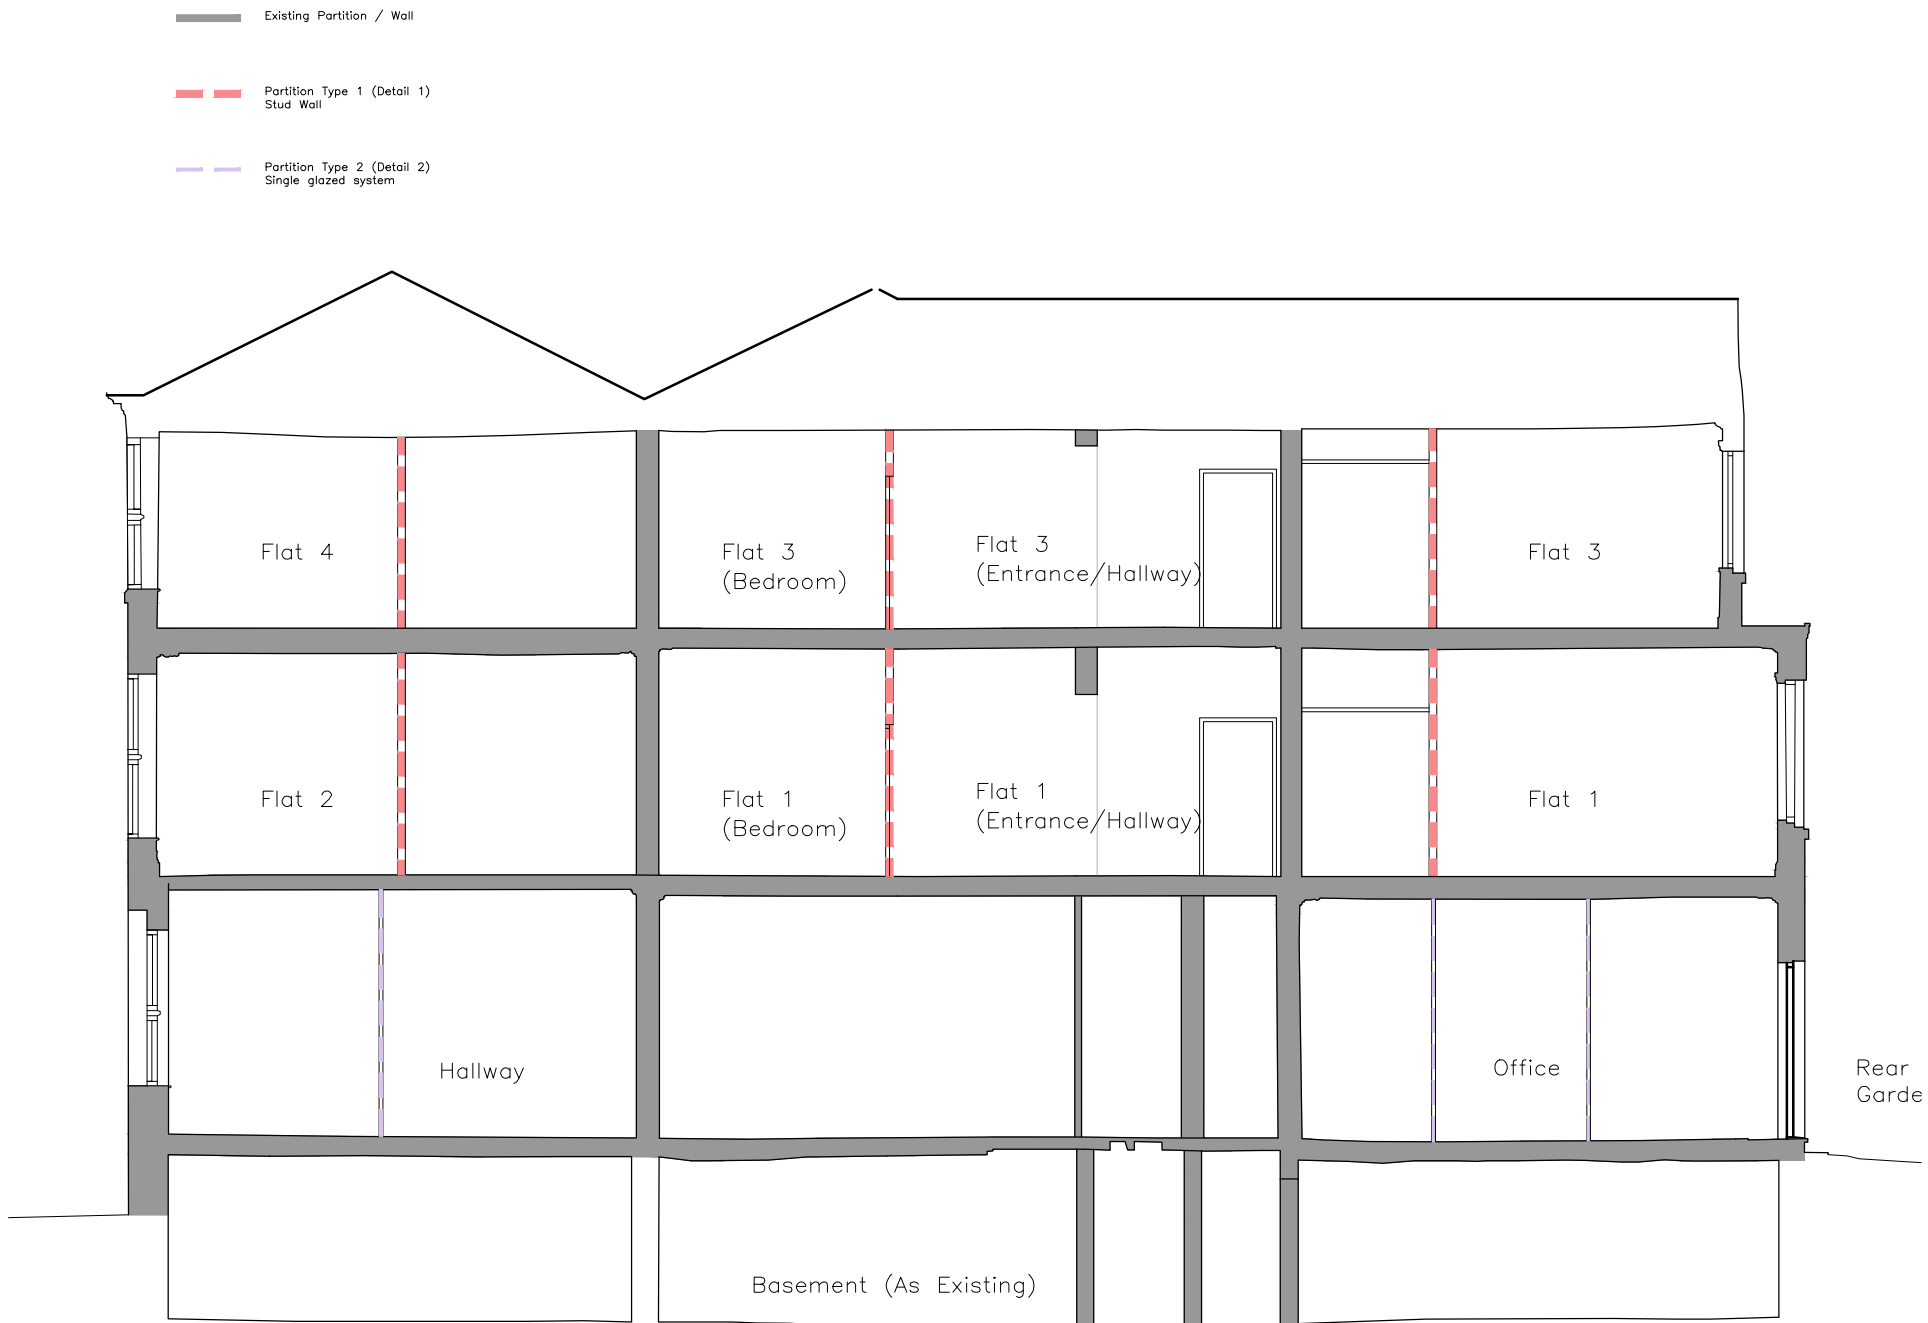

Proposed Longitudinal Section
1:100 (Section 3)


Note:

The proposed installations would not be permanent, and the partitions would be fully demountable ensuring the room can be returned to its existing form at the necessary time. The works are completely reversible and would not impact adversely the original layout of the building.

The frame would be attached to the walls, floor and ceiling using limited fixings enabling ease of restoration when dismantled. They can be installed without harming the fabric of the building. Furthermore, given the nature of the partitions and the limited number of fixings required, the works are completely reversible.

Refer to GA First Floor Layout for locations.

Manifestation
Contractor to allow for Building Control approved manifestation to glazing.
Client to confirm manifestation prior to construction.

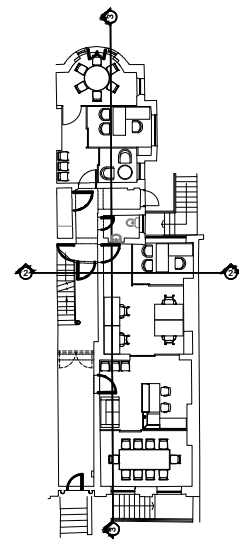

Key Plan
NTS

General Notes
All site dimensions shall be verified by the Contractor on site prior to commencing any works.

This drawing is the property of Architecture Graphic (t/a AG) and copyright is reserved by them. The drawing is not to be copied or disclosed by or to any unauthorised persons without the prior written consent of AG.

PLANNING

Revision	A	Updated to reflect latest layout	15.11.22
Scale	Varies@A2		
Status	Planning		
Drawn by	AL		
Date	14.07.22		
Client	Knightbridge Properties		
Project	29 Ardwick Green North		
Drawing Description	Proposed Section and Partition Details		
Drawing No.	PR043_PL16	Rev.	A

architecture graphic
e ■ architecturegraphics@hotmail.com