

KEY:

- 01 NEW GLAZED CANOPY
- 02 EXISTING RED BRICKWORK
- 03 EXISTING BLUE BRICKWORK
- 04 EXISTING SANDSTONE BANDING & PADSTONES
- 05 REFURBISHED ORIGINAL STEEL WINDOW
- 06 REFURBISHED ORIGINAL RAINWATER GOODS
- 07 FIXED OPEN REFURBISHED ORIGINAL STEEL WINDOW
- 08 EXISTING GLAZED SHOPFRONT
- 09 RESTORED ORIGINAL GIRDERS
- 10 NON-ORIGINAL GLASS CANOPIES
- 11 NEW GLAZED ATRIUM ROOF & LOUVRE GABLE
- 12 NEW SLATE ROOF COVERING
- 13 NEW STEEL BALUSTRADE WITH GLASS INFILL
- 14 NEW METAL LOUVRE INFILL
- 15 RETAINED NON-ORIGINAL LOUVRED FACADE
- 16 NEW EXTERNAL GLAZED LIFTS
- 17 RESTORED ORIGINAL COLUMNS
- 18 NEW LOUVRED DOOR
- 19 NEW GLAZED LINK BRIDGE
- 20 ORIGINAL SANDSTONE PARAPET DETAILING
- 21 NEW SHOP FRONT GLAZING
- 22 NEW FACADE LOUVRE RIBBON
- 23 NEW EXTERNAL DOOR
- 24 NEW GLAZED EXTENSIONS WITH GLASS TURNOVER DETAIL
- 25 LOUVRED PLANT SCREENING
- 26 DOOR REPLACED WITH ORIGINAL BRICKWORK
- 27 NEW STEEL BALCONIES
- 28 NEW FIXED WINDOW
- 29 NEW WINDOW & METAL PANEL
- 30 NEW GLAZED ROOF LIGHTS
- 31 PERFORATE ALUMINIUM PANEL WITH LOUVRES BEHIND
- 32 NEW GLAZED ROOF LIGHTS
- 33 NEW ZINC ROOF FINISH
- 34 NEW BIKE RAMP
- 35 STAINLESS STEEL TRIM
- 36 OPAQUE GLAZING
- 80 GLAZED AUTOMATED OPENING VENT
- 81 AUTOMATED OPENING GLASS LOUVRES

KEY PLAN:

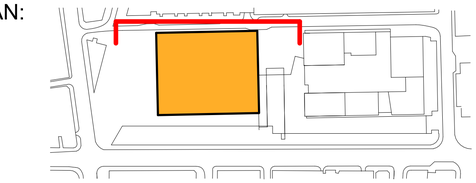

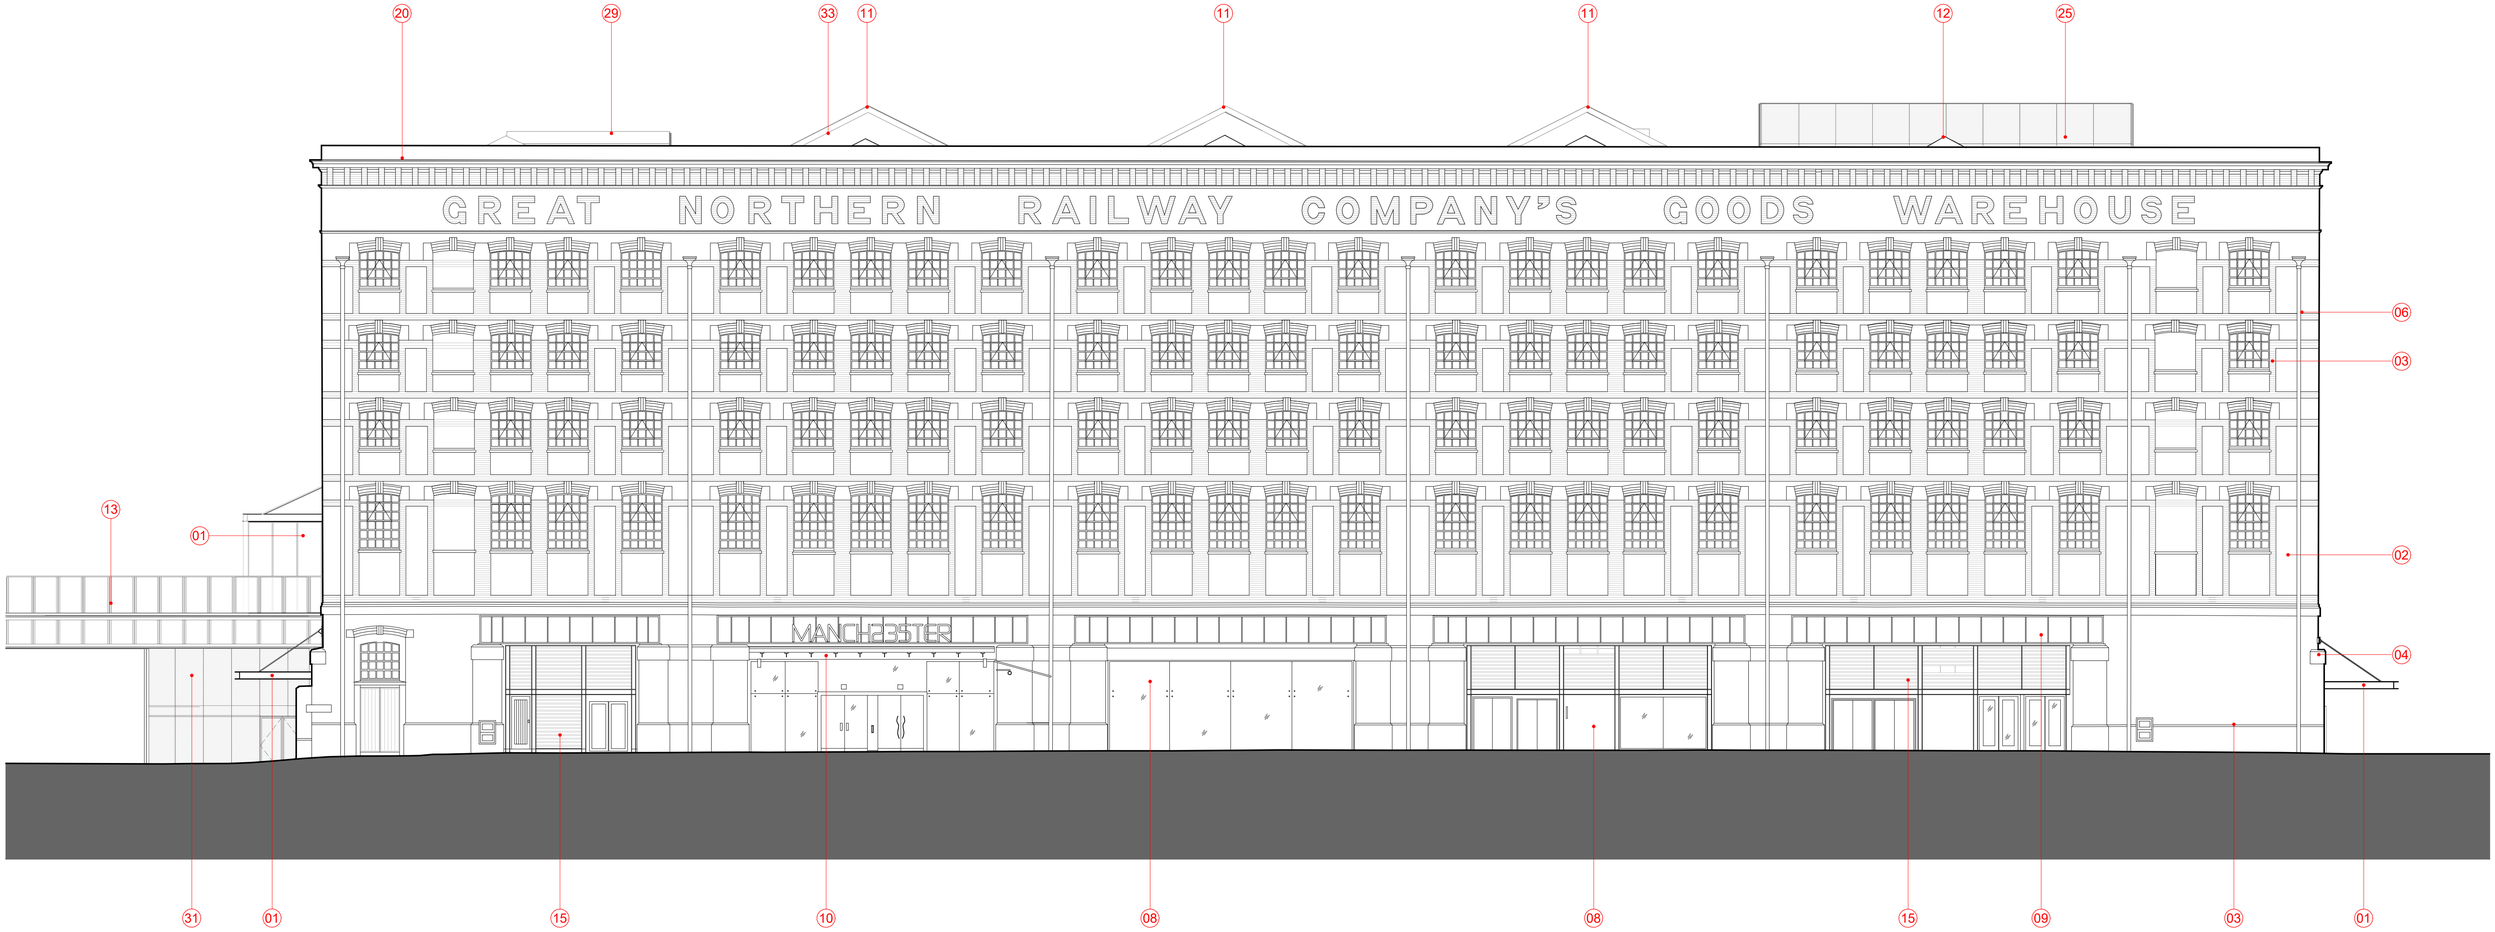

This drawing is copyright
Do not scale off dimensions.

All dimensions to be checked on site by contractor.

Contractor to report any dimensional discrepancies, errors or omissions prior to commencing on site.

NORTH

Rev	Date	Description
P01	2022-11-22	Planning Submission

Project Title: Great Northern

Drawing Title: Warehouse Proposed Elevation East

Project No: 10422

Scale: 1 : 125@ A1

Status: PLANNING

PROJ - ORIG - ZONE - ROLE - CLAS - TYPE - LOC - SEQ: 10422-SHP-Z2-A-B5D9-G200-EL-EE-001

Revision: P01

simpsonhaugh
Manchester +44 (0)161 835 2345
London +44 (0)20 7549 4000

© SimpsonHaugh and Partners 2022