




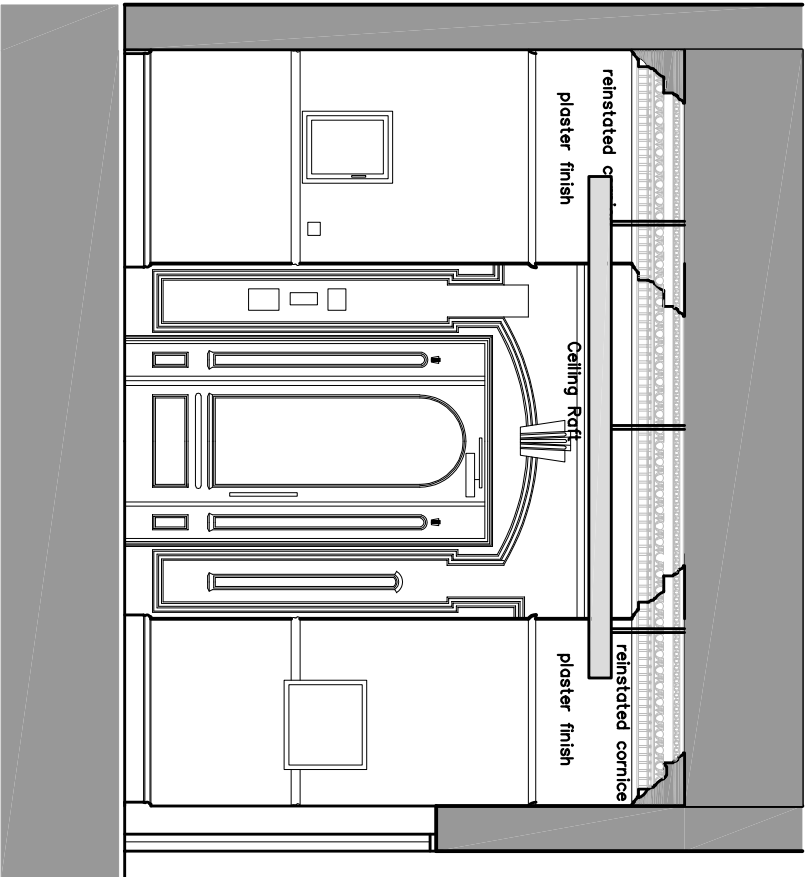

Proposed Lobby Elevation 4 - No.75

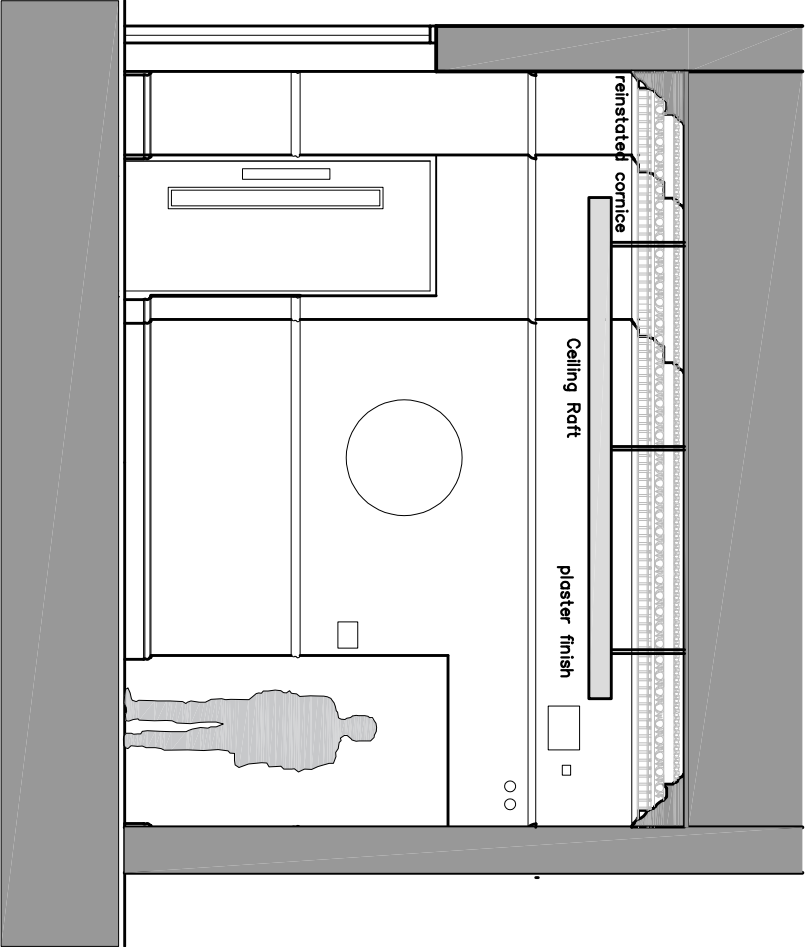

Proposed Lobby Elevation 2 - No.75

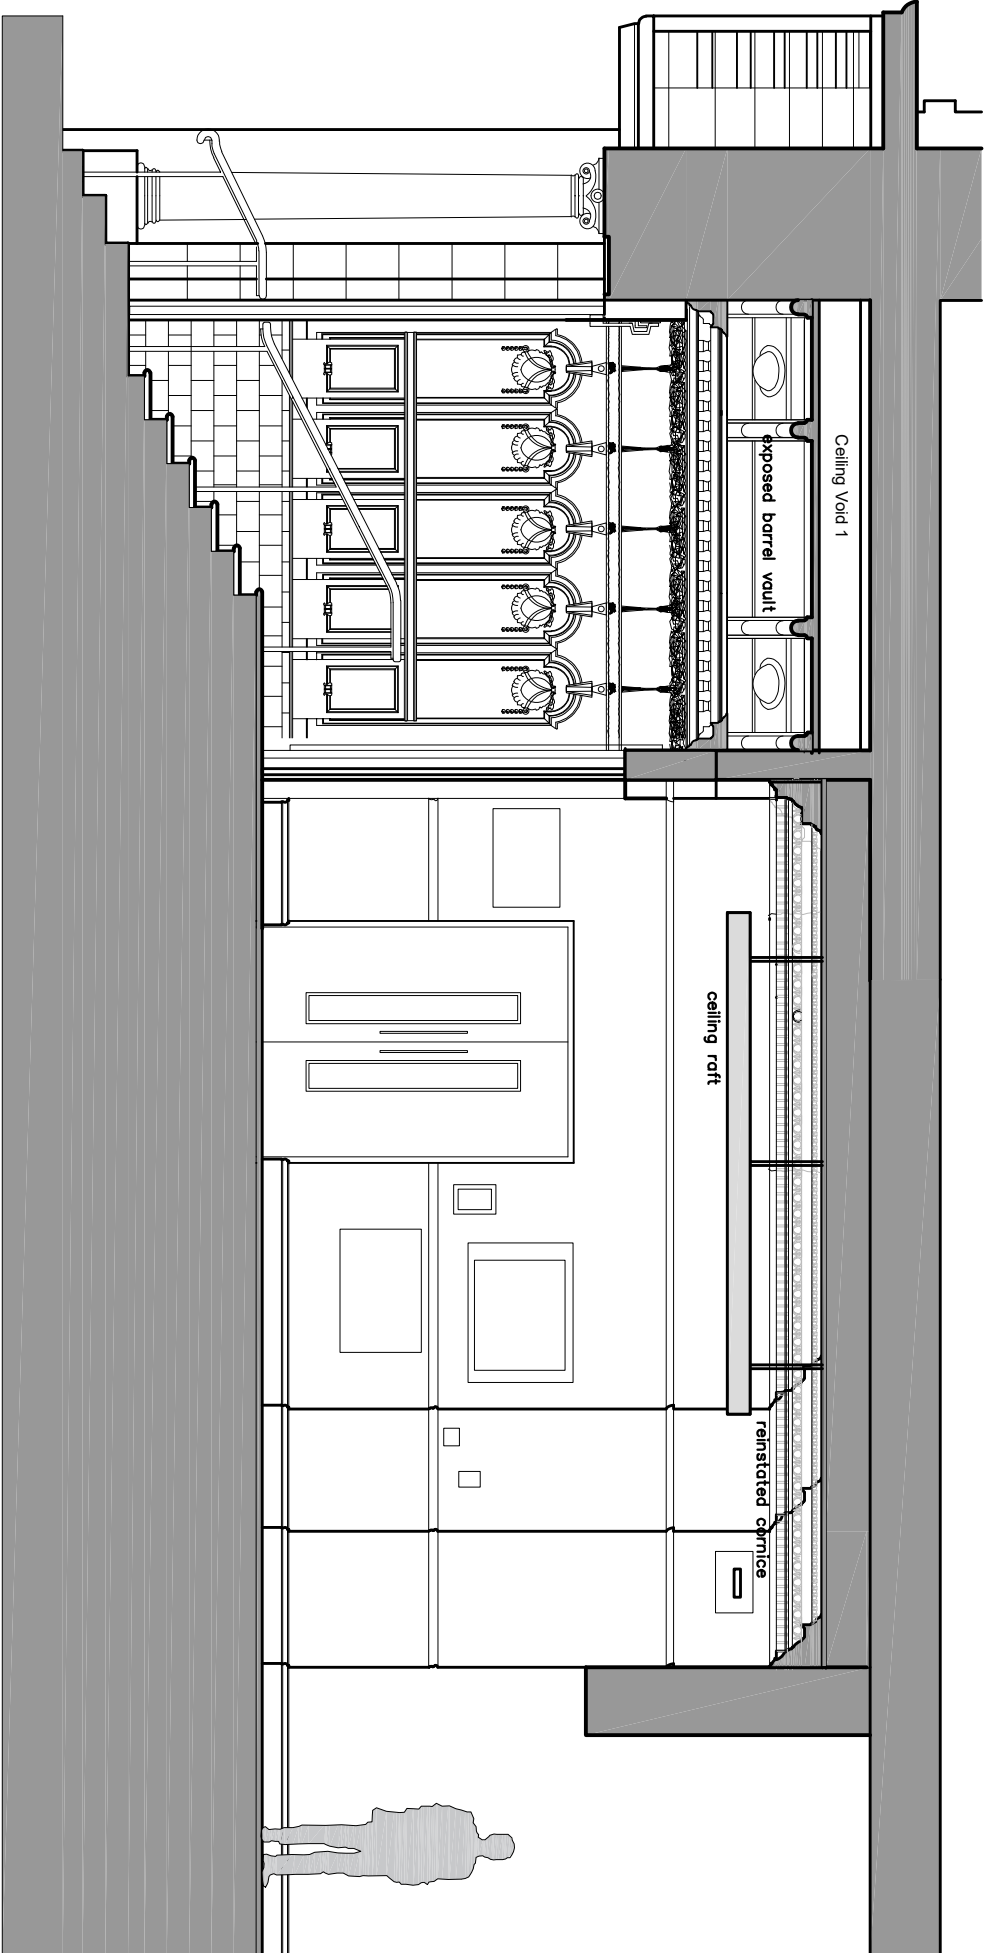

NOTES

A3

rev	date	by	description

contract
ENTRANCE LOBBIES
INDIA HOUSE
WHITWORTH STREET
MANCHESTER

client
THE GUINNESS PARTNERSHIP

drwg no.	rev.	date
5 194/ 33		NOV 21

scales	drawn	checked
1/ 50 @ A3	RW	

subject
No.75 LOBBY
PROPOSED ELEVATIONS 2,3 & 4