



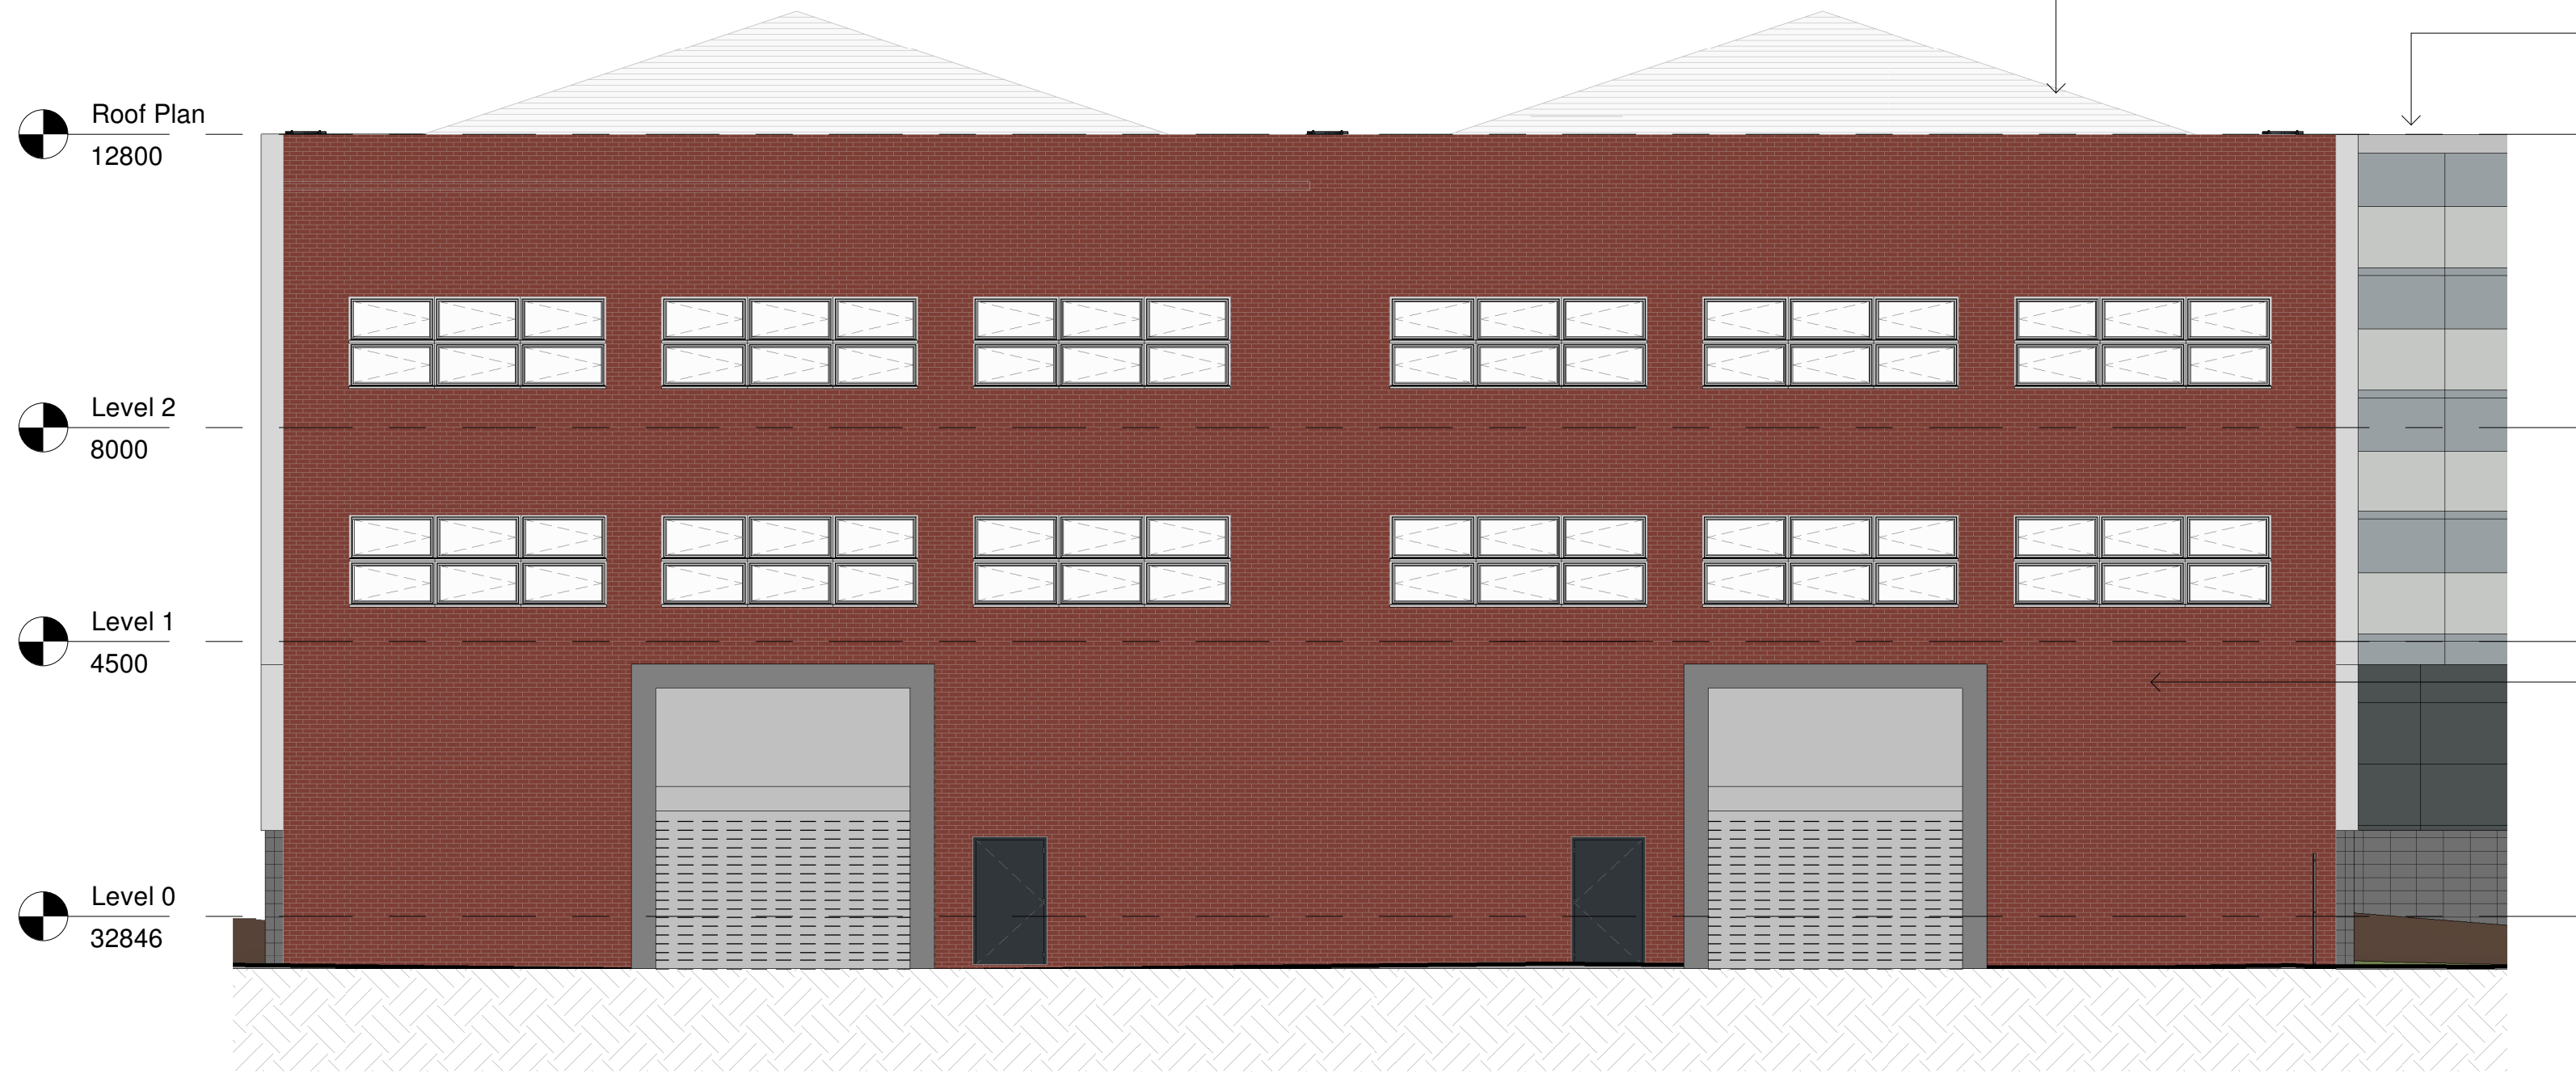


1 Elevation 1
1 : 100

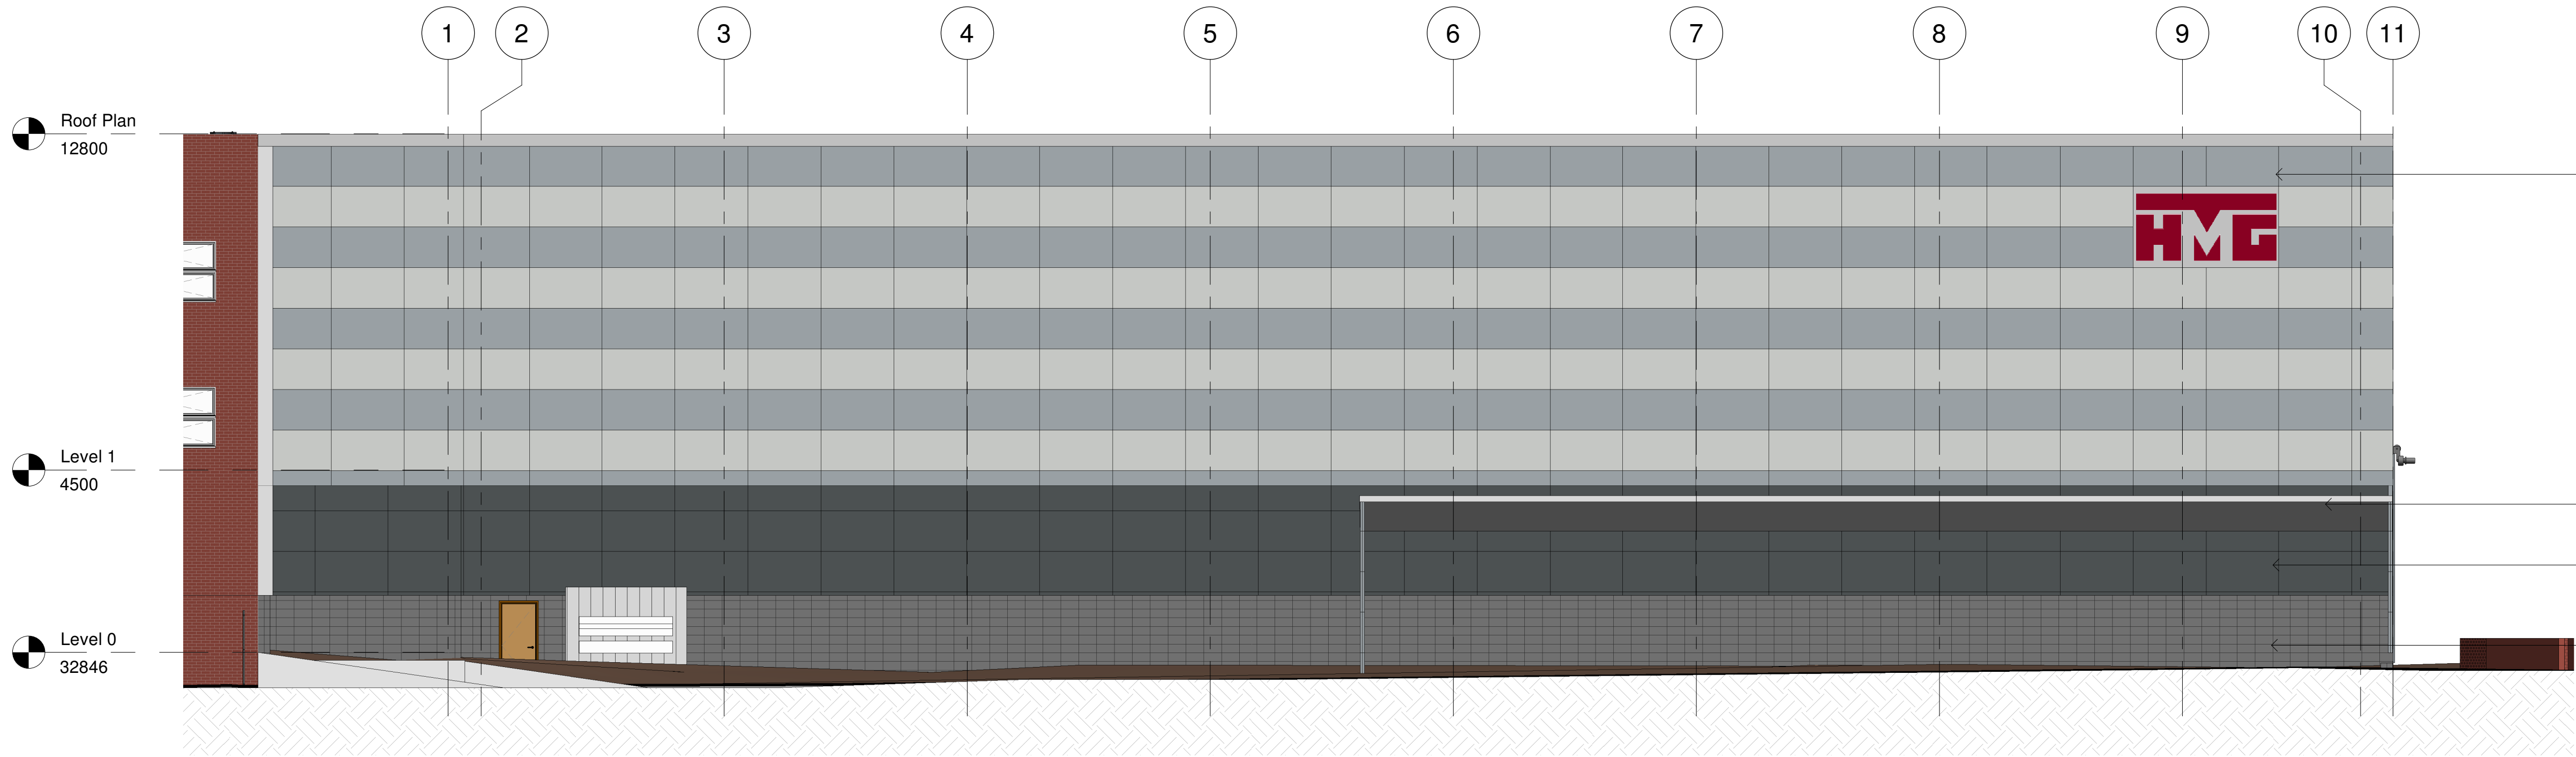

2 Elevation 2
1 : 100

Key Plan:

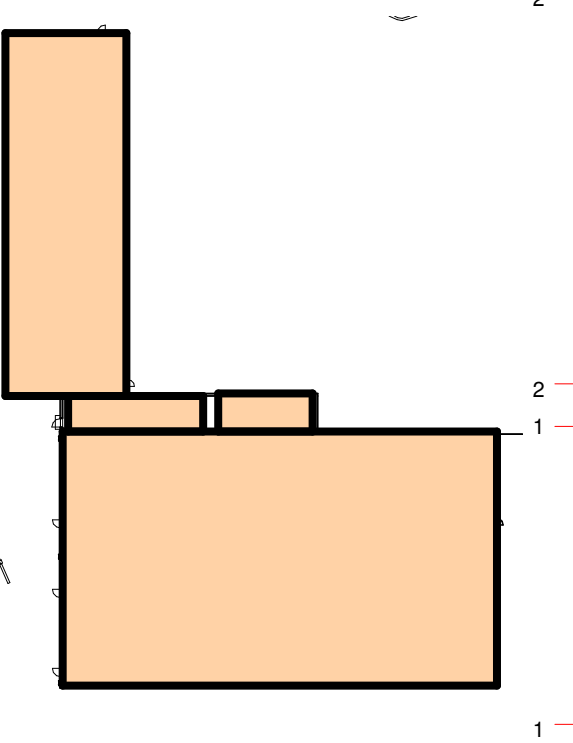

Notes

The Contractor is to check all dimensions and conditions on site before commencing. Do not scale from this drawing.

This drawing remains the copyright of FAIRHURSTS DESIGN GROUP.

Scale Bars		TO BE USED ONLY AS GUIDANCE	
1:100	mm	0 1000 2000 3000 4000 5000	
1:200	mm	0 1000 2000 3000 4000 5000	
1:500	M	0 5 10 15 20 25	
1:1250	M	0 10 20 30 40 50 60 70	

KEYPLAN

1	Planning Issue	AS	14/07/22
Rev	Description	By	Date
Project Status		Drawing Status	
Stage 2		S4	
This information, whether drawn or as a data file, is copyright and issued strictly for use on the project for which it is provided			
Client / Project			
HMG Paints			
Project Crystal			
Drawing			
GA Elevations - Sheet 1			
Date	30/06/22	Scale	As indicated
Drawn By	MCA	AS	Checked
Drawn By	AS	Checked	IRC
Manchester: 55 King Street Manchester M2 4LQ +44 (0)161 831 7300 Southampton: Menor Park Minstead Southampton SO43 7FY +44 (0)23 8081 7900 Cambridge: CB1 Business Centre 20 Station Road Cambridge CB1 2JD +44 (0)1223 863 868			
www.fairhursts.com			
7703-08007		Status	Rev
7703-FDG-DR-XX-XX-A-08007-1		1	

14/07/2022 12:12:45