



VISUAL SCALE 1:100 @ A3

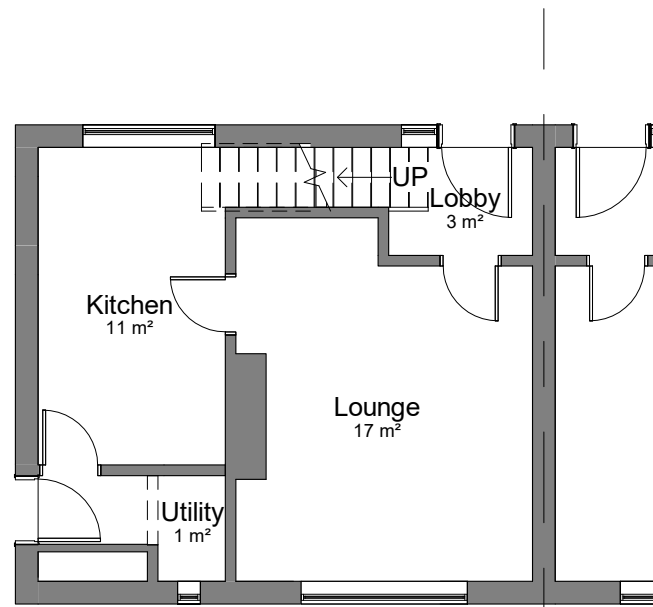


00-E-Ground Floor
1 : 100




01_E_Elevation
1 : 100

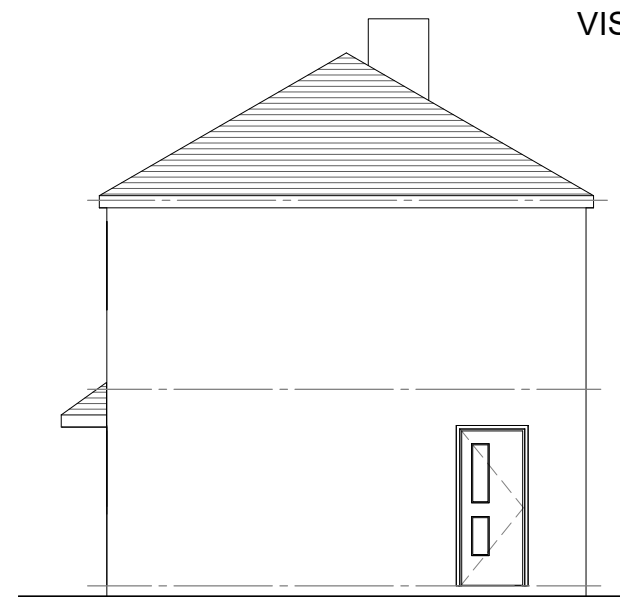


02_E_Elevation
1 : 100

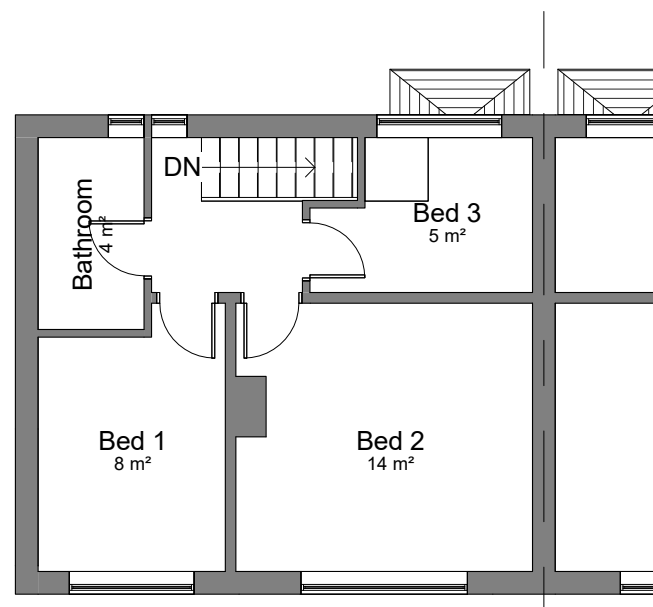

01-E-First Floor
1 : 100

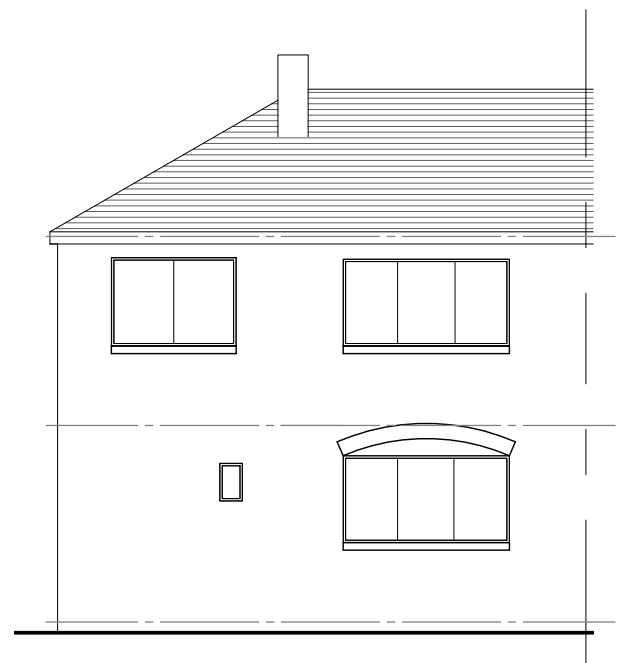

03_E_Elevation
1 : 100

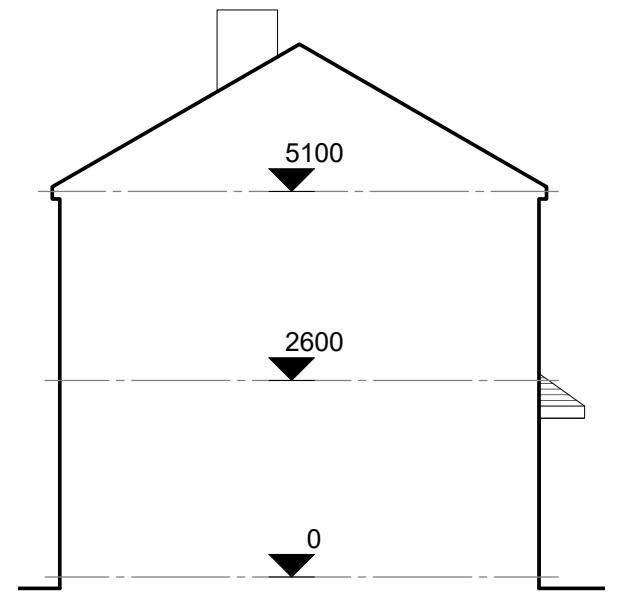

04_E_Elevation
1 : 100

COPYRIGHT © ALL RIGHTS RESERVED BY VIKAS ALYAS LTD. DO NOT SCALE FROM DRAWING. DRAWING INDICATES DESIGN INTENT ONLY. REPORT ANY DISCREPANCIES TO CLIENT / VA LTD. NOT TO BE USED FOR CONSTRUCTION UNLESS STATED SO. TO BE READ IN CONJUNCTION WITH OTHER DRAWINGS OR SPECIFICATION WHERE PROVIDED.

ARCHITEK
BUILDING DESIGN CONSULTANCY

0161 511 8479
vikas@architek.uk
916 Stockport Road, Levenshulme, Manchester, M19 3AB

No.	Description	Date
P1	Issue to Planning	08.12.2022

PROJECT		ADDRESS	CLIENT			
Single storey side extension and part two/single storey rear extension		1196_22 Whitsbury Ave, Manchester M18 7NS	Mr Emmanuel Nwambu			
Manchester City Council	PURPOSE OF ISSUE Planning	SHEET	Date 16.11.2022	Project number 1196	Scale (@ A3) 1 : 100	
			Drawn by VA	DRAWING NUMBER		REV
			Checked by VA	A102		P1
		Existing Plans				