


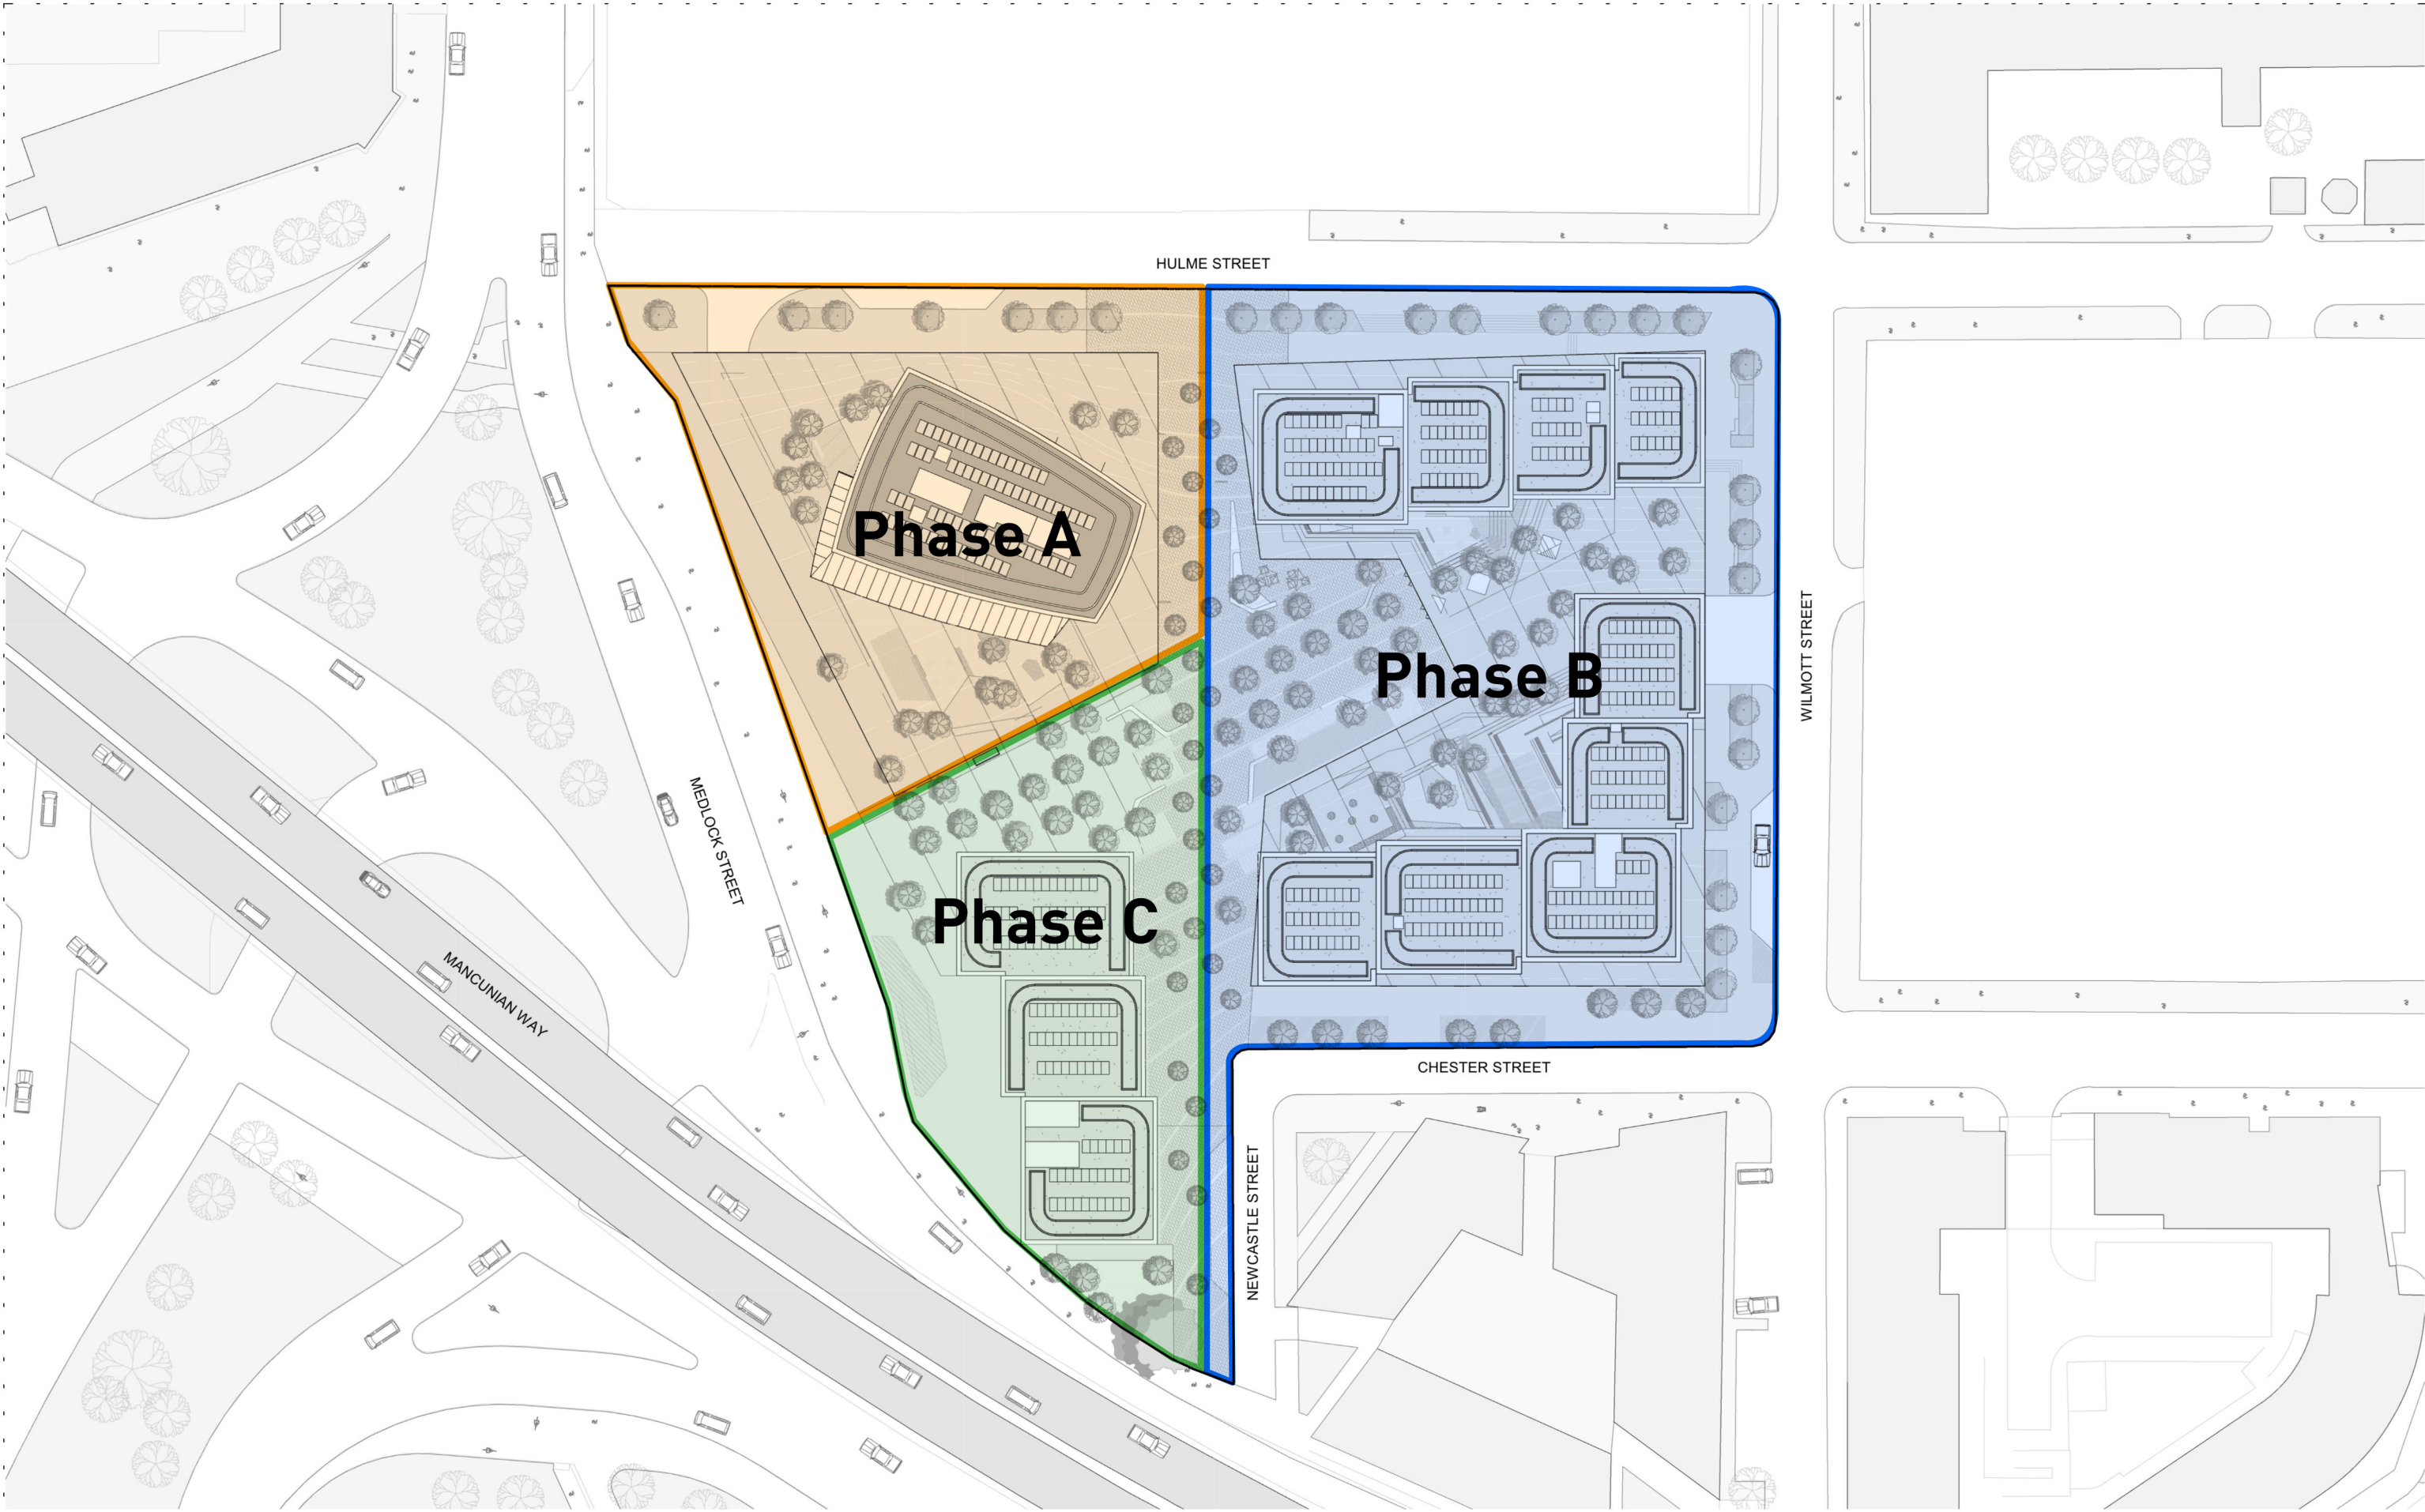

Plot 11, First Street South

PLANNING

Site Wide Phasing Plan

10266-Z0-A-G100-PL-XX-99001

November 2019

10266

1:750@ A3

simpsonhaugh

Manchester
+44 (0)161 835 2345

London
+44 (0)20 7549 4000