


DRAWING

BAY TREE PROXIMITY

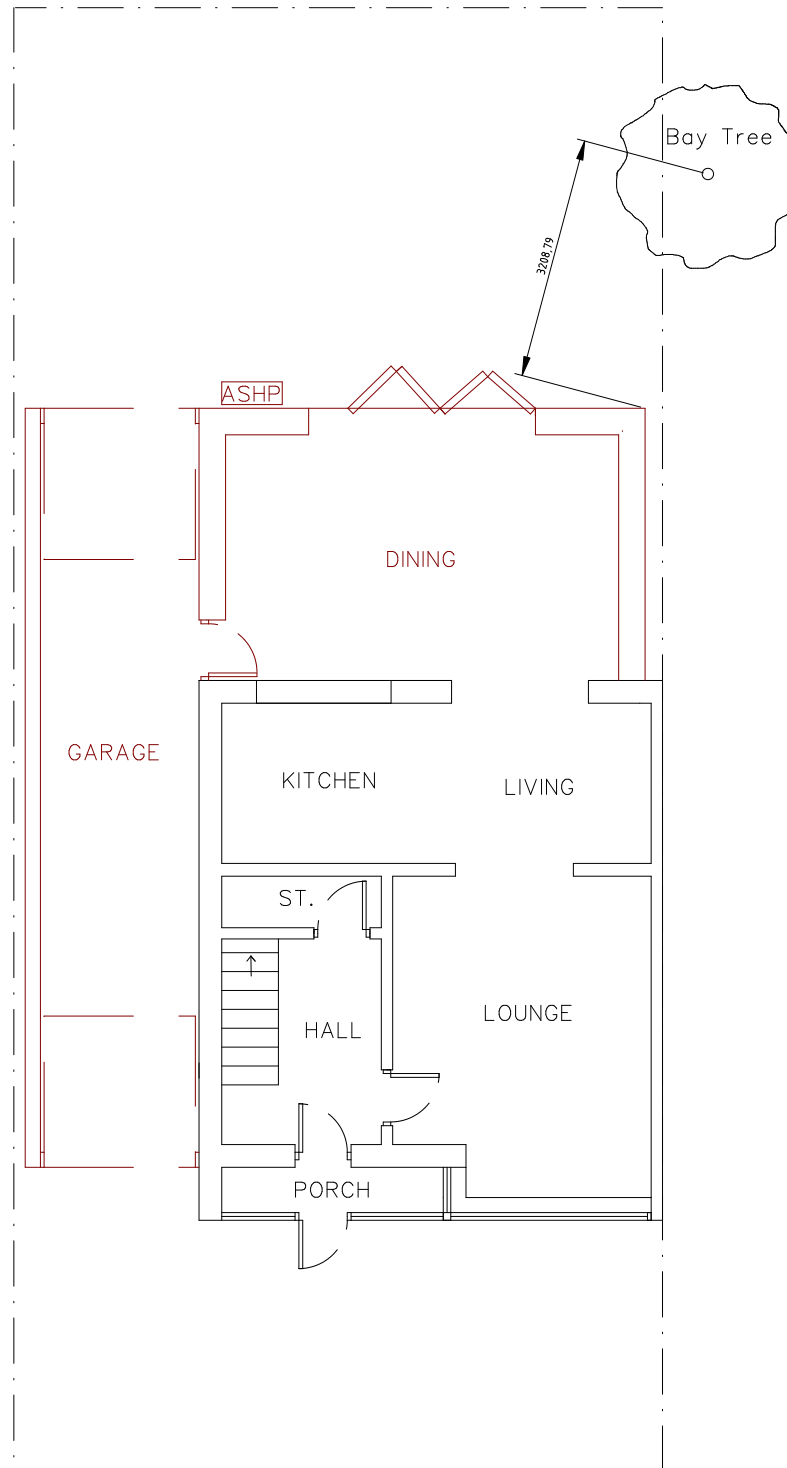

PROPERTY LOCATION

4 DINORWIC CLOSE
MANCHESTER
M8 4FT

NOTES: No scaling or dimensions other than those figured are to be taken from this drawing. All dimensions to be checked on site.

This drawing is for use at the named location and for Planning Permission purposes only and as such should not be used at any other location or for any other purposes.

SCALE: 1:100

PAPER: A4

DATE: 25/10/22