


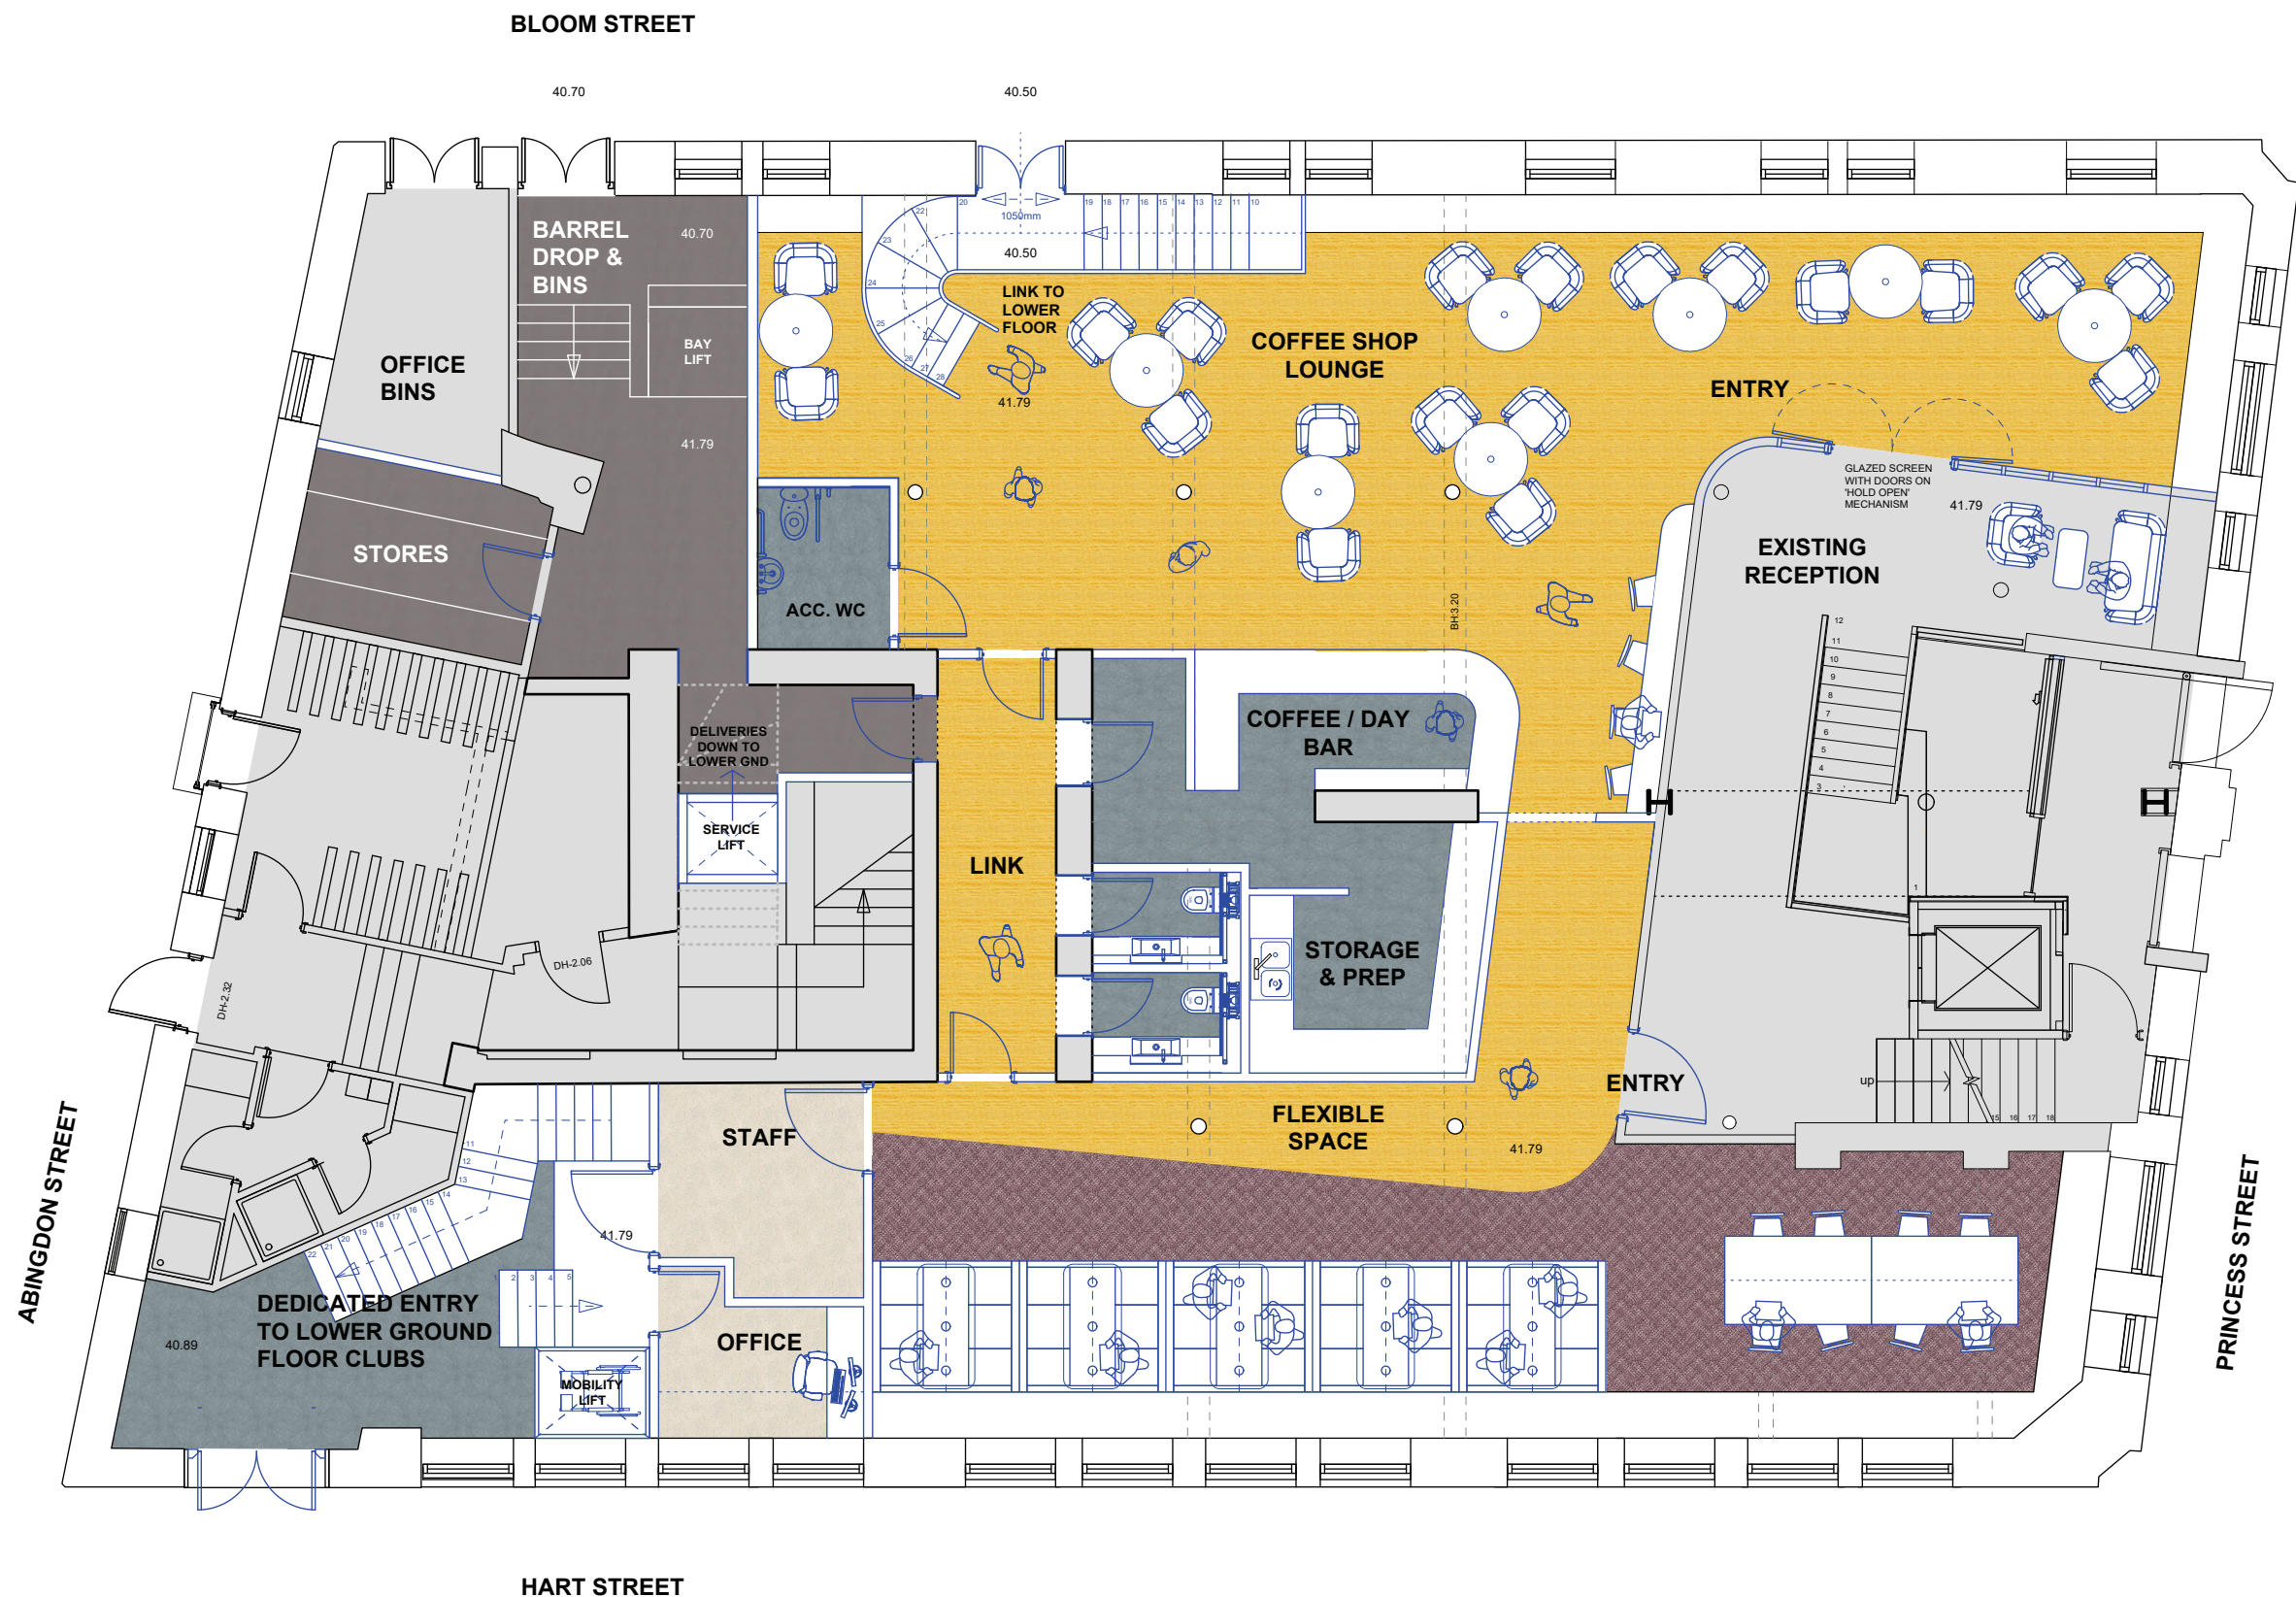

© BOWKER SADLER PARTNERSHIP LIMITED

THIS DRAWING IS THE SUBJECT OF COPYRIGHT WHICH VESTS IN BOWKER SADLER PARTNERSHIP LIMITED. IT IS AN INFRINGEMENT OF COPYRIGHT TO REPRODUCE THIS DRAWING, BY WHATEVER MEANS, INCLUDING ELECTRONIC, WITHOUT THE EXPRESS WRITTEN CONSENT OF BOWKER SADLER PARTNERSHIP LIMITED WHICH RESERVES ALL ITS RIGHTS

BOWKER SADLER PARTNERSHIP LIMITED ASSERTS ITS RIGHTS TO BE IDENTIFIED AS THE AUTHOR OF THIS DESIGN

DRAWING NOT TO BE SCALED.

REPORT ERRORS & OMISSIONS TO ARCHITECT.

CHECK ALL DIMENSIONS ON SITE

DRAWING TO BE READ IN CONJUNCTION WITH THE HEALTH AND SAFETY PLAN AND ALL RELEVANT RISK ASSESSMENTS

BASED UPON OCCUPEYE LTD MEASURED SURVEY RECEIVED 25.03.2019 VIA LAMBERT SMITH HAMPTON

ALL WORK THAT IS PROPOSED IN PHASE 3 SHOWN ON THIS PLAN APART FROM THE AREAS SHADED GREY WHICH FORMED PART OF THE PHASE 1 & 2 APPROVALS

B	04.10.22	DL	KEY ADDED	AW
A	05.07.22	DL	MINOR AMENDMENTS	AW
REV	DATE	DRN		CHKD.

PROJECT

PRINCESS HOUSE
105-107 PRINCESS STREET
MANCHESTER

CLIENT

DRAWING

'PHASE THREE APPLICATION'
PROPOSED GROUND FLOOR
LAYOUT

SCALE	SHEET SIZE	DRAWN	CHECKED	DATE
1:100	@ A3	DL	AW	MAY 22

BOWKER SADLER ARCHITECTURE

A: Hatherlow House, Hatherlow, Romiley, Stockport SK6 3DY
T: 0161 406 7333
E: bsp@bowker-sadler.co.uk
W: www.bowker-sadler.co.uk

JOB No	DRAWING No	REVISION
21-048	1034	B
STATUS PLANNING		