


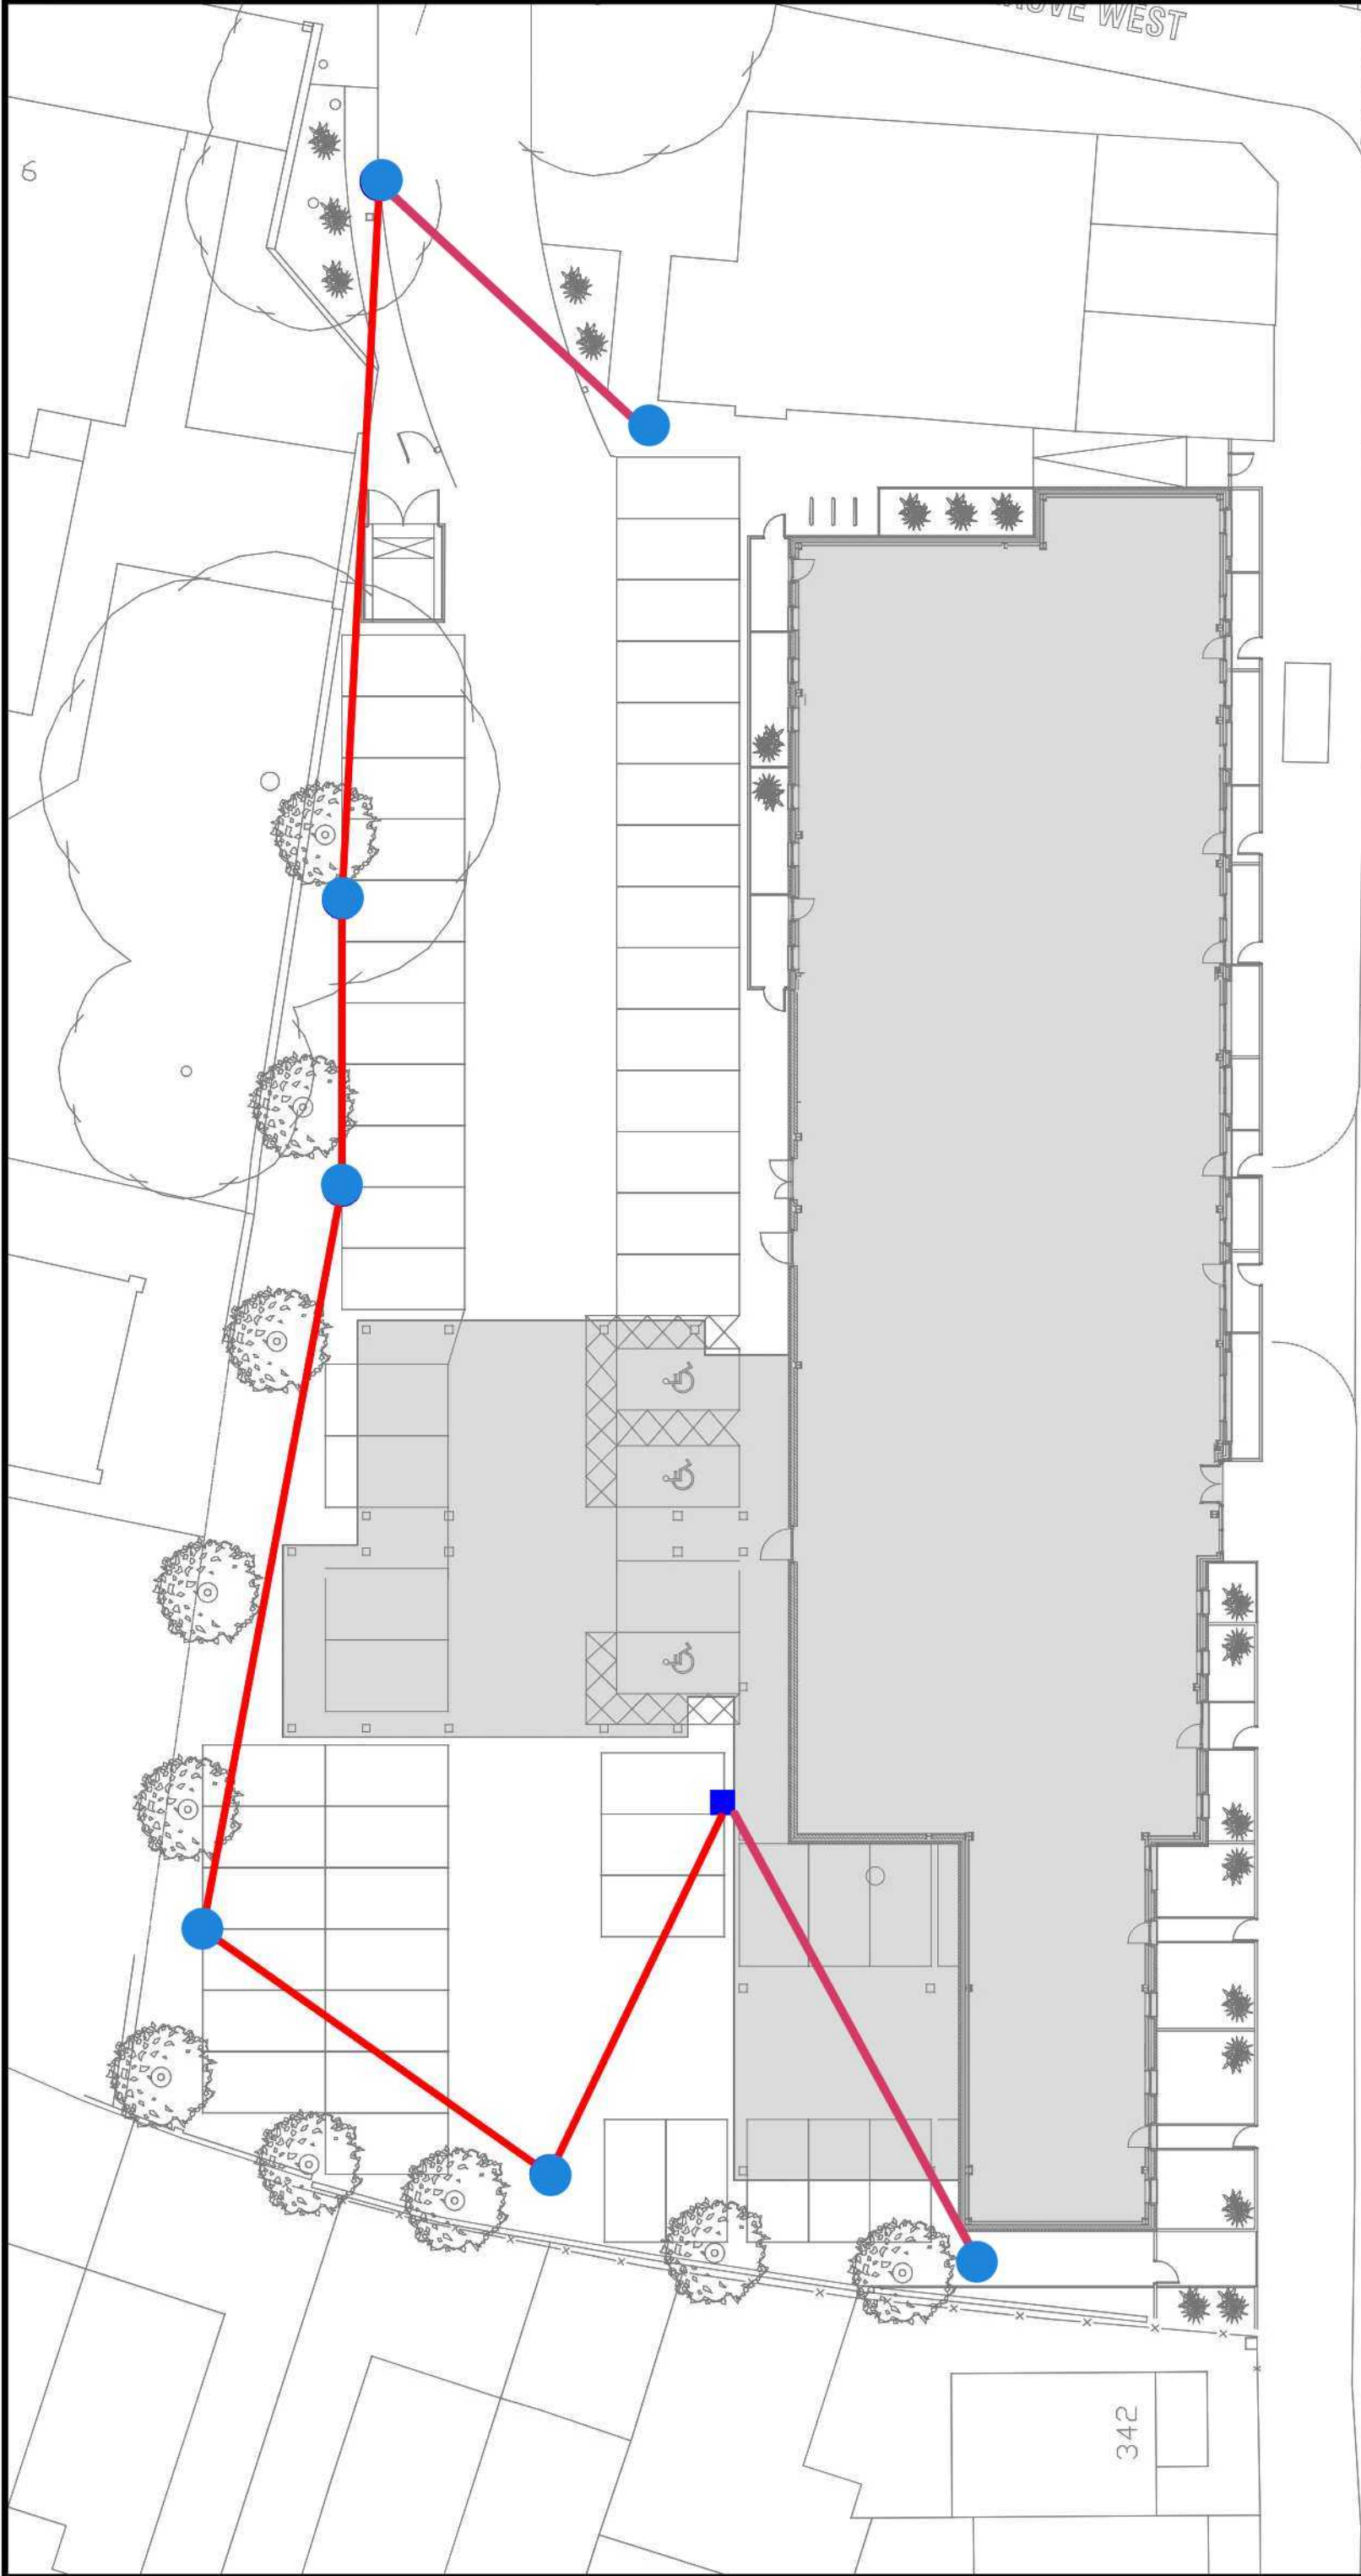

CONSTRUCTION ISSUE

CLIENT	DWG NR	DWH-SRA-E-00-002
DEVELOPMENT	DATE	NOVEMBER 2021
TYPE	SCALE	1:250 @ A3
Rowlinson		
Stockport Rd AXIS		
SITE CONTAINMENT LAYOUT		

LEGEND

- DUCTING REQUIRED 50mm
- STREET LAMPPOST REQUIRED
- CABLE POSITION FOR SUPPLYING LAMPPOSTS

DW HARGREAVES ELECTRICAL CONTRACTORS

92-94 Buttermarket Street
Warrington, Cheshire, WA1 2NZ
info@dwhargreaves.co.uk
Tel : 01925 414884 / 414880