
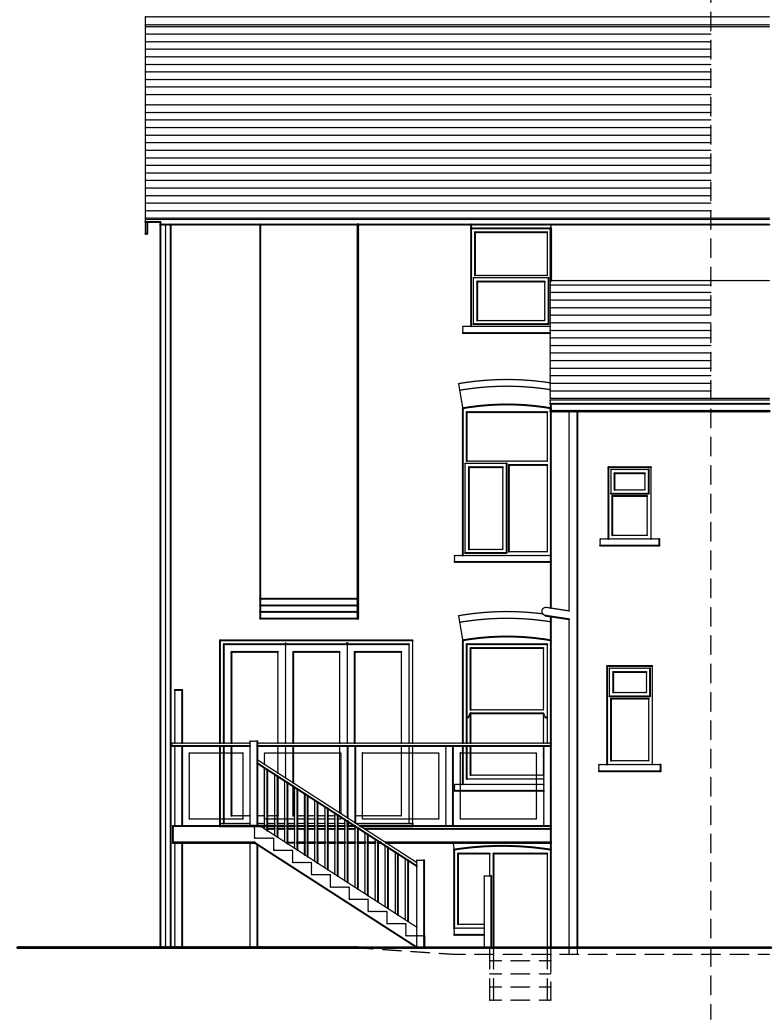
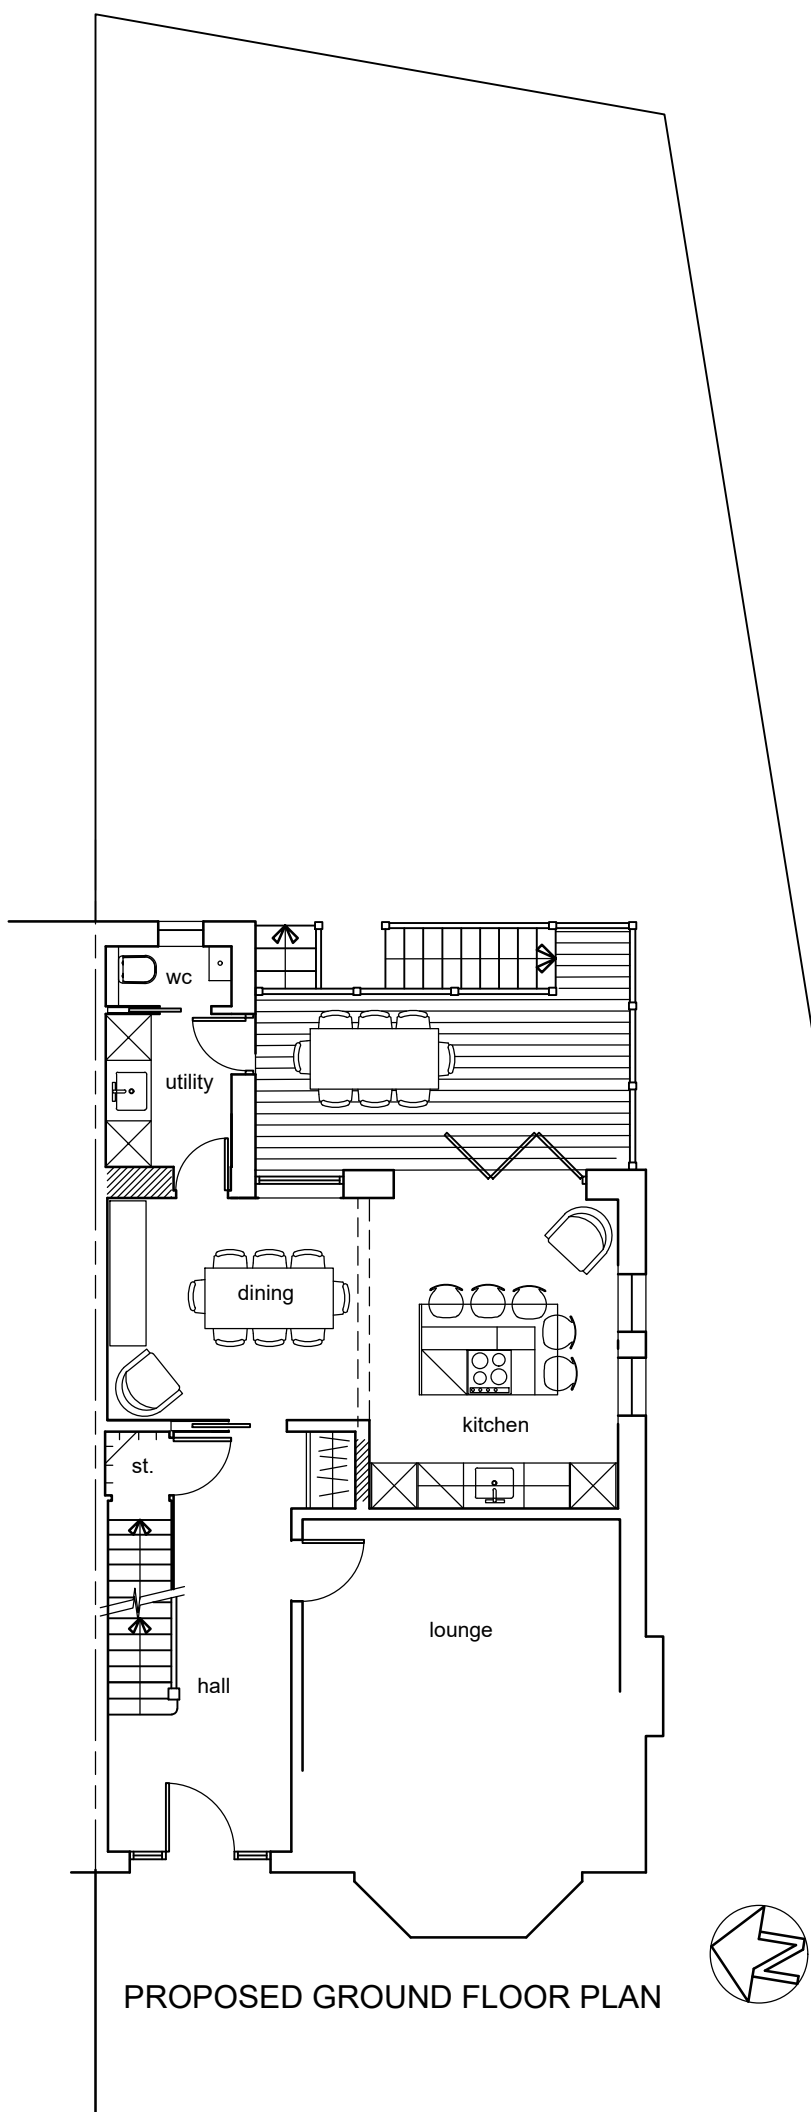
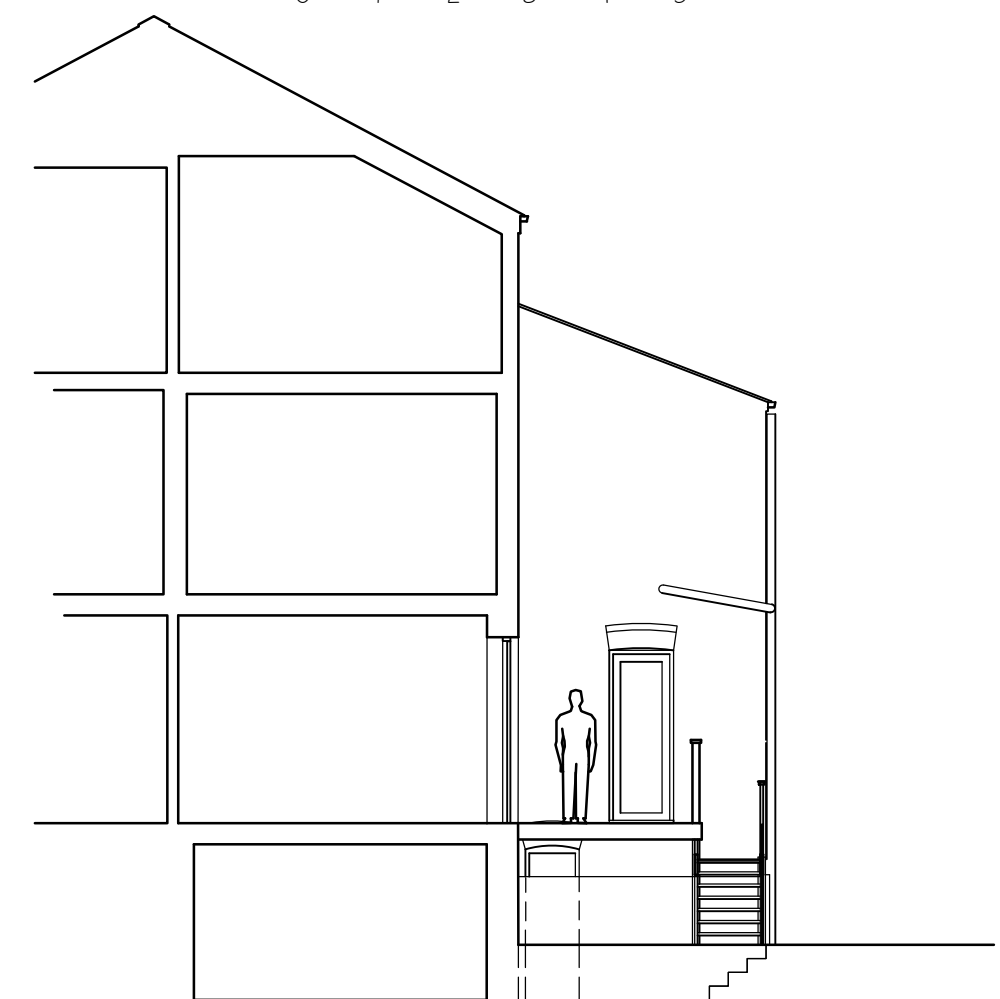
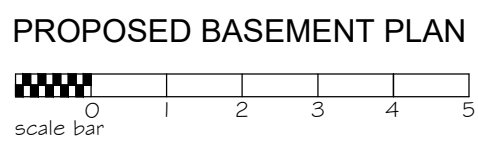


Guarding to be agreed

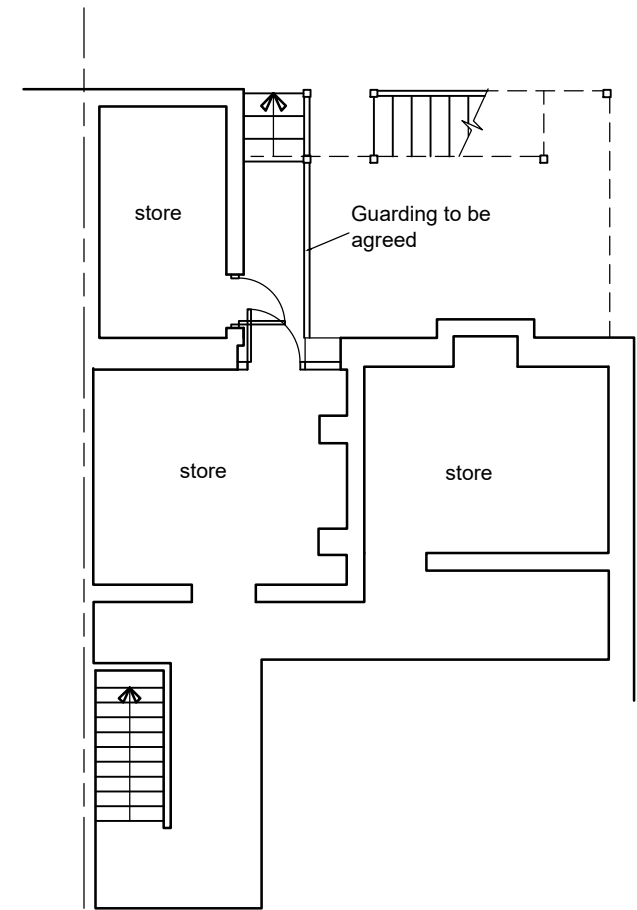

Rev . A. 18.10.22 General amendments

Drawing Number, 2210.PL1		Date 3.10.22	
Revision,		Scale, 1/100 © A3	Drawn, SR
Project Title, 2 Errwood Road Levenshulme MANCHESTER M19 2PA			
Drawing Title, PROPOSED PLANS, ELEVATIONS and SECTION			
SUE RUSSELL ARCHITECTURE 49, ALNESS ROAD WHALLEY RANGE MANCHESTER, M16 8HW TEL 0161 200 9150 EMAIL suerussell.a@gmail.com			