




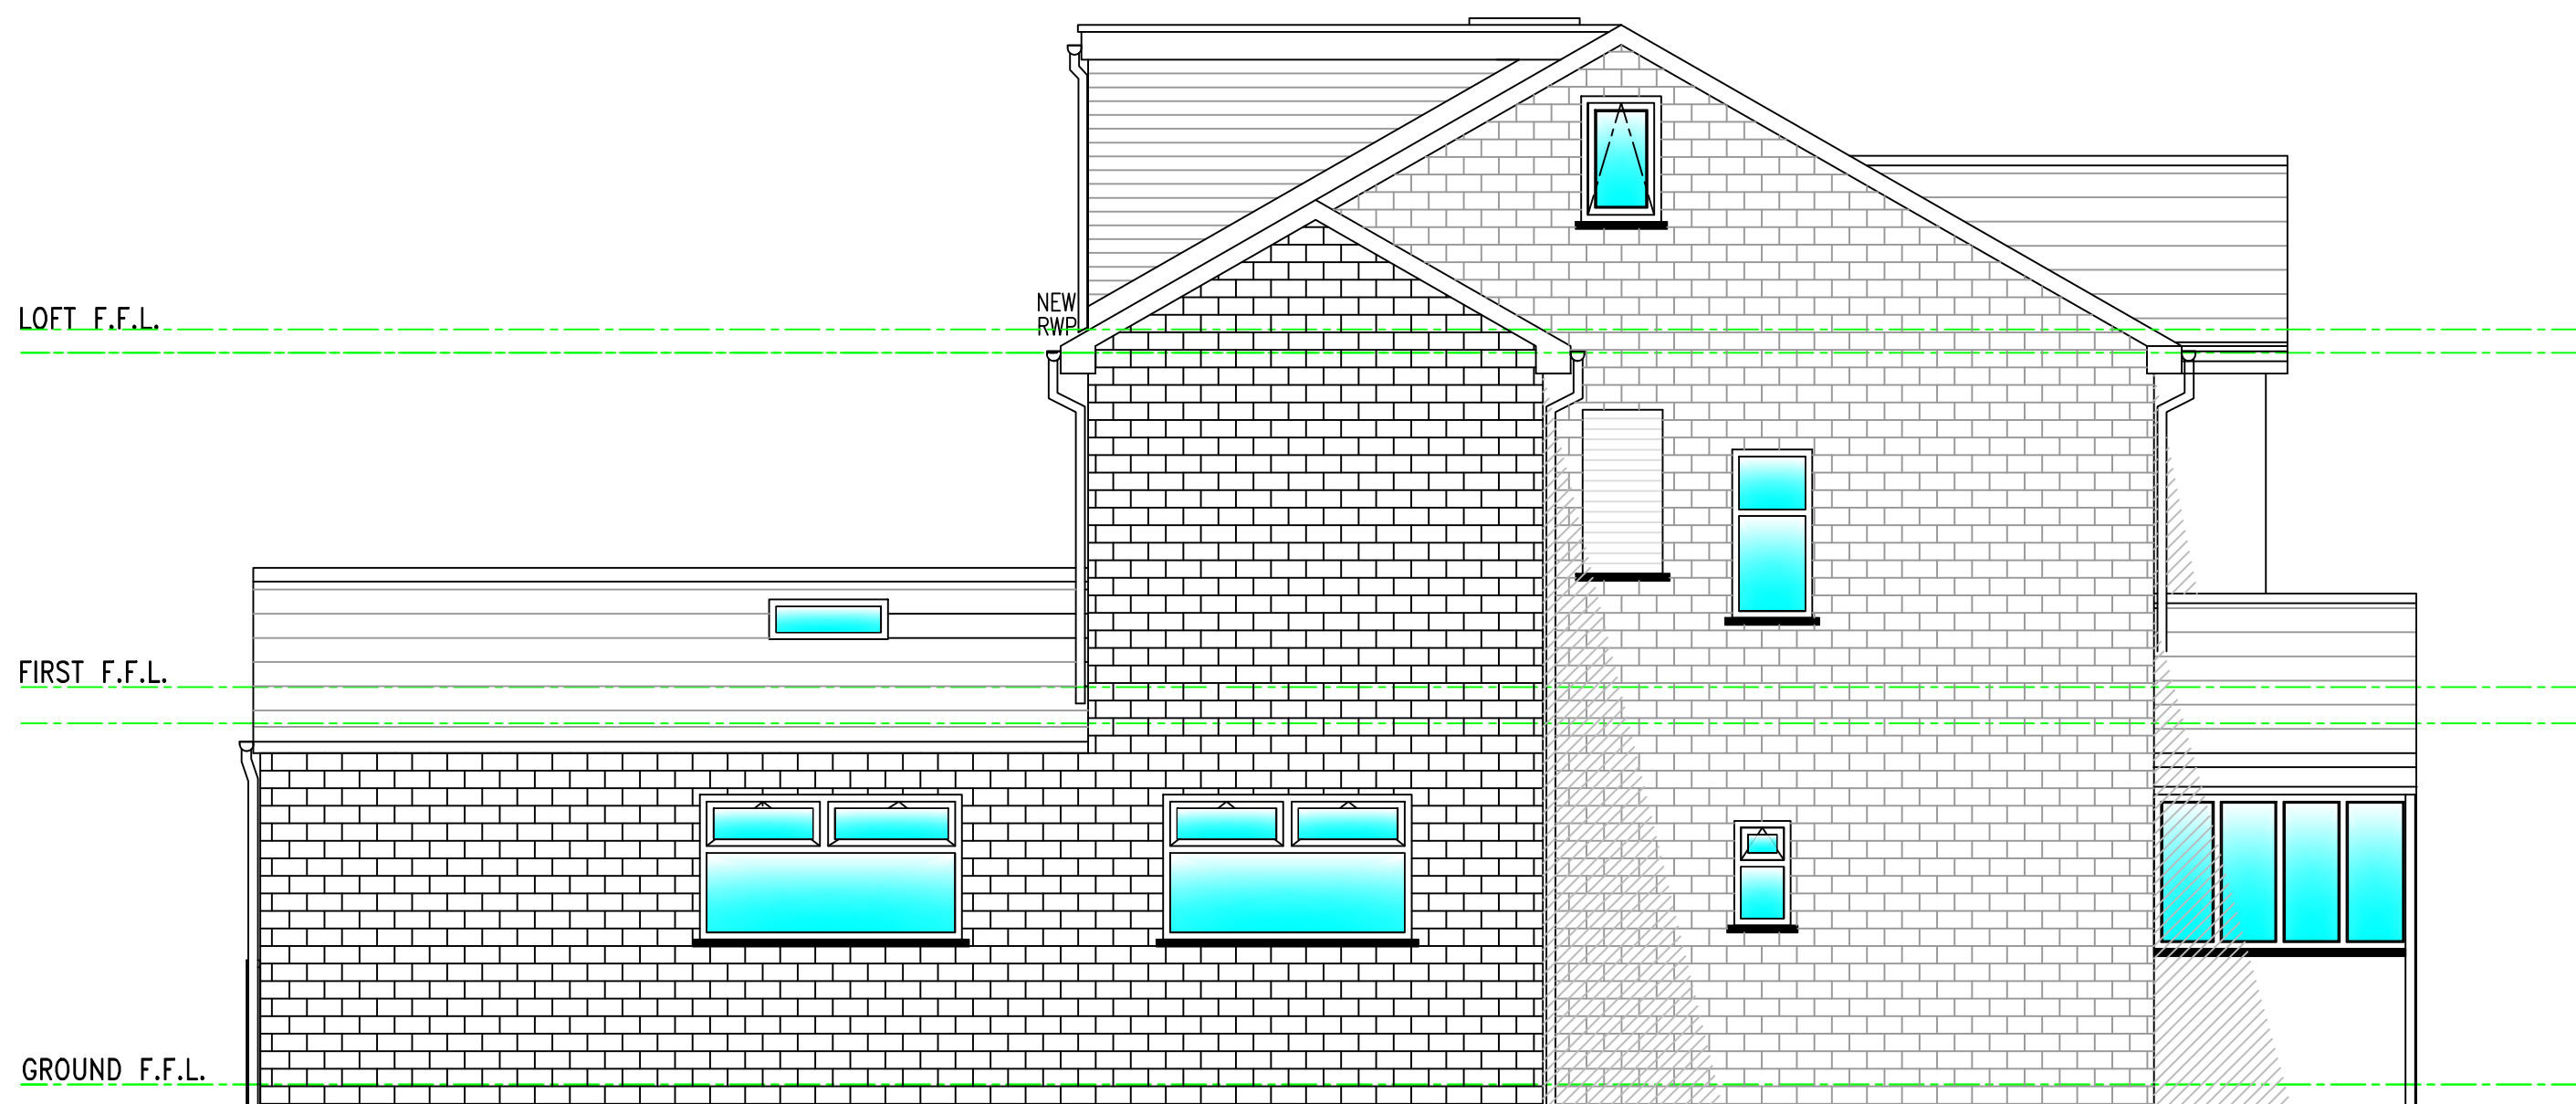


Side Elevation A 1:50 @ A1
(as approved)

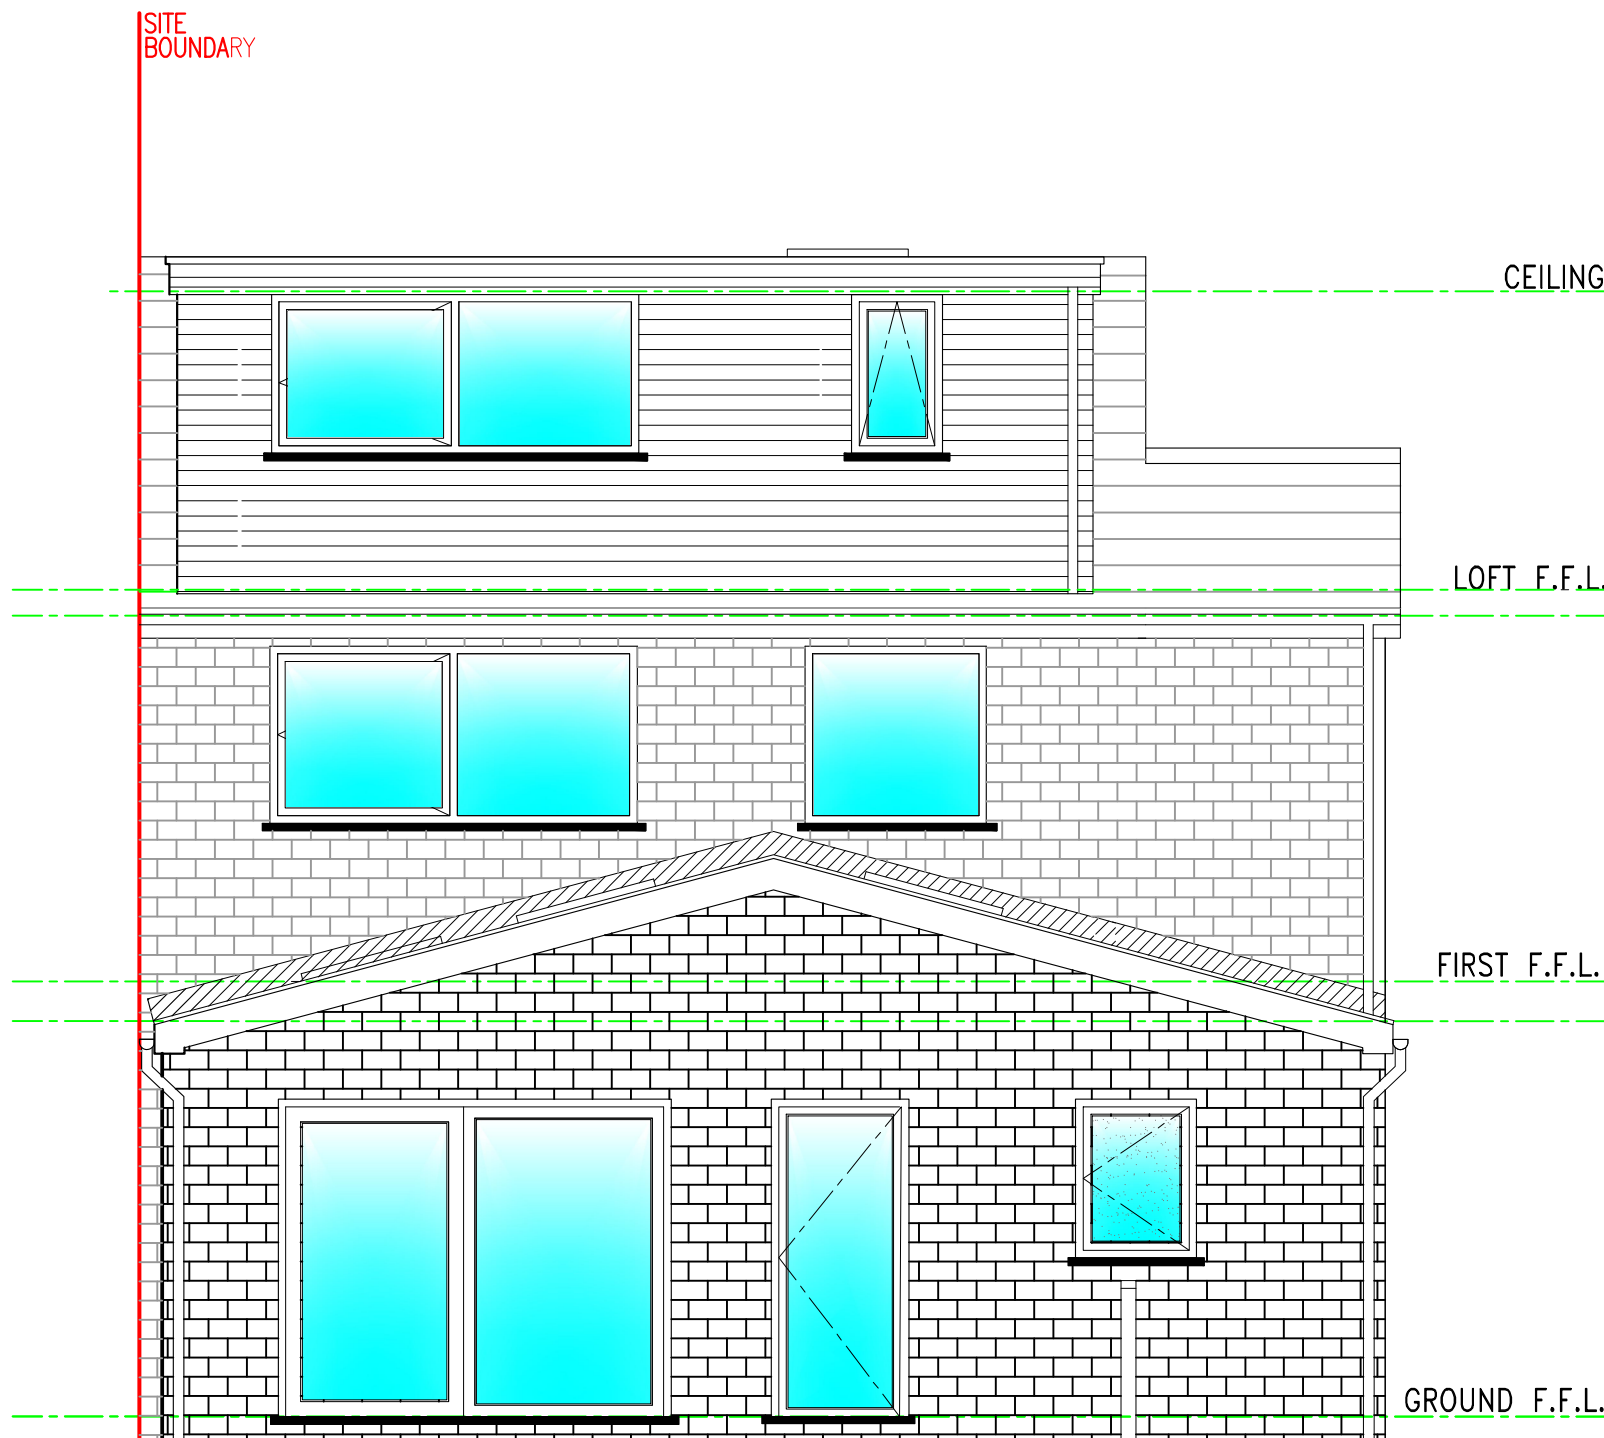

Rear Elevation 1:50 @ A1
(as approved)

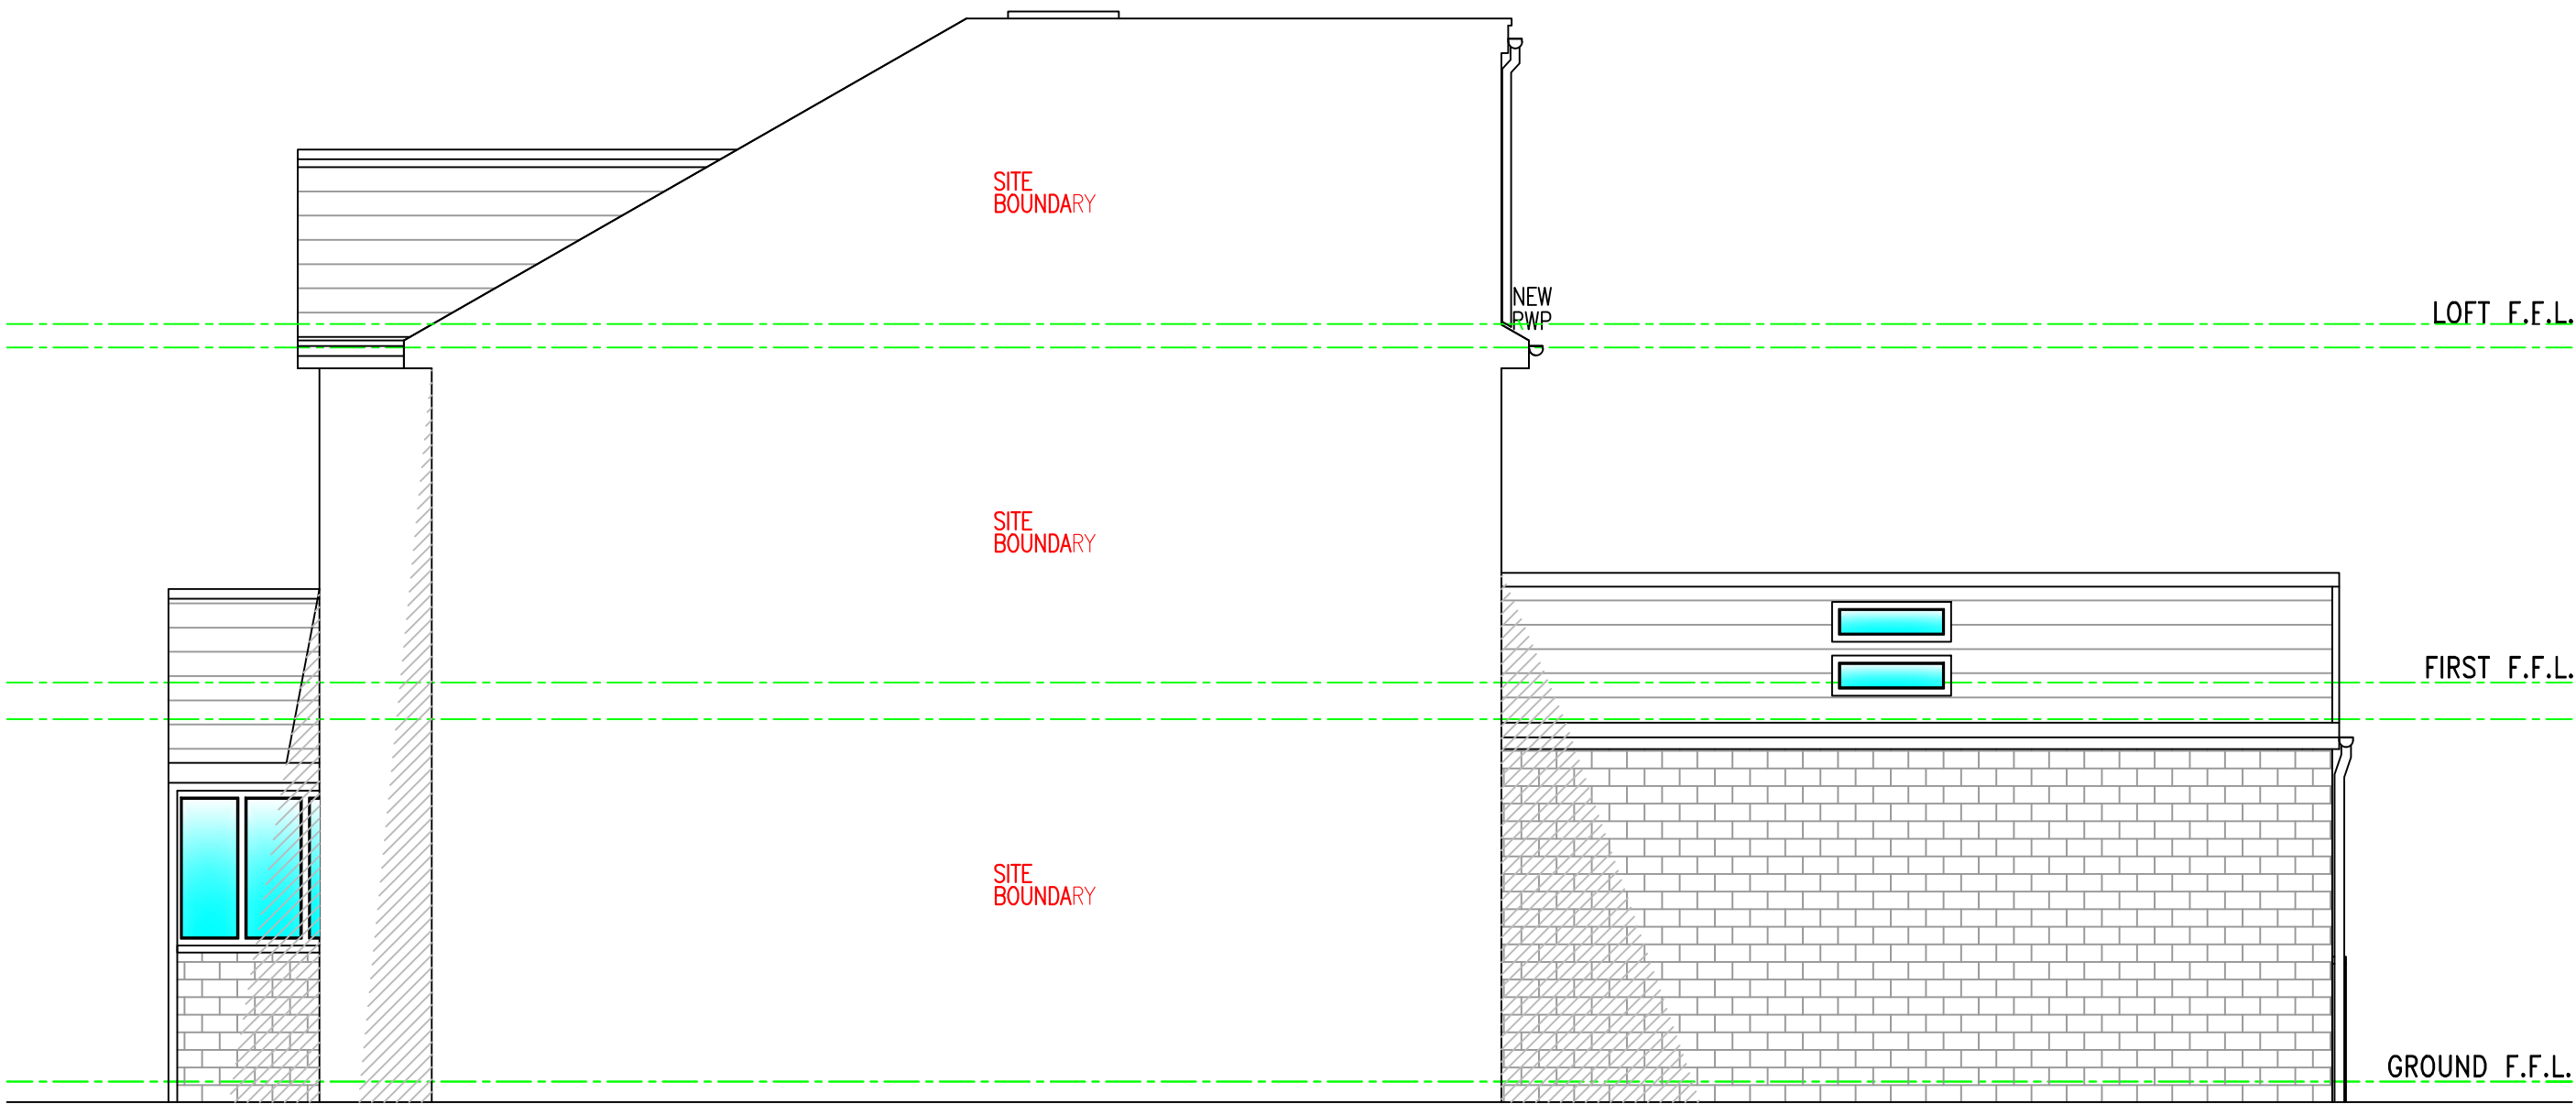

Side Elevation B 1:50 @ A1
(as approved)

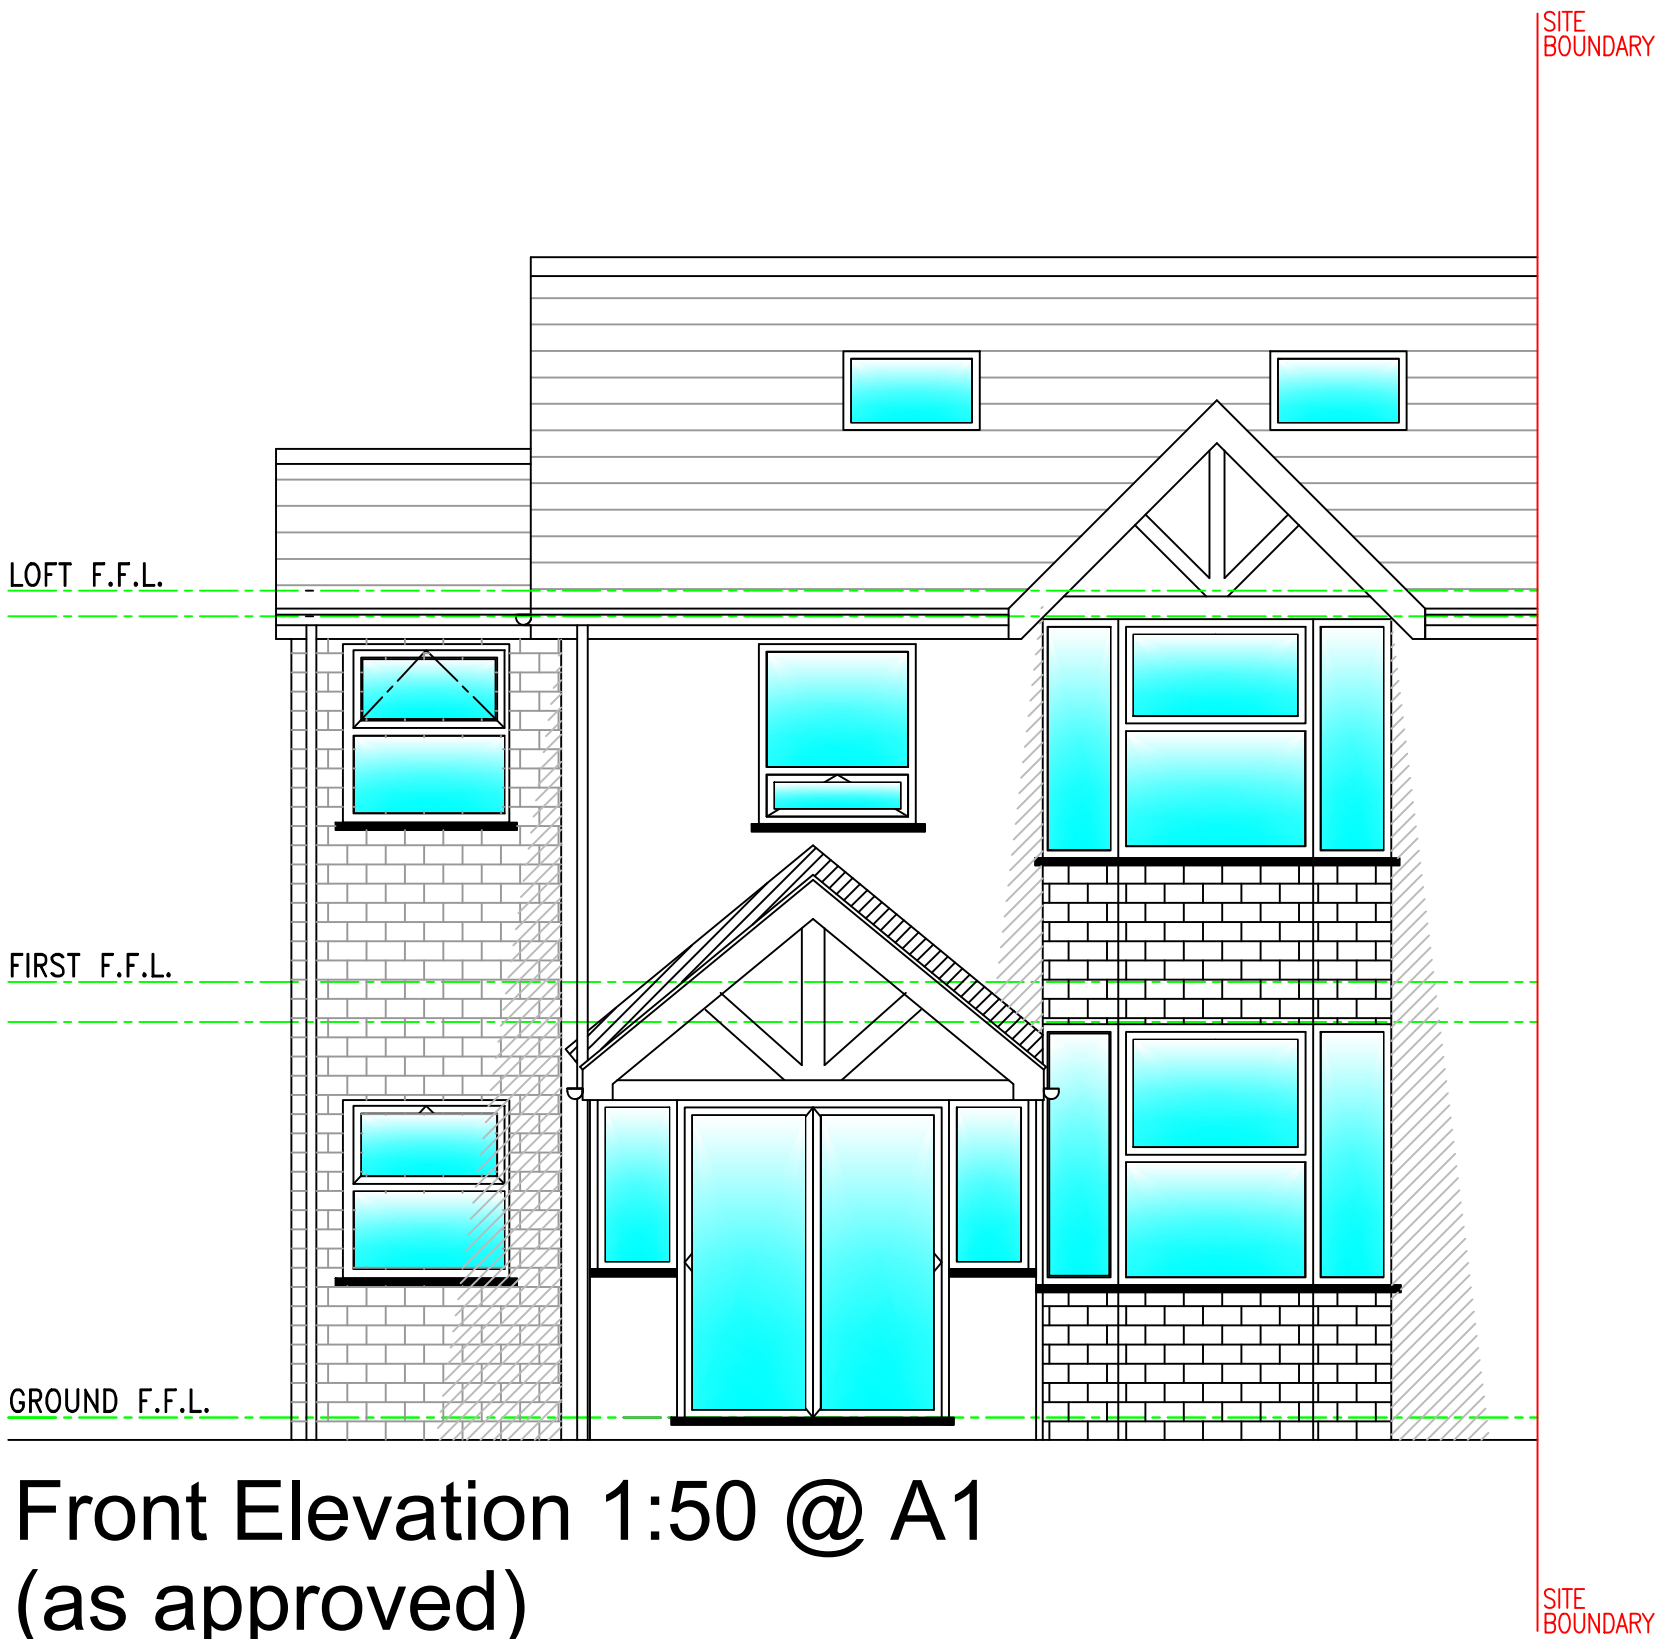

Front Elevation 1:50 @ A1
(as approved)