

NOTES

- All dimensions and levels are to be checked on site.
- Any discrepancies are to be reported to the architect before any work commences.
- This drawing shall not be scaled to ascertain any dimensions. Work to figured dims only.
- This drawing shall not be reproduced without express written permission from AEW.
- Title overlay drawings and ownership boundaries are produced using all reasonable endeavours. AEW cannot be responsible for the accuracy or scale discrepancy of base plans supplied to them.
- All works are to be undertaken in accordance with Building Regulations and the latest British Standards.
- All proprietary materials and products are to be used strictly in accordance with the manufacturers recommendations.


CDM 2015

Client notified of duties: **At Design Workshops**
Principal Designer: **CSS**

Unless noted below, all known hazards have been highlighted on the drawing:

- Drawing Based on AEW Architecture, Drawing No. 4765_1201_REV A dated 12/06/12 and OS Pro map.
- Scale for planning purposes only.
- Extent of McDonald's Demise Indicated:
- - - - -
- Application Boundary Indicated:

Notes:
All drawings to be read in conjunction with all other drawings as noted on Issue sheet.

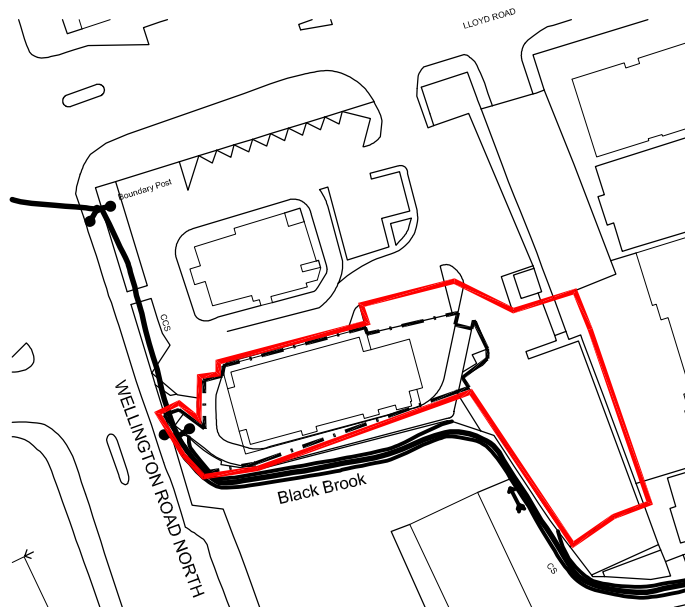

Ordnance Survey (c) Crown Copyright 2012. All rights reserved. Licence number 100020449

0 10 20 30 40 50m
Scale 1:1250

Location Plan

PLANNING

-	27/10/22	AL	MW
INITIAL ISSUE			
REV	Date	Drawn by:-	Checked by:-
Status	Purpose of Issue		
S2	For Approval		
drawing stage	Planning		
client	McDonald's Restaurants Ltd		
project	HEATON CHAPEL MANCHESTER		
store	1201		
drawing title	Location Plan		
date	27/10/22	drawn	AL
scale@A4	1:1250	checked	MW

Rev

Job No

12995_AEW_1201_0001

aew architects
0161 214 4370
www.aewarchitects.com

