



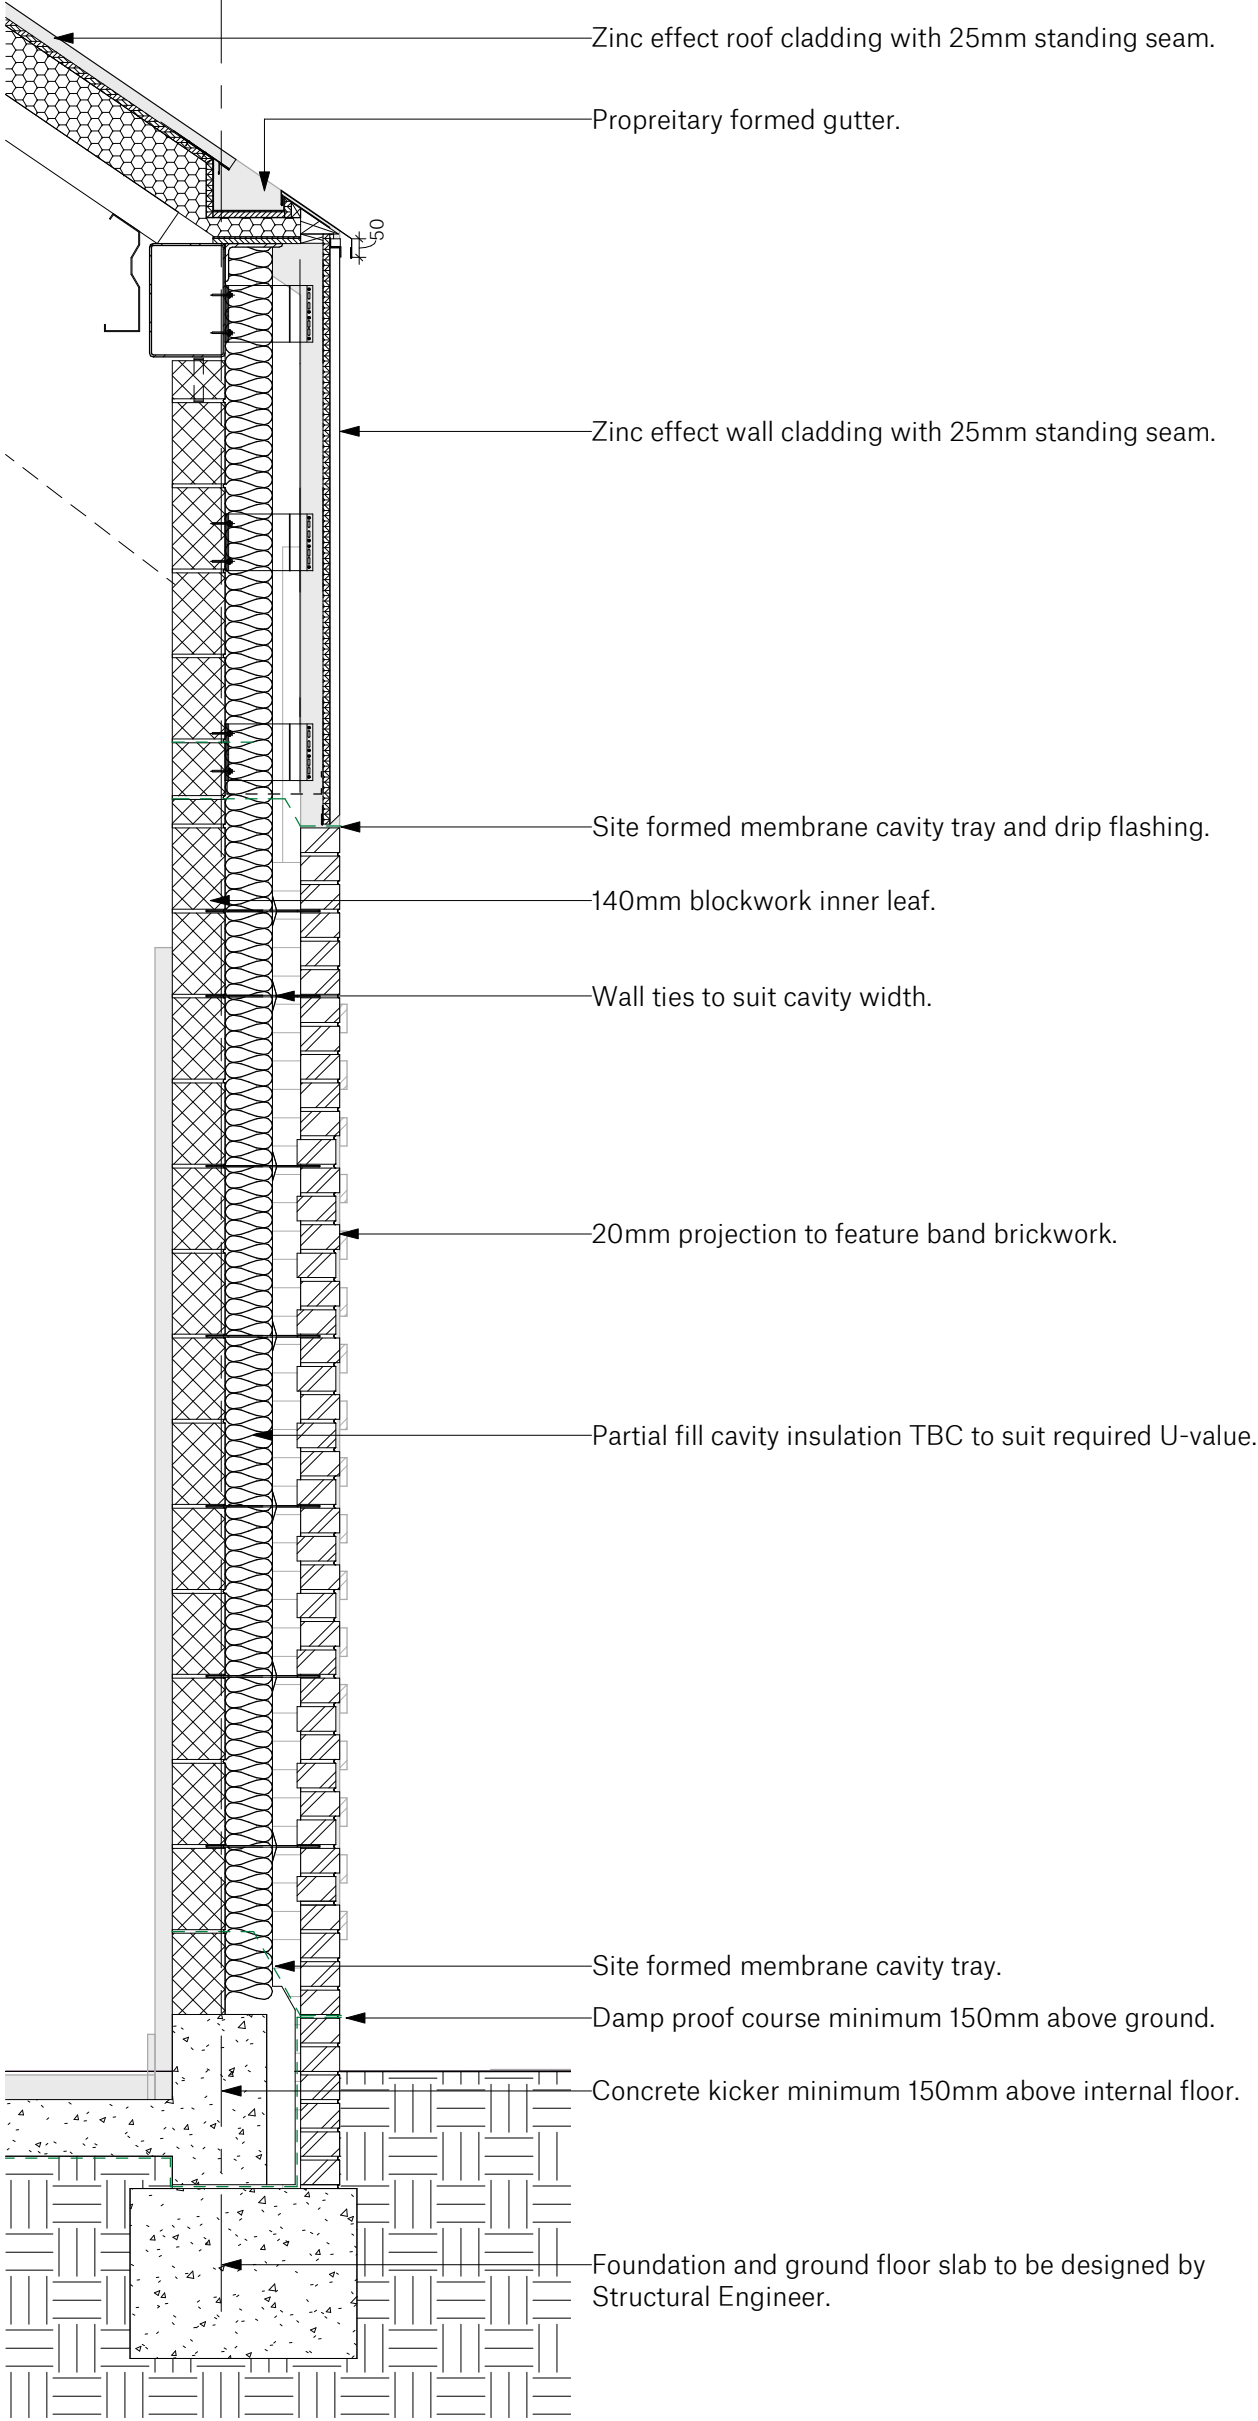

Strip Section - External Wall
1:20

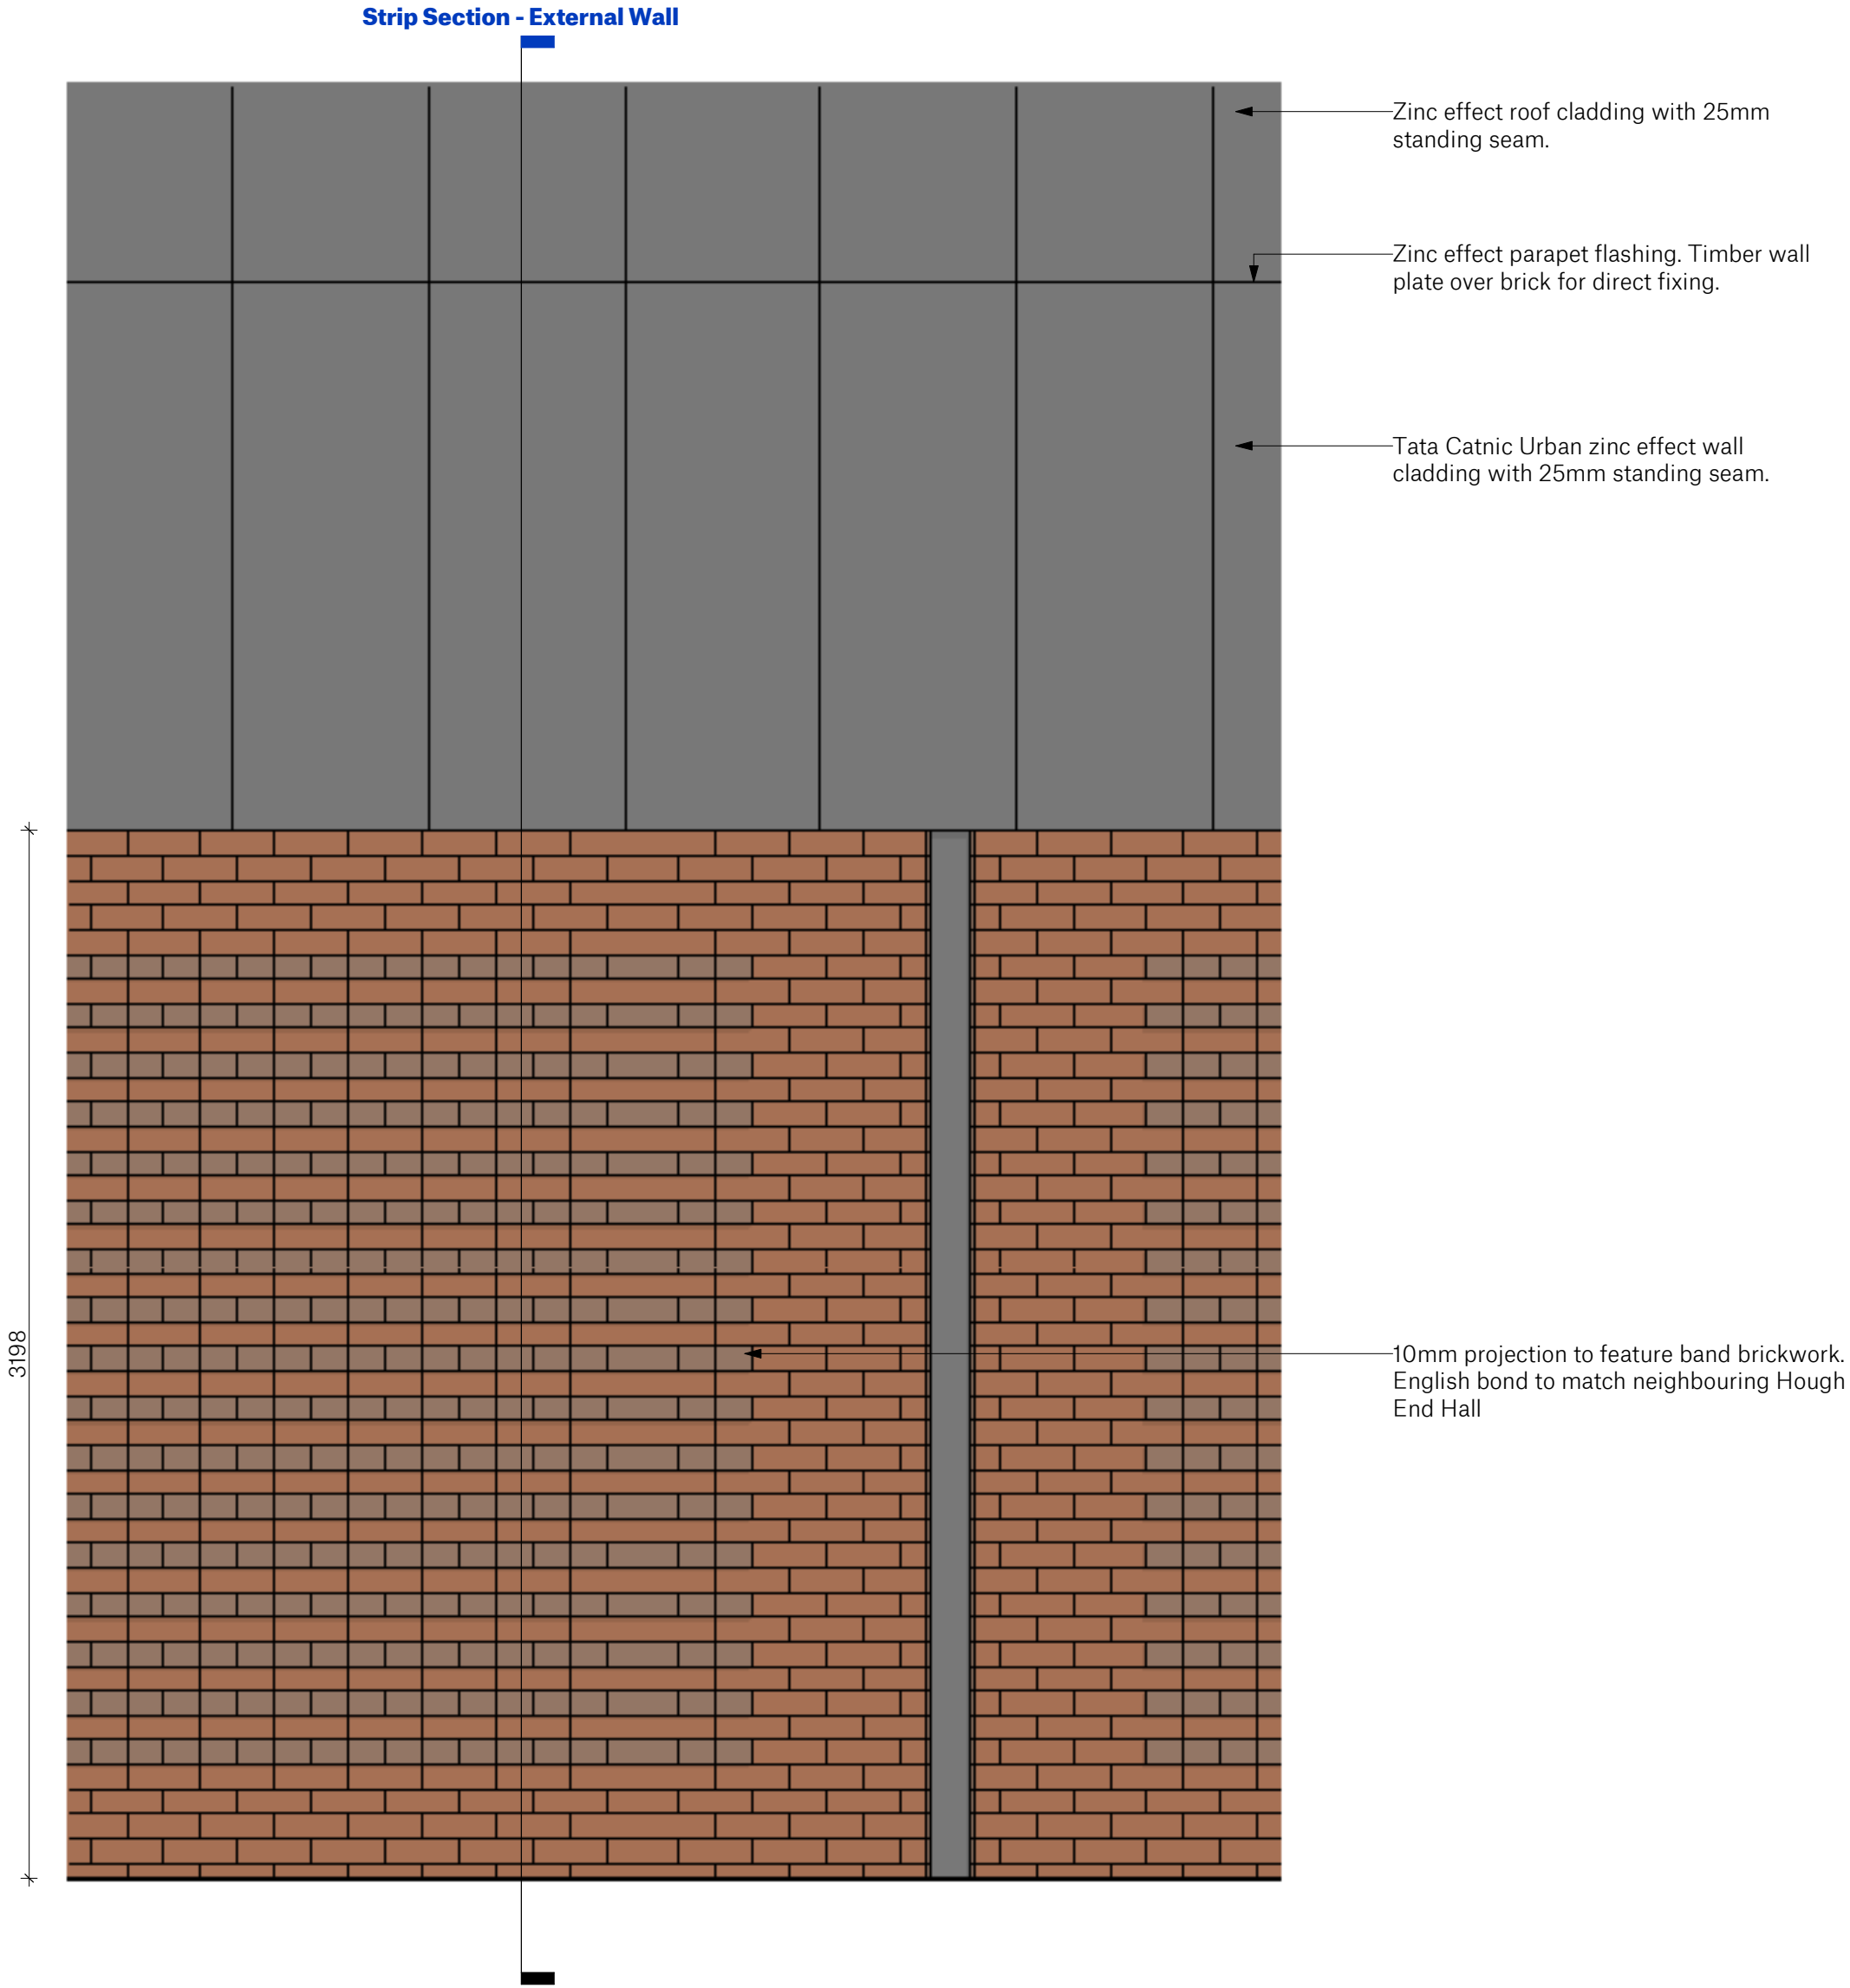

External Brick Setting Out
1:20

Store Specification
Bespoke based on BBS 2021

Drawing Purpose
PLANNING
This drawing has been prepared for the sole purpose of forming part of a planning application, and should not be used for any other purpose.



SPACE

Spaceworks, Benton Park Road, Newcastle upon Tyne, NE7 7LX
T: +44 (0)844 800 6660
www.spacearchitects.co.uk

Project Lowry House - Mauldeth Road West				
Drawing Title External Wall Masonry Bay				
Project No. 08474	Drawing No. ZZ-XX-DR-A-02002	Status S3	Rev. P02	Scale at A2 1:20
File Reference: 08474-SPACE-ZZ-XX-DR-A-02002-S3-P02				