



Revision	Description	Author	Checker	Date
P01	First Issue	LB	PB	10/12/20
P02	Issued for Planning	LB	PB	06/01/21
P03	Issued to design Team	RG	PB	15/02/21
P04	Additional escape added to sports hall & Louvre omitted from plant	RG	LB	26/02/21
P05	General Updates	RG	LB	16/03/21
P06	Contractors Proposals 1	RE	AWA	09/05/21
P07	Yellow windows to Main Hall omitted in line with SRM discussions	RE	LB	10/08/21
P08	Updated in line with revised building settingout	RG	LB	20/08/21
C01	Updated in line with latest design. Issued as CONSTRUCTION	RG	LB	17/02/22
C02	First floor Buff Brick infill updated to full masonry as instructed by SRM. Issued for Construction.	RG	SPE	27/04/22

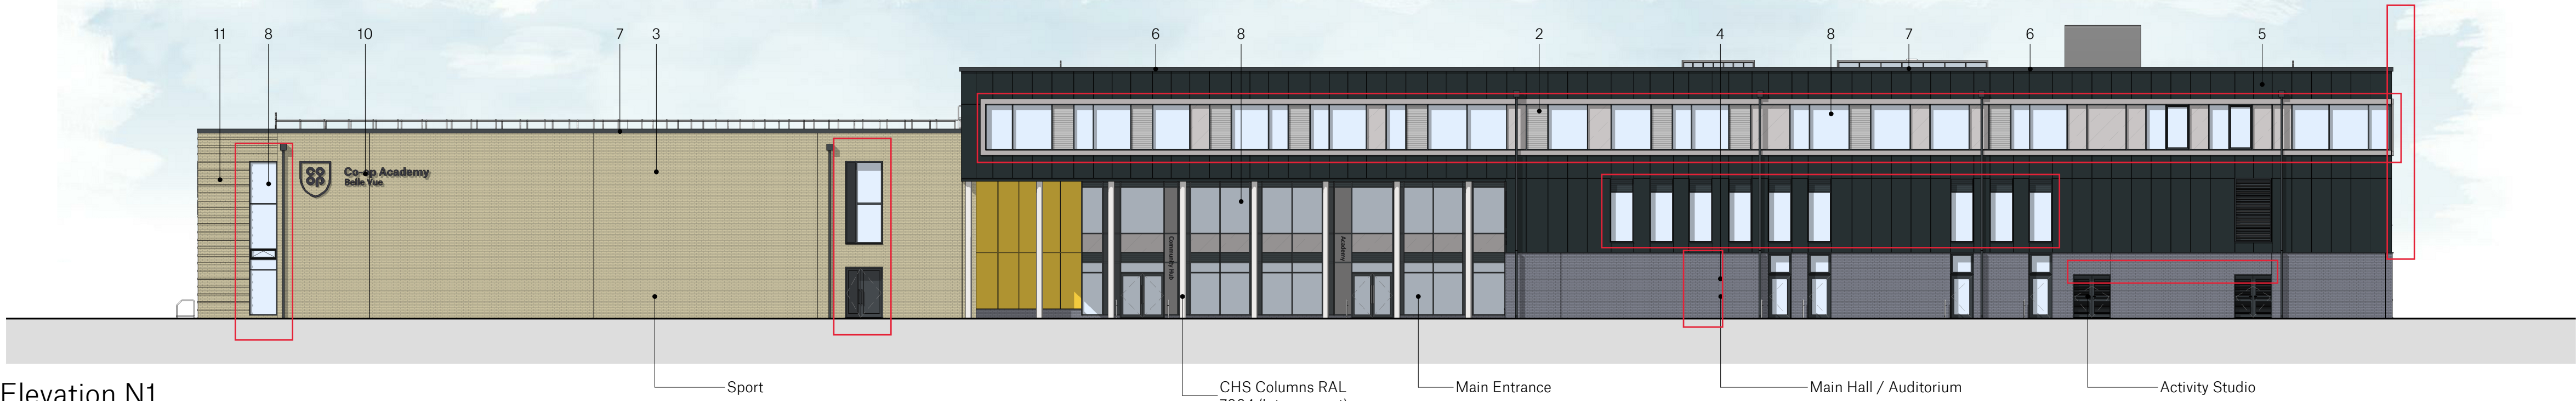


Elevation N1
1:200



Elevation E1
1:200

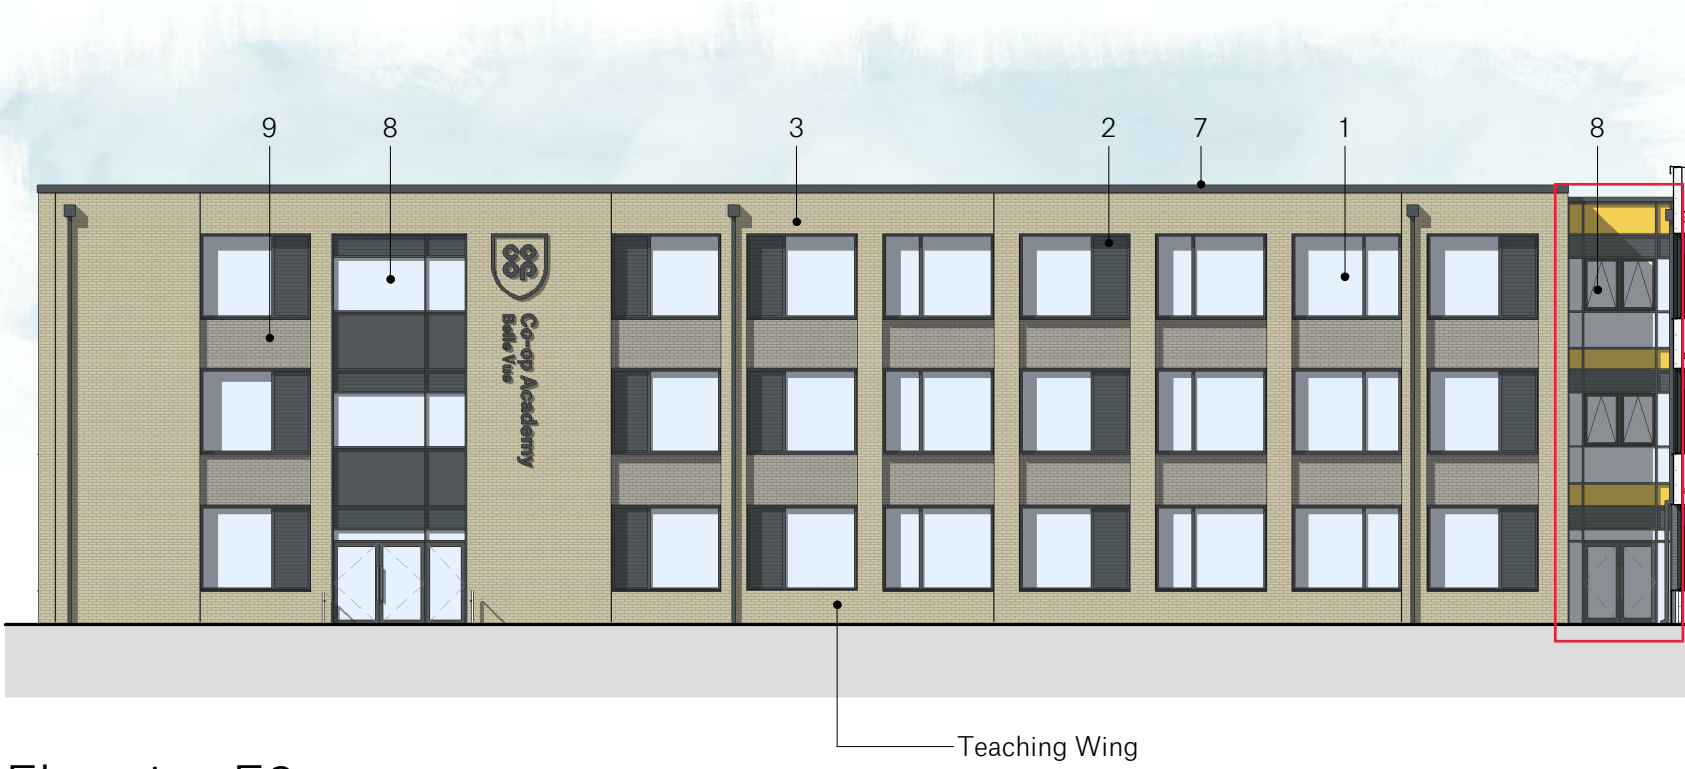

Elevation E2
1:200

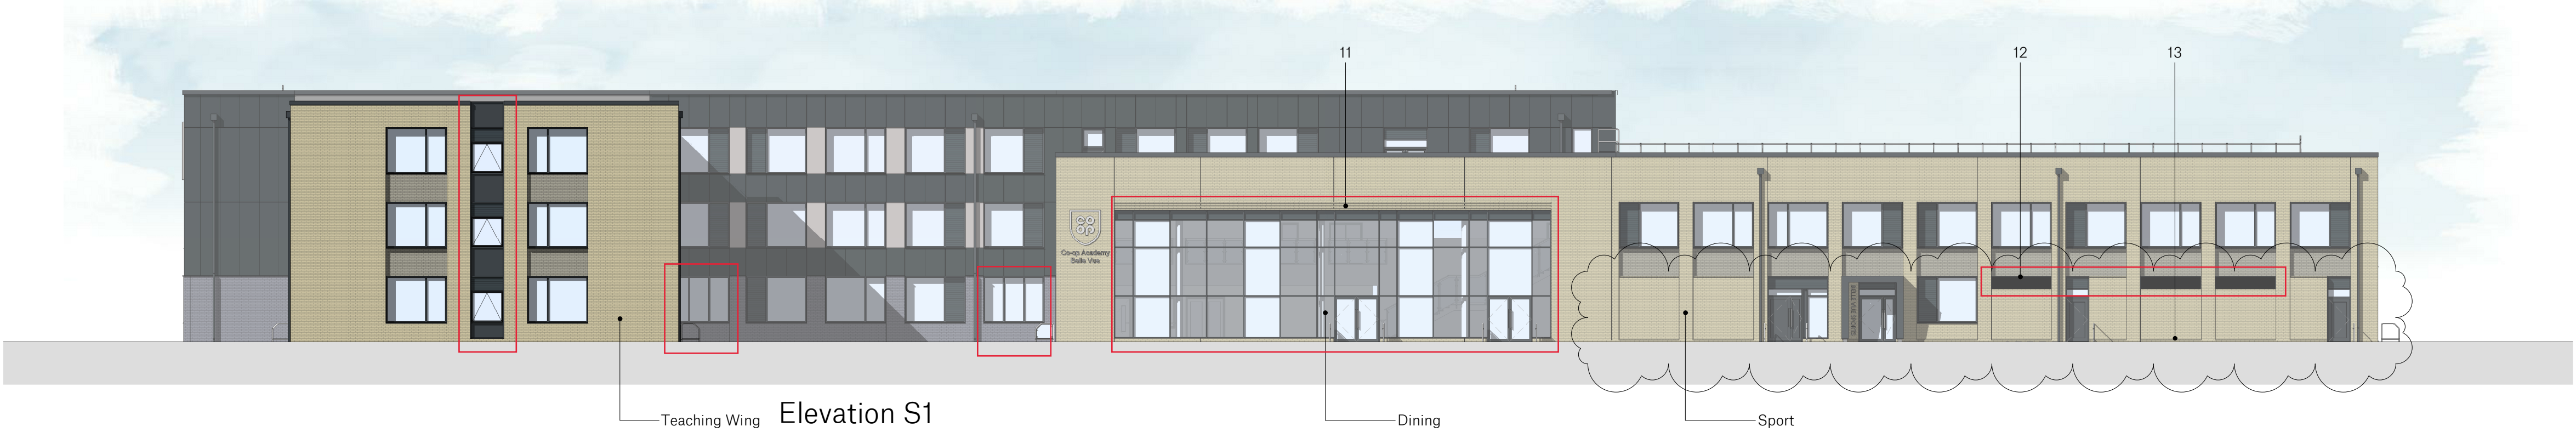


Elevation S1
1:200



Elevation W1
1:200

General Arrangement Elevations

- PPC Double Glazed Aluminium Windows
(RAL 7016, For detail refer to 01-XX-DR-A-310006)
- Aluminium Louvres
(RAL 7016, For detail refer to 01-XX-DR-A-310006)
- Buff Facing Brickwork
(Wienerberger - Arizona Yellow)
- Grey Facing Brickwork
(La Paloma - Timanfaya Blue)
- Feature Cladding
(Ash and Lacy VariAL - H, RAL 7016)
- Rooflights
(RAL 7016, For detail refer to 01-03-SH-A-370001)
- Dark Grey Parapet Coping Flashing
(RAL 7016)
- Curtain Walling
(For detail refer to 01-XX-DR-A-310001 2, 3)
- Recessed Grey Facing Brickwork Panels
(Ash & Lacy - Leicester Grey)
- School Logo / Graphics
(For detail, refer to 01-XX-DR-A-750001)
- Feature Brick Panel
(Buff 15mm projecting, refer to detail 05, 01-XX-DR-A-210003)
- Protruding brick detail at Level 00
(Refer to detail 06, 01-XX-DR-A-210003)
- Special chamfered capping brick detail at Level 00
(Refer to detail 06, 01-XX-DR-A-210003)

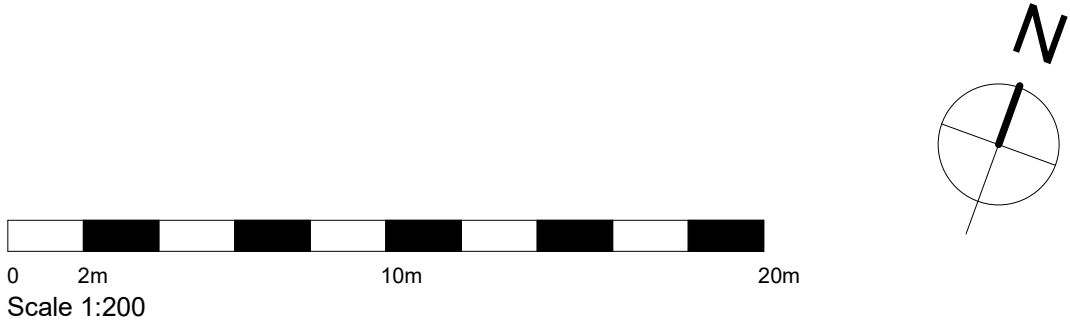

SPACE

Spaceworks, Benton Park Road, Newcastle upon Tyne,
NE7 7LX
T: +44 (0)844 800 6660
www.spacearchitects.co.uk

**Sir Robert
McALPINE**

**MANCHESTER
CITY COUNCIL**

Project Belle Vue Co-op Academy, Manchester				
Drawing Title Building Elevations - Sheet 1				
Project No. 009433	Drawing No. 01-XX-DR-A-020001	Status A5	Revision C02	Scale at A1 1:200
File Reference: 009433-SPA-01-XX-DR-A-020001				
This drawing is Copyright - Check all dimensions on site - Inform originator of any discrepancies - Work to figured dimensions only - Do not scale				