


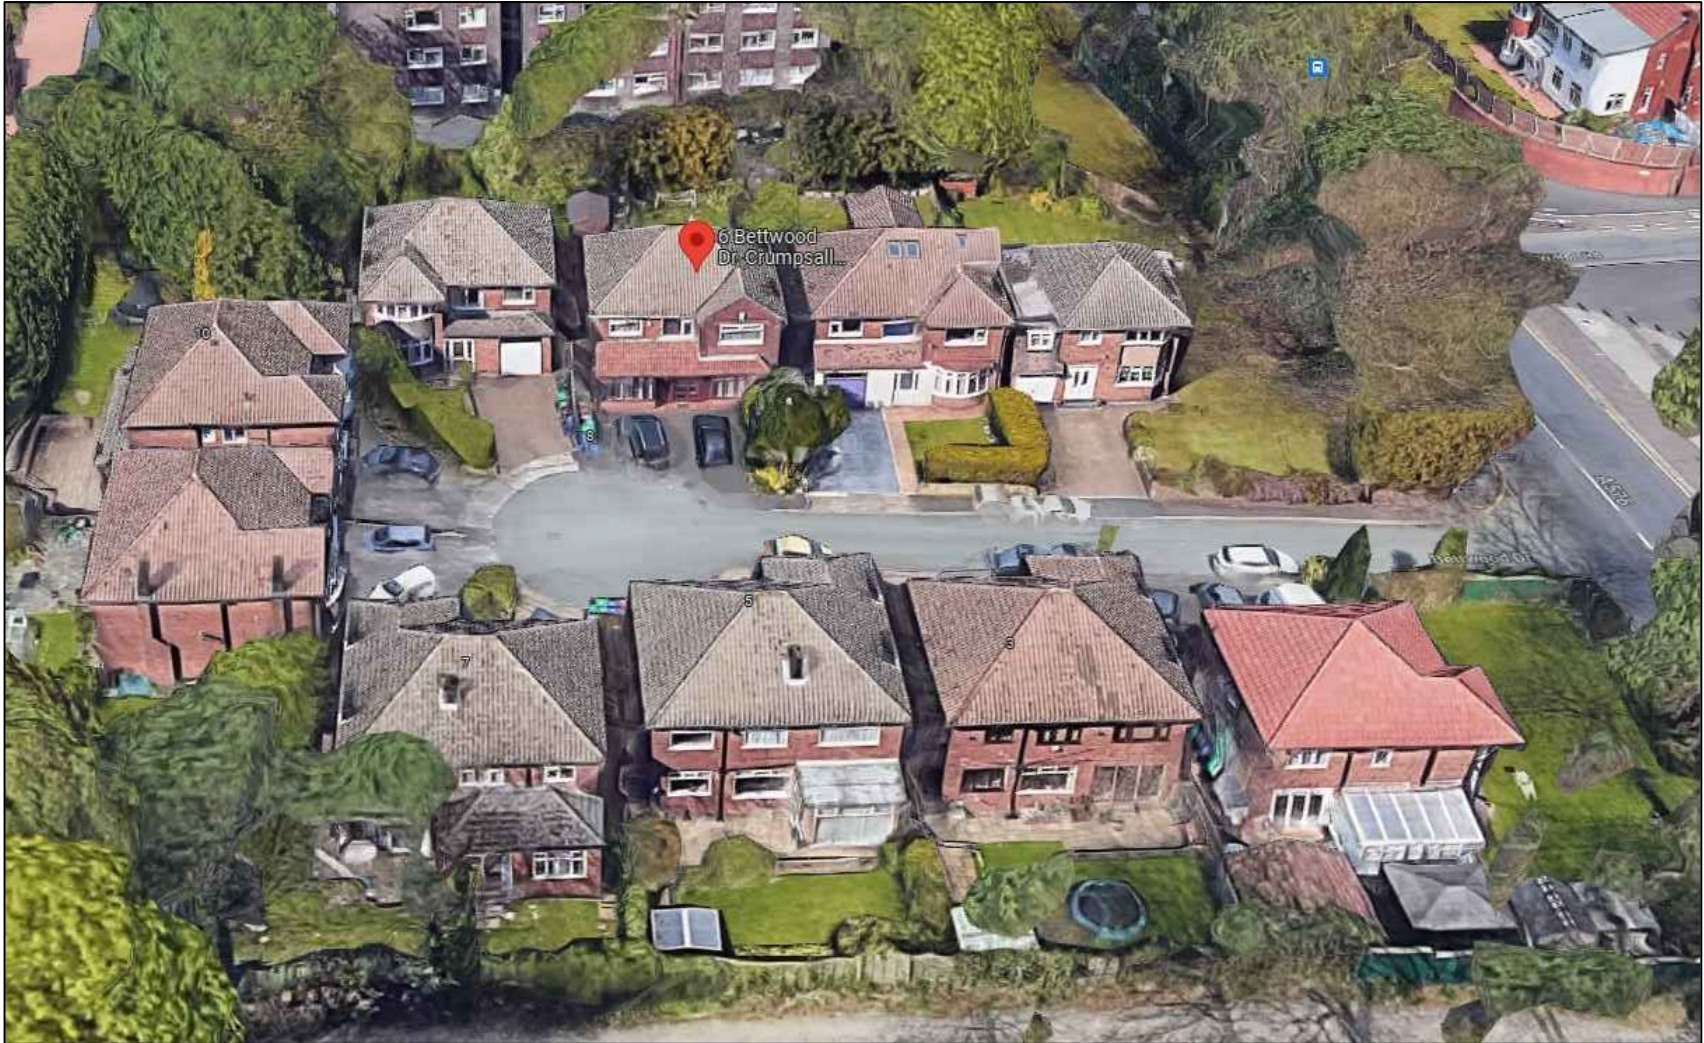


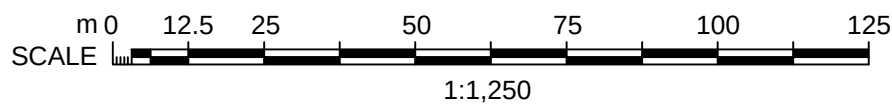

Location Plan 1:1250

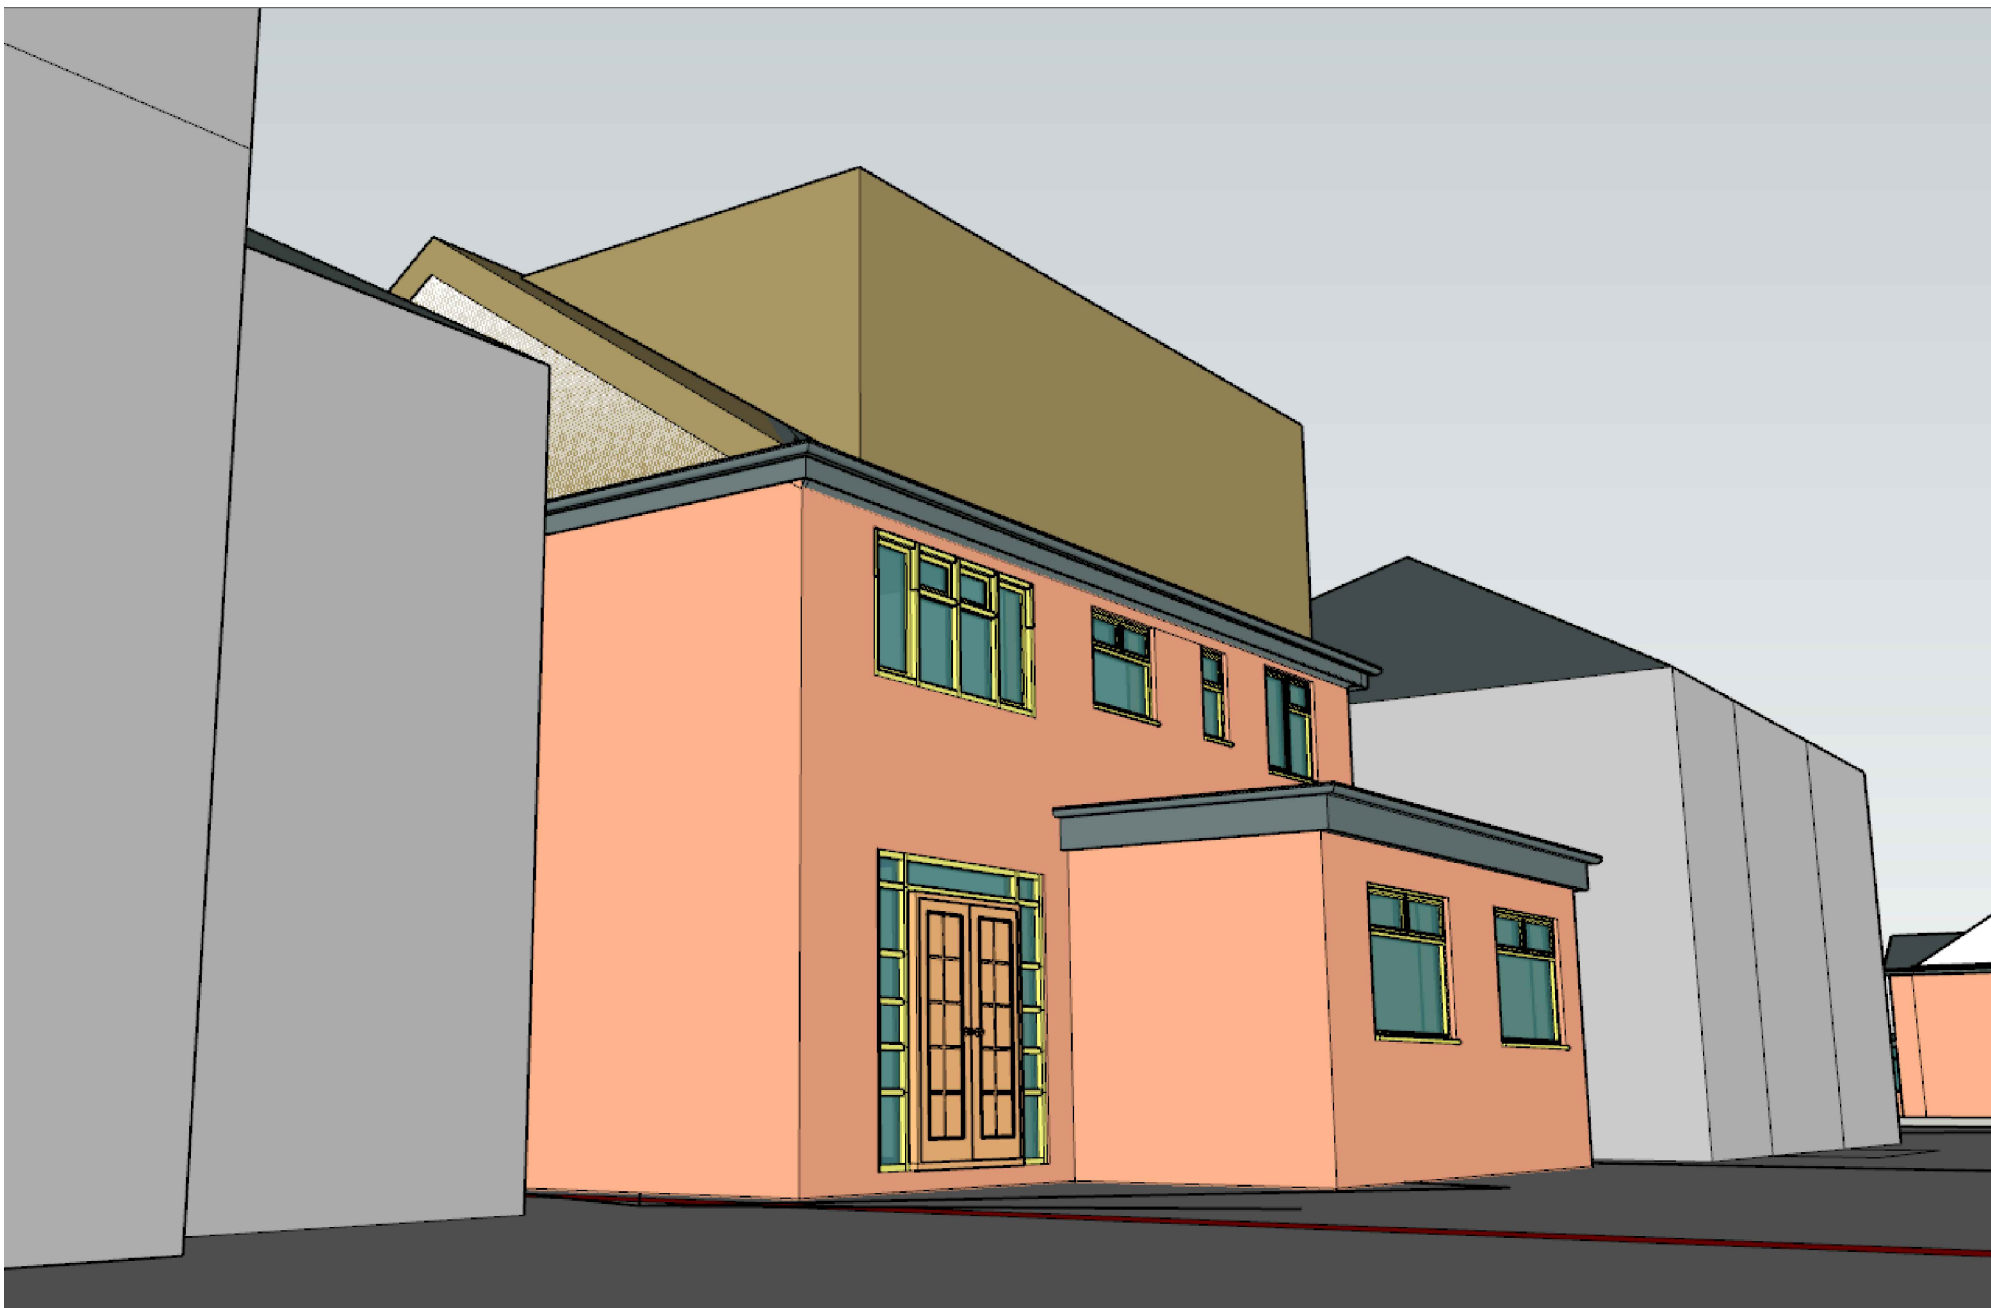

Block Plan 1:500

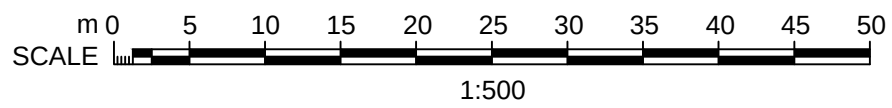

View from no.4 Bettwood - minimal impact of gable-end conversion



View from no.8 Bettwood - Gable-end conversion obscured

This design and drawing is the **copyright of CA+D designs** and must not be re-produced by others in any form whatsoever without written consent. Issue of this drawing does not impact any real or implied copyright license.

THESE ARE NOT CONSTRUCTION DRAWINGS, DO NOT SCALE FROM THIS DRAWING FOR CONSTRUCTION. ALL PROVIDED MEASUREMENTS ARE INDICATIVE AND SHOULD ALWAYS BE CHECKED PRIOR TO A CONTRACTOR STARTING WORK ON THE PROJECT.

THESE DRAWINGS HAVE BEEN PREPARED FOR PLANNING PERMISSION/ BUILDING REGULATION PURPOSES ONLY

IF IN DOUBT CONTACT THE ARCHITECT.

This drawing is to be read in conjunction with all relevant drawings and information, inclusive of Building regulations specification and Structural Engineers drawings.

The main contractor/builder is to interpret the requirements in relationship to the site conditions encountered and as agreed with the Building Control officer. It is the contractors obligation to ensure all work is to be completed in accordance with Building Regulations.

All dimensions and sizes to be verified on site prior to the purchase or manufacture of any elements

Any discrepancies to be reported to the client/project manager

DRAFT

THESE DRAWINGS ARE SUBJECT TO APPROVAL FROM A STRUCTURAL ENGINEER AND BUILDING CONTROL.

ALL EXISTING DRAWINGS AND DIMENSIONS HAVE BEEN RECEIVED BY DEBTAL ARCHITECTURE IN GOOD FAITH AND ASSUMED THAT THE MEASUREMENTS ARE TRUE.




R6		
R5		
R4	30/11/22	Submission package
R3	22/11/22	pre-submission package
R2	16/11/22	Issue for Client
R1	7/11/22	Issue for Client
Rev:	Date	Description

Issued for: Permitted Development

Location:
6 Bettwood Drive
Crumpsall
Manchester
M8 4JT

Project:
Hip-to-Gable end Loft Conversion with Rear Dormer

Drawing Title:
Location & Block Plan with indicative visuals

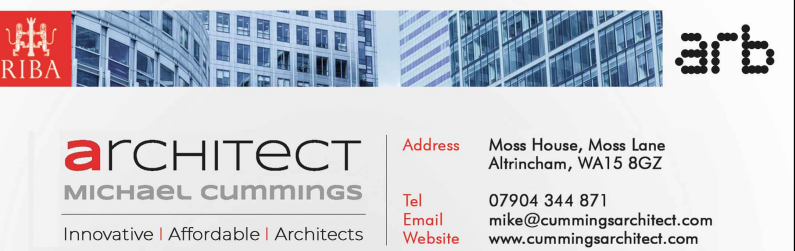

Drawing No: 600	Date: 07/11/2022
Project No: 1283	Scale: 1:1250/500@A1
Drawn: NP	Checked: MC