




DD

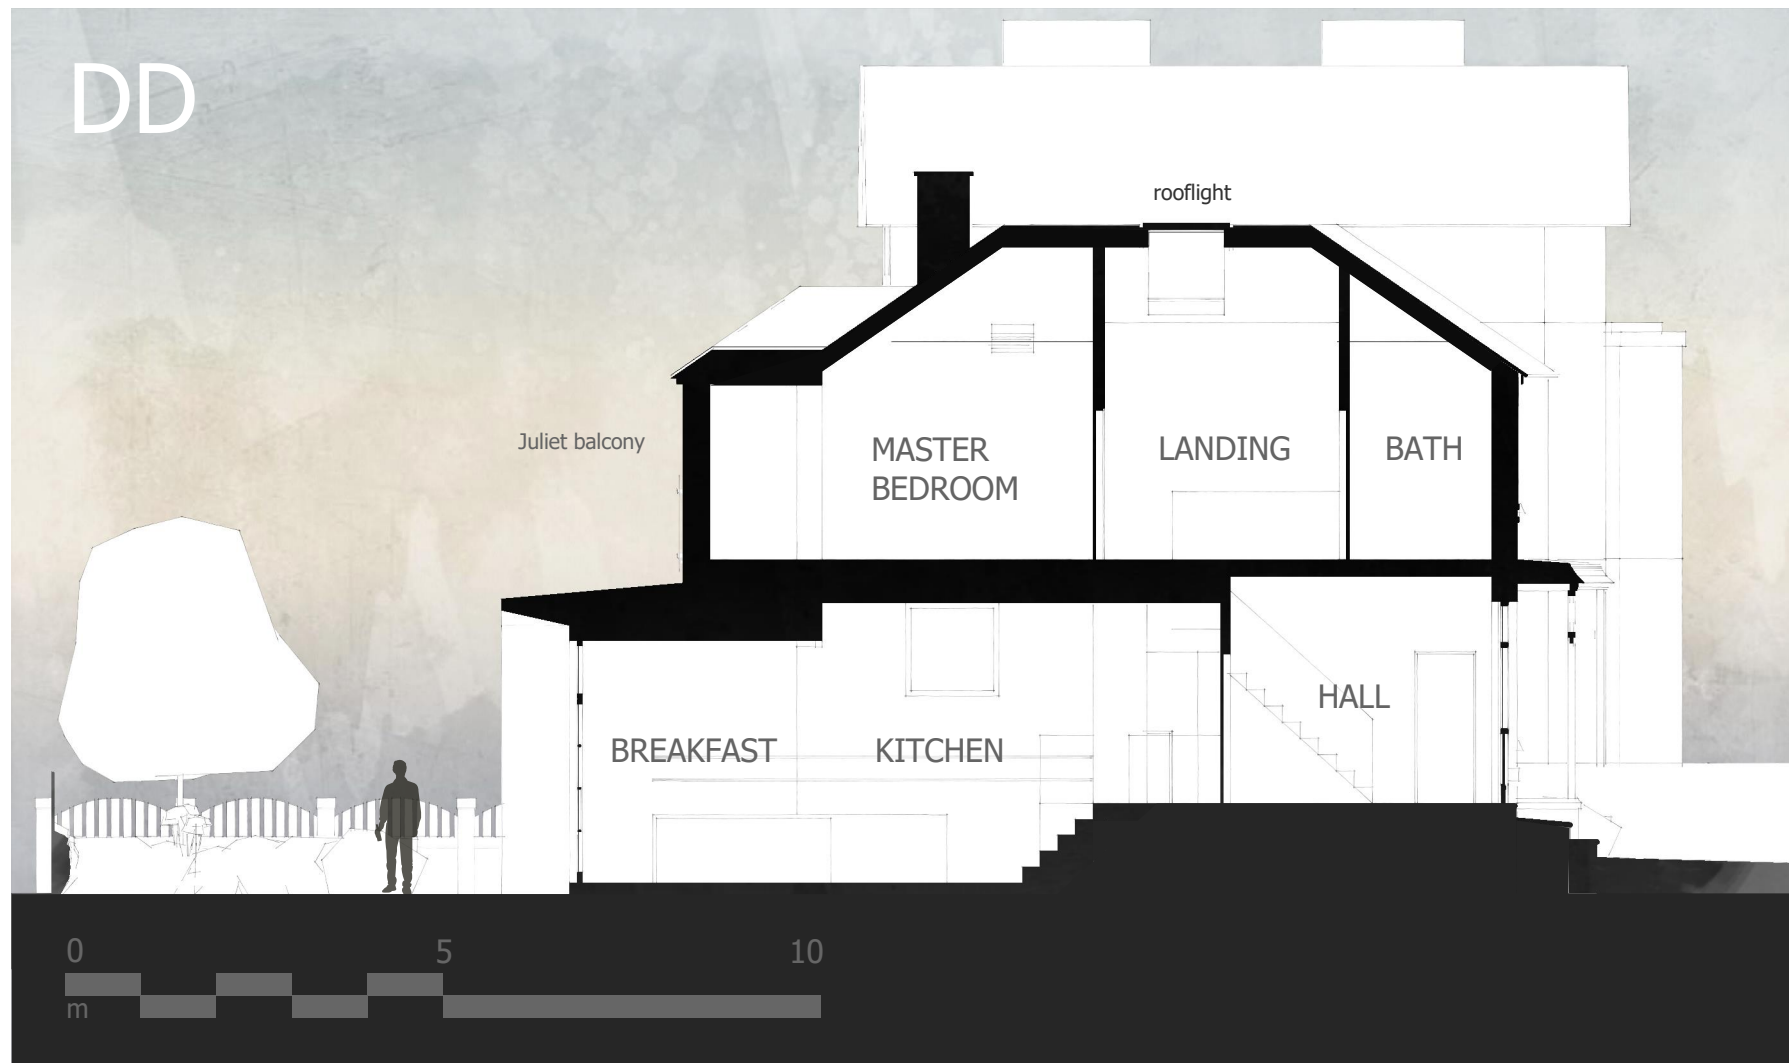

BB

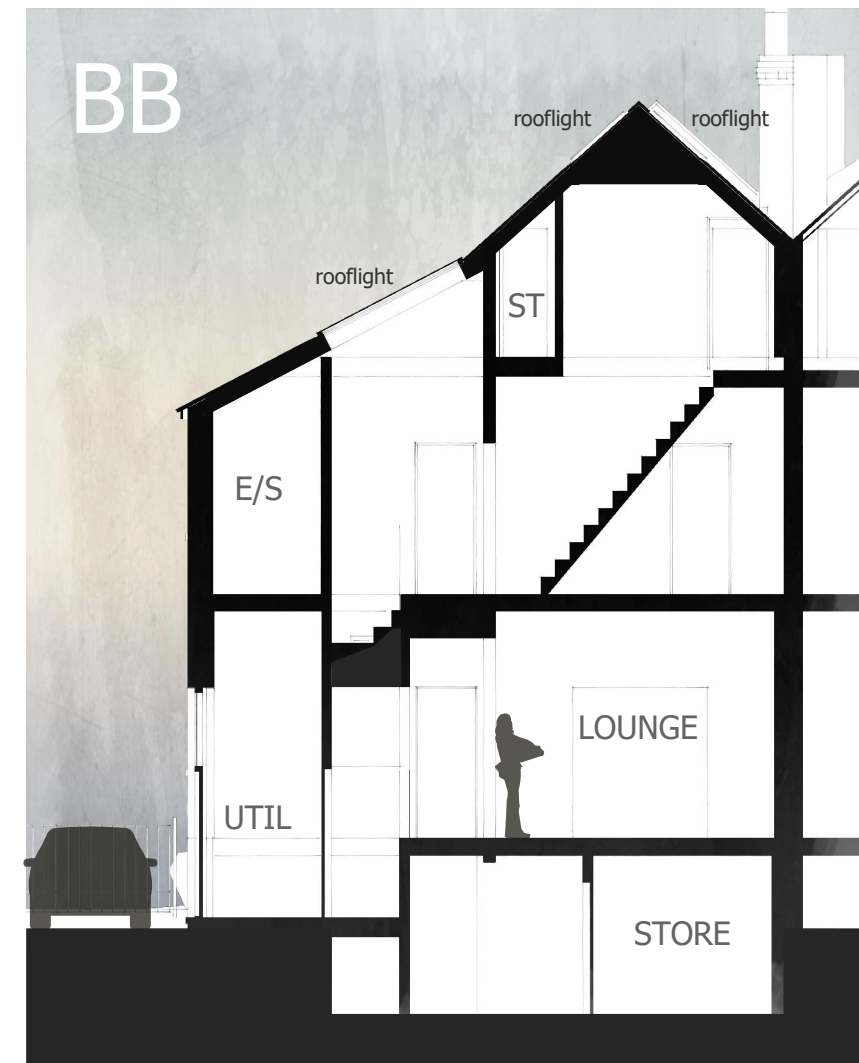

AA

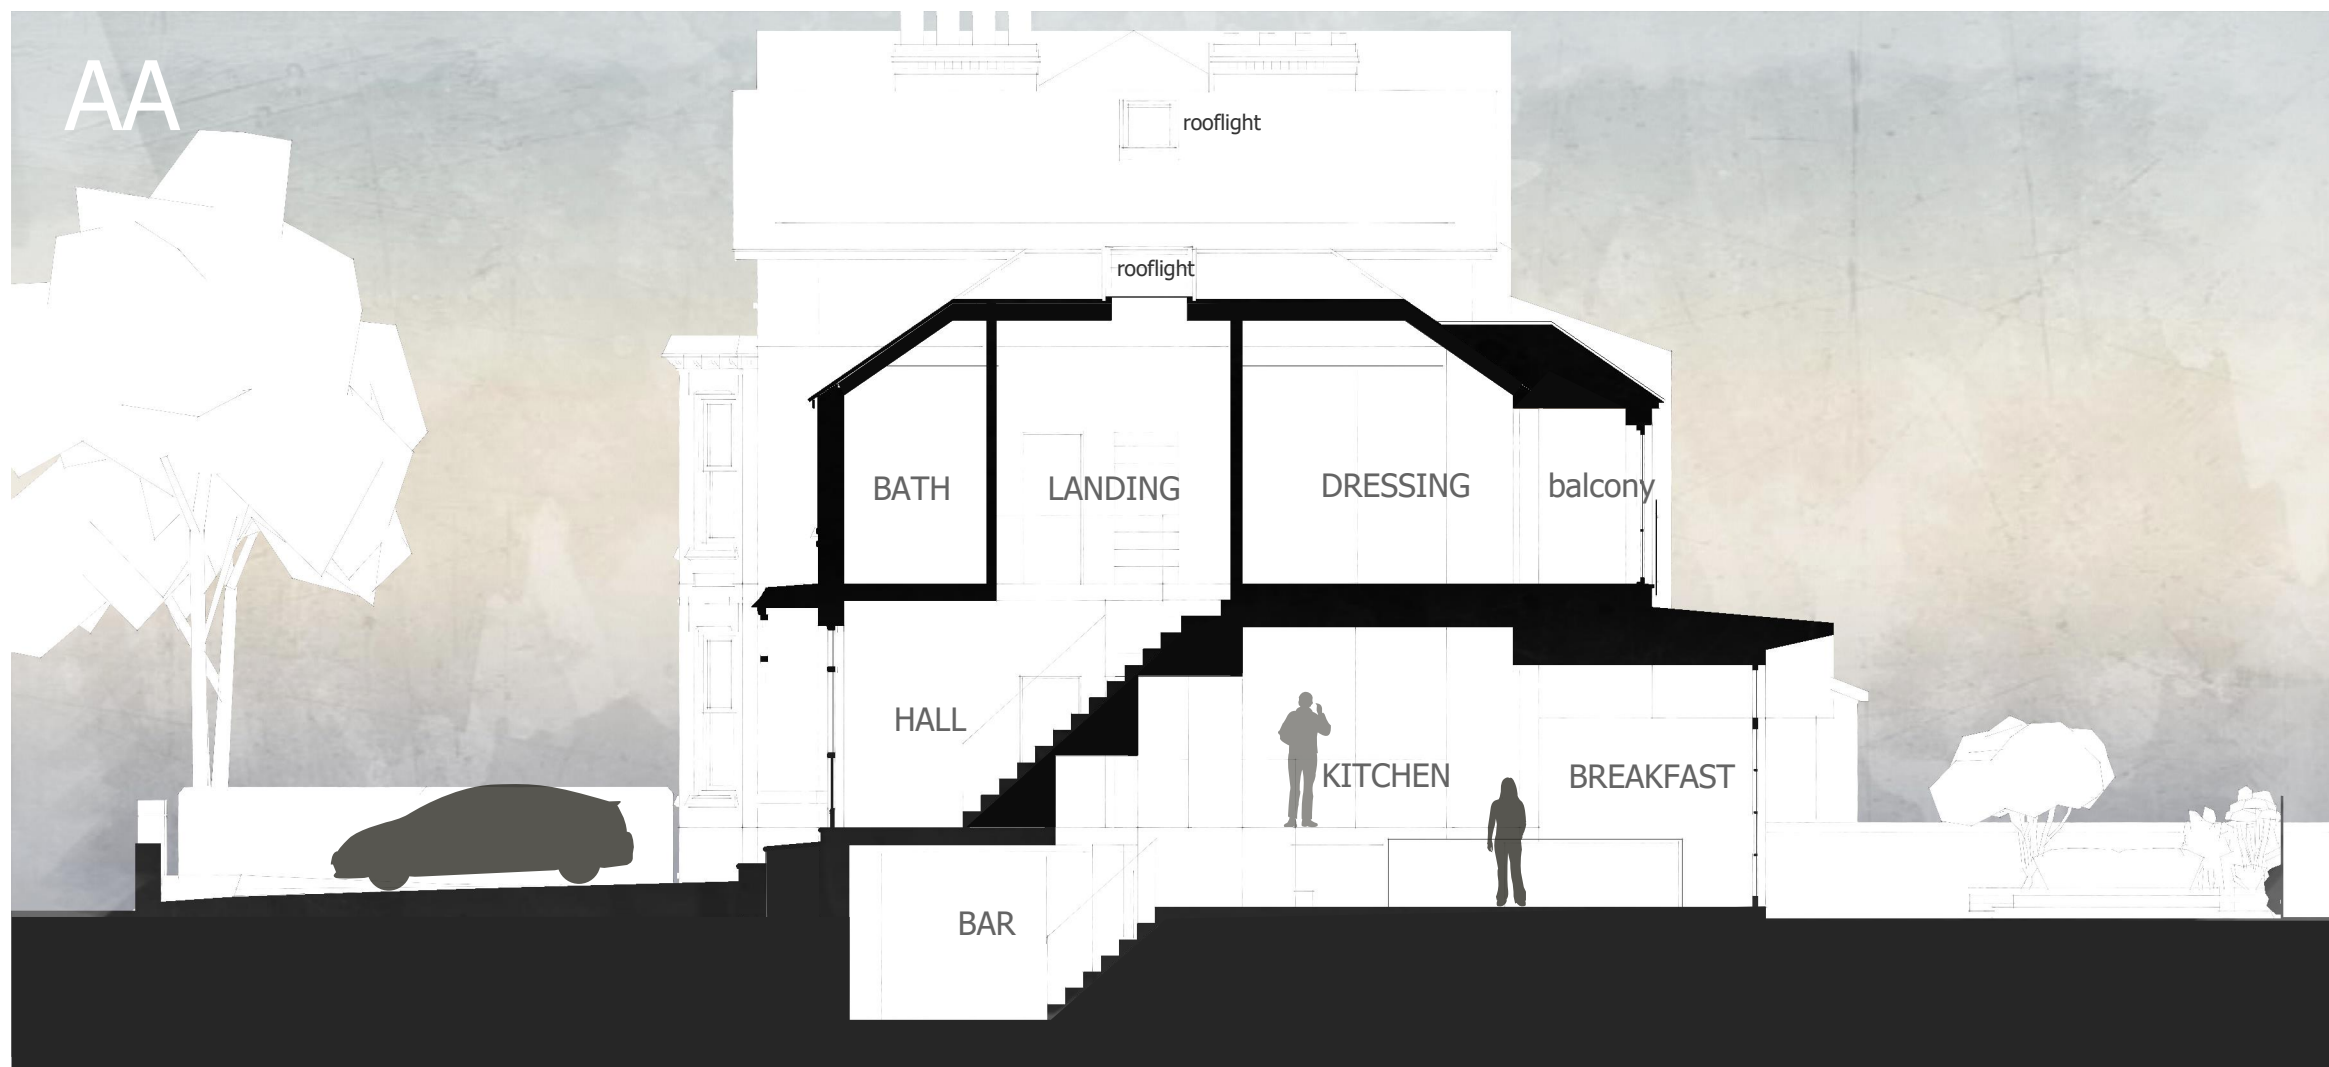

FoxleyArchitect

Paul Foxley

BA(Hons) Dipl Arch RIBA

Brompton House
Laneshaw Bridge
Colne BB8 7HR

T 01282 867137

E paul@foxleyarchitect.co.uk

www.foxleyarchitect.co.uk

Revisions

A: agreed design option
08.04.22
B: planning proposals
25.05.22
C: planning issue 27.06.22
D: side extension omitted
/Juliet balcony in lieu balcony
30.11.22

Client
Kyle Lovett-Blackwell

Project
Refurbishment + Extension
5 Vincent Avenue, Chorlton-cum-Hardy

Drawing
proposed
sections

Scale@A3
1:100

Date
February 2022

Job No.
A205

Drawing No.

Rev

02

D