


KEY:


- Original soffit retained and refurbished with discreet services where required
- 
- New lining / ceiling to soffit

New exposed soffitNon original ceiling retained

KEY PLAN:

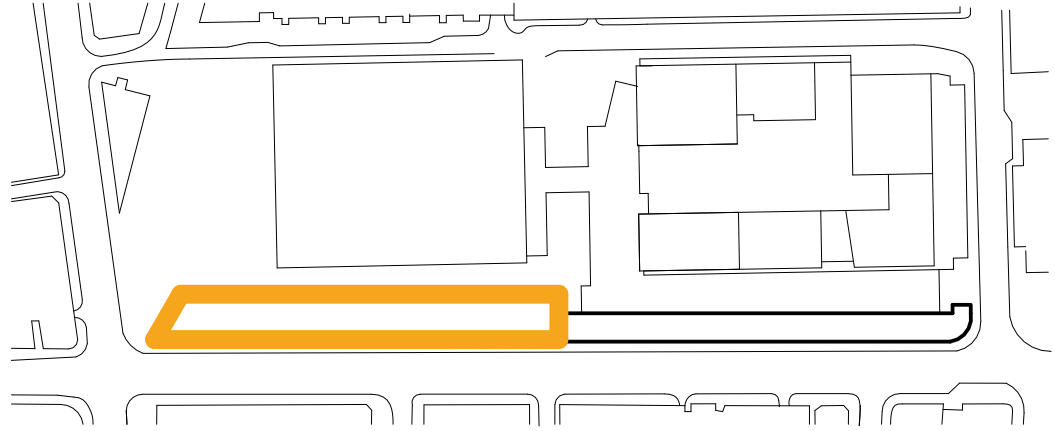

Level 03 Ceiling Strategy

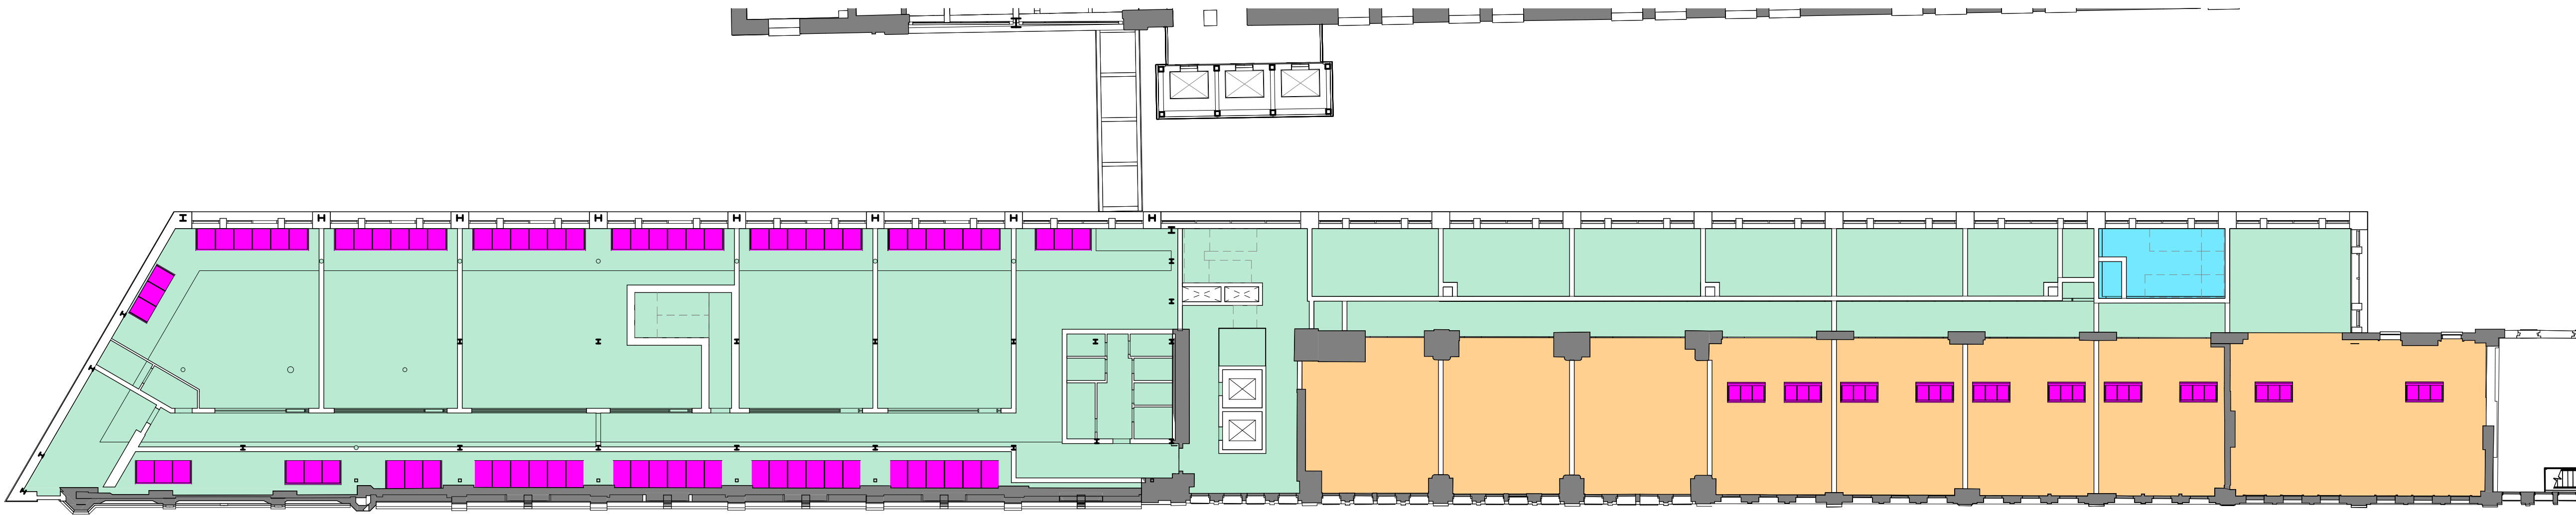

Level 02 Ceiling Strategy