


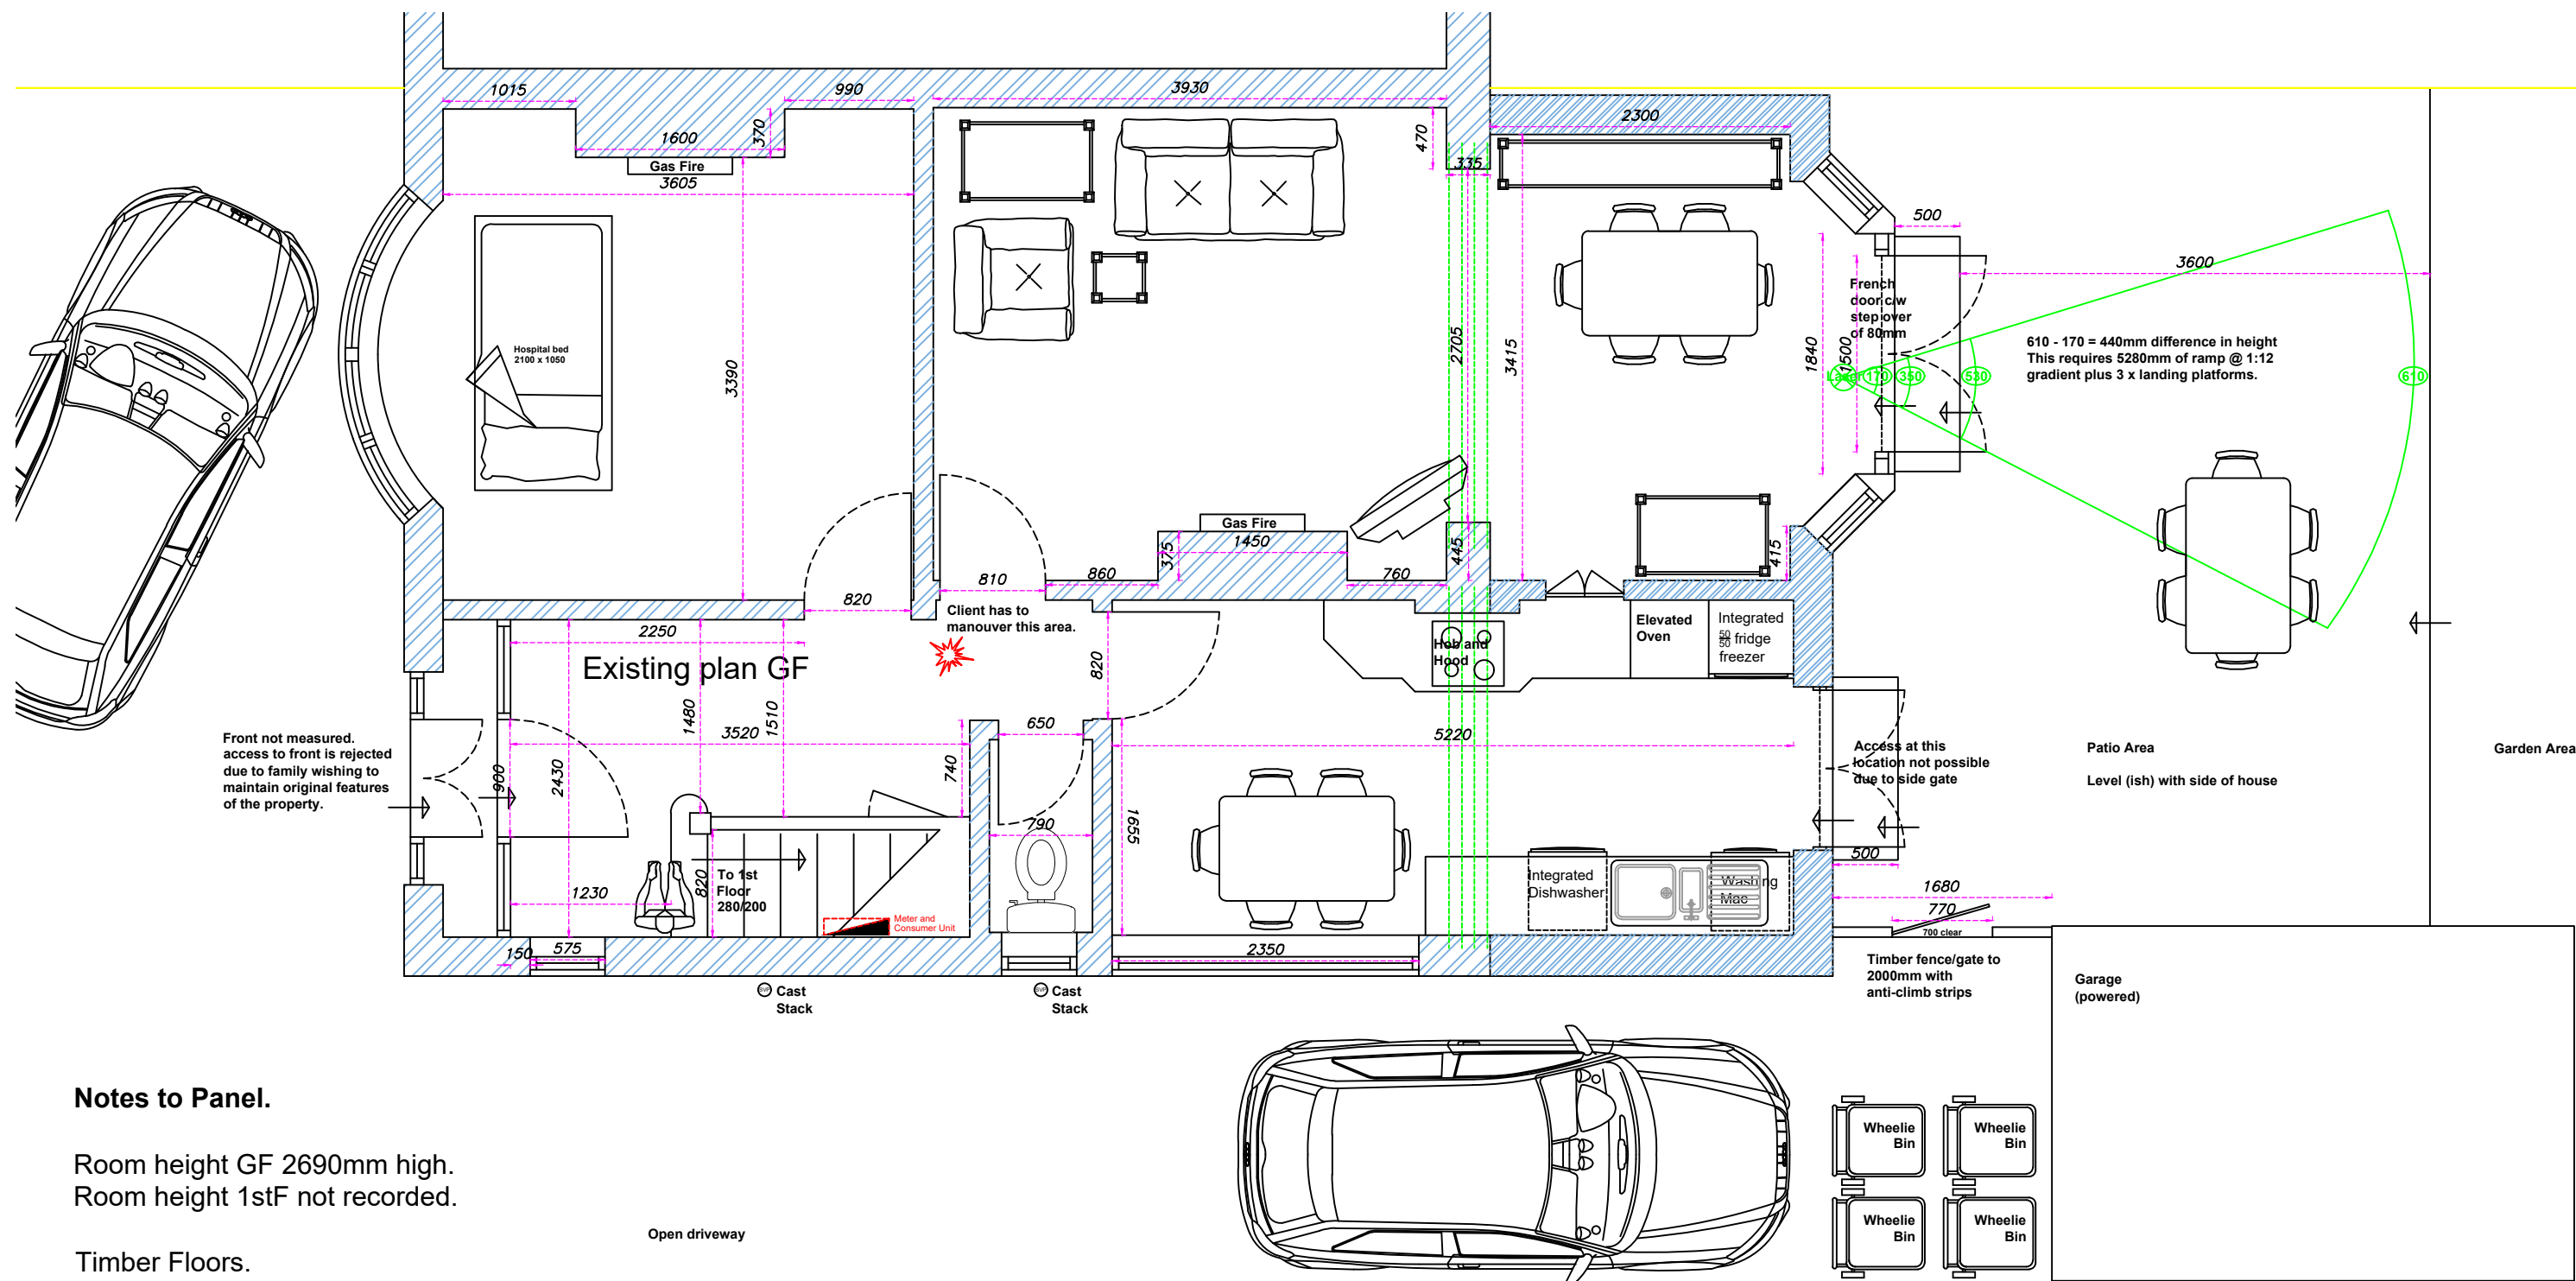

Notes to Panel.

Room height GF 2690mm high.
Room height 1stF not recorded.

Timber Floors.



Manchester
Equipment &
Adaptations
Partnership

Neil Brickles - Technical Officer.
Manchester Local Care Organisation.
Directorate for Children and Families.
Unit 1, 29 Poland St. Ancoats.
Manchester.
M4 6AZ
neil.brickles@manchester.gov.uk
Tel No : 0161 277 1704 - 07903 244482

Date:

21/10/2021

Scale / Paper:

1 : 50 @ A3

Revisions / Options

No.	Date.	Sig.

Feasibility - Access, Full measure.

Shelagh Greaney
841 Kingsway
Manchester
M20 5PA

I agree to M.L.C.O.'s proposed plans

Signed

Date