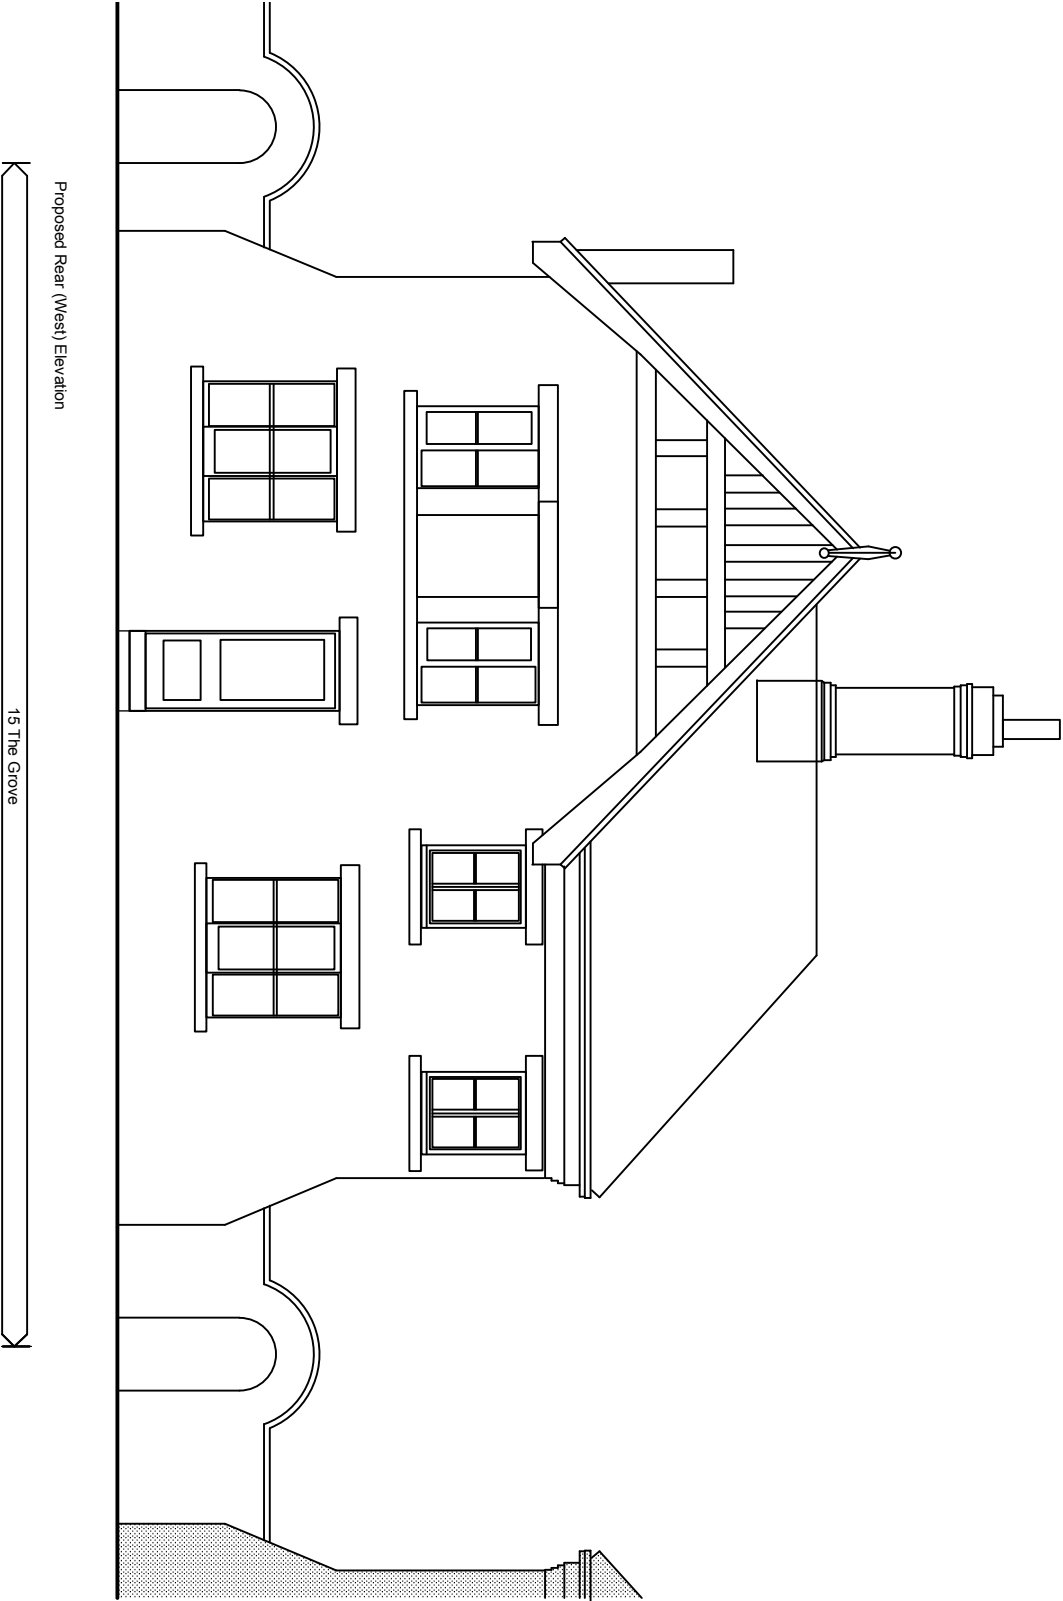
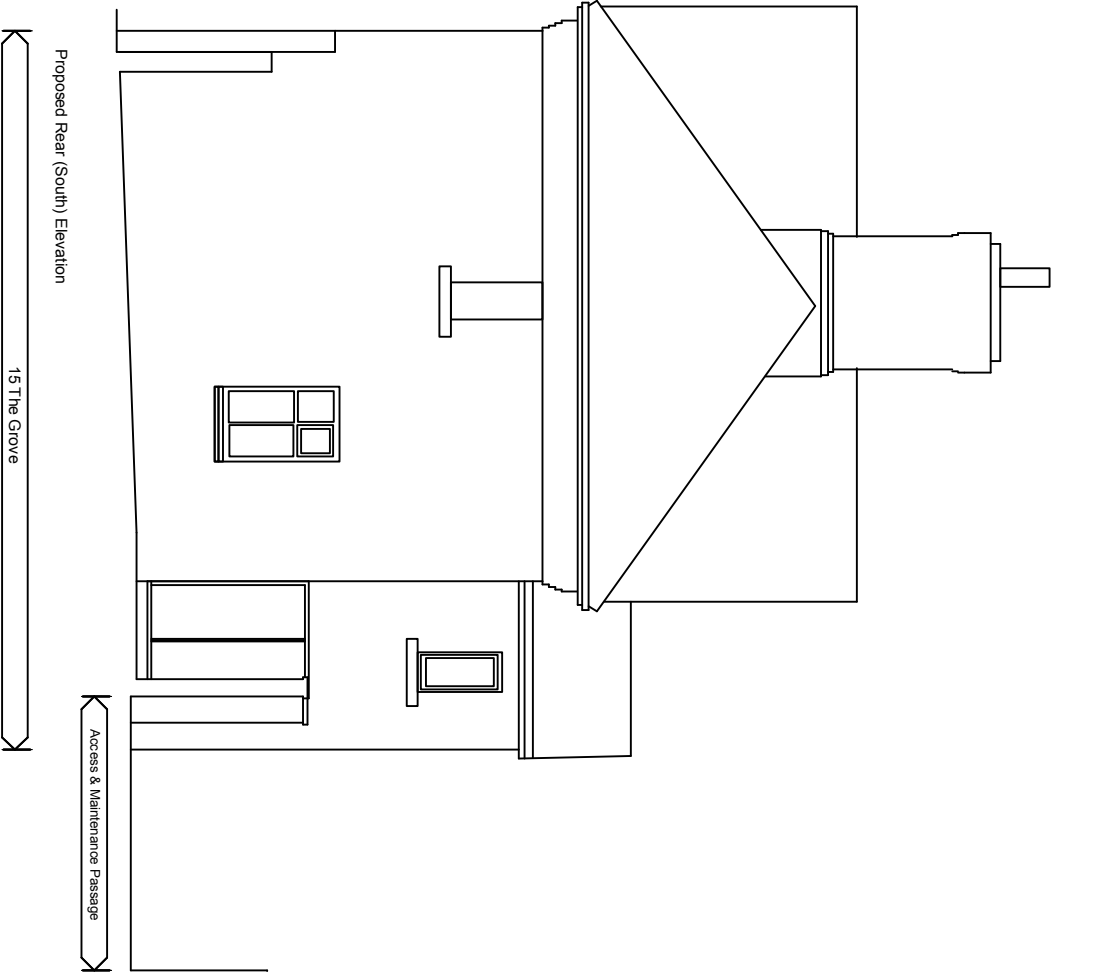


| rev | description | Date | By |
|-----|-------------|------|----|
|-----|-------------|------|----|

Date:  
September 2022

Drawing No:  
22139/P/03

Project:  
15 The Grove  
Manchester  
Drawing:  
Proposed Elevations

SCALE 1:100

leighton  
architects  
21 chandos Road  
Manchester M21 0ss  
Tel/ 07747111159  
www.leightonarchitects.com