


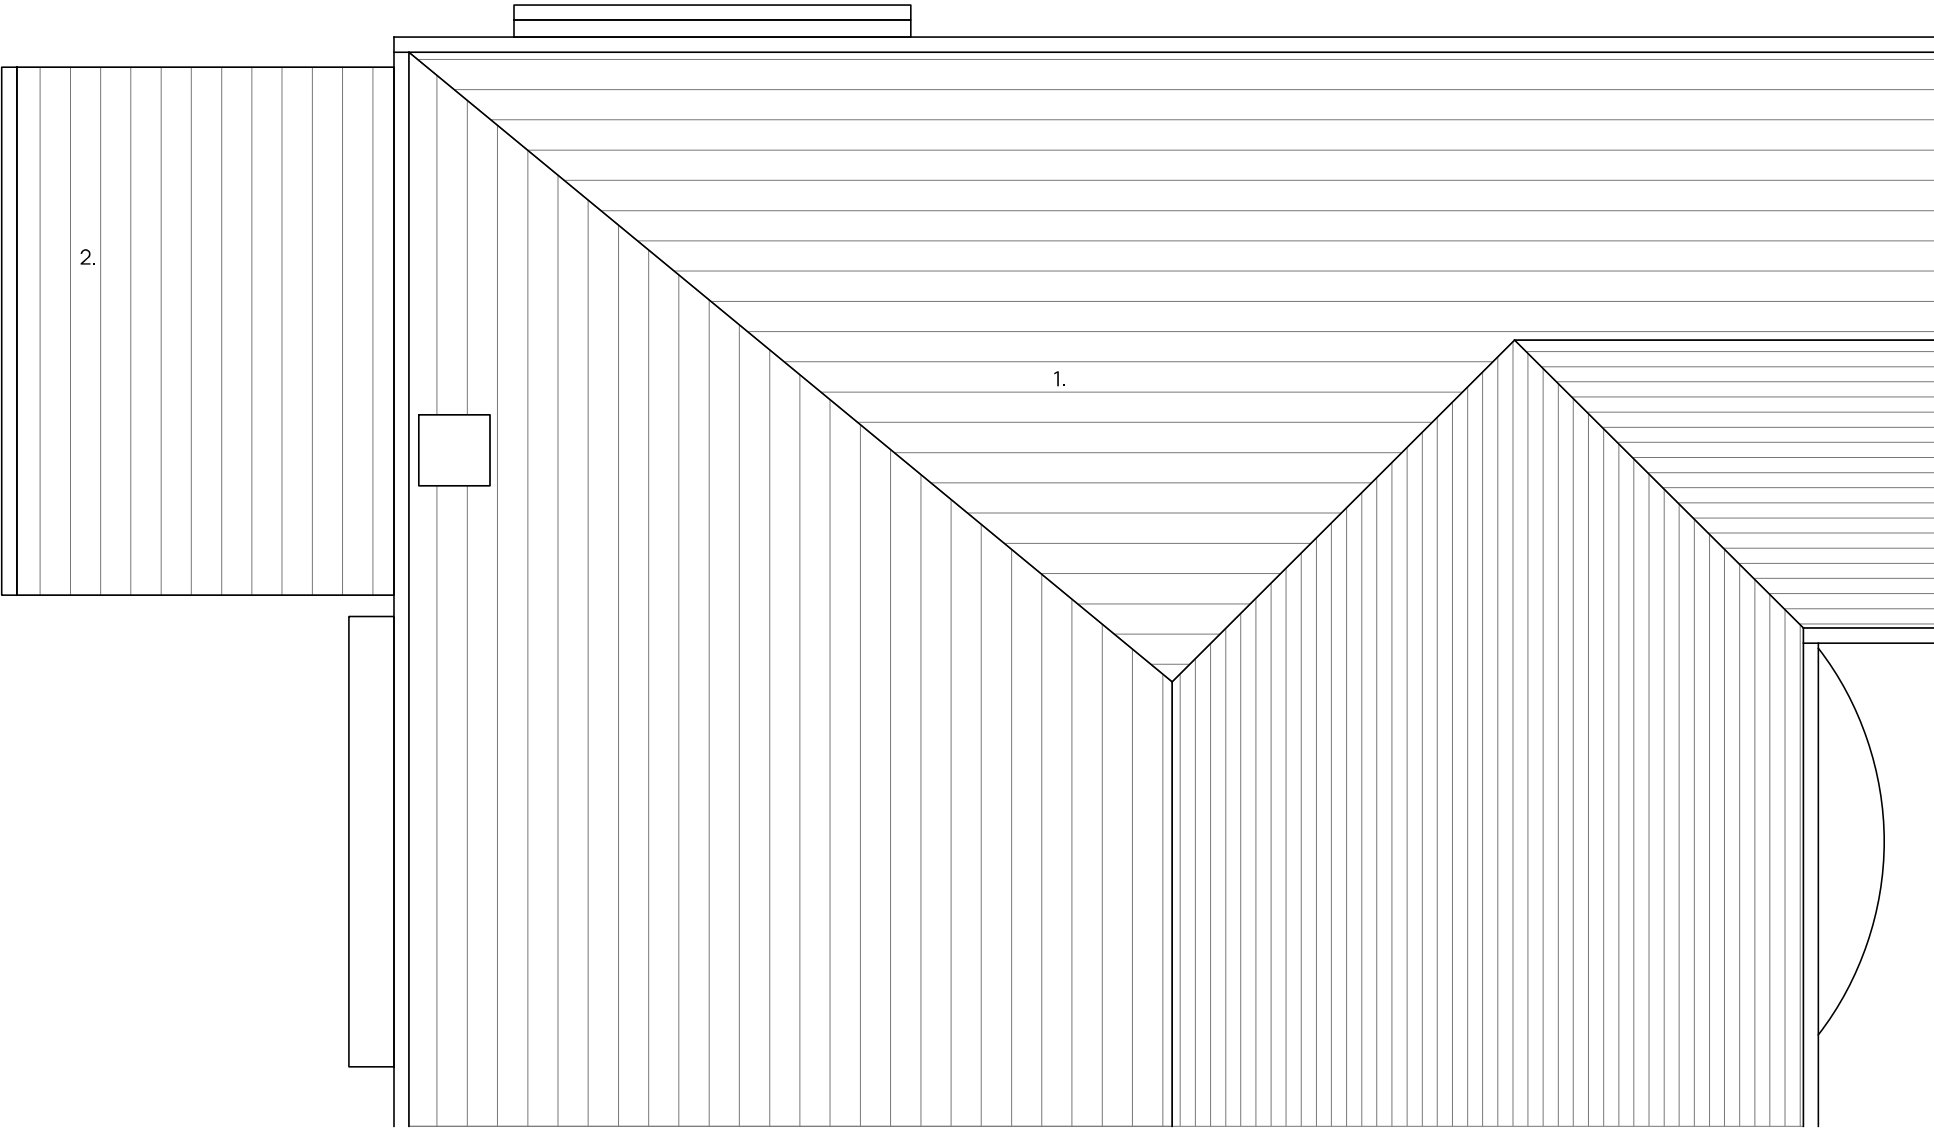

- 1. Existing main roof
- 2. Existing extension