




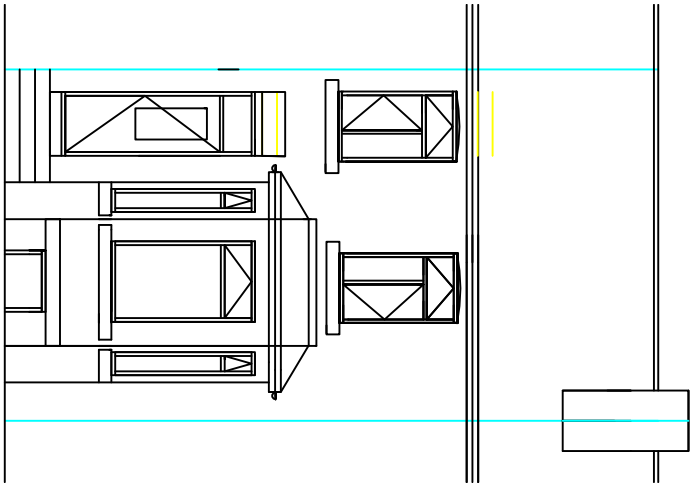


EXISTING FRONT VIEW
1:100

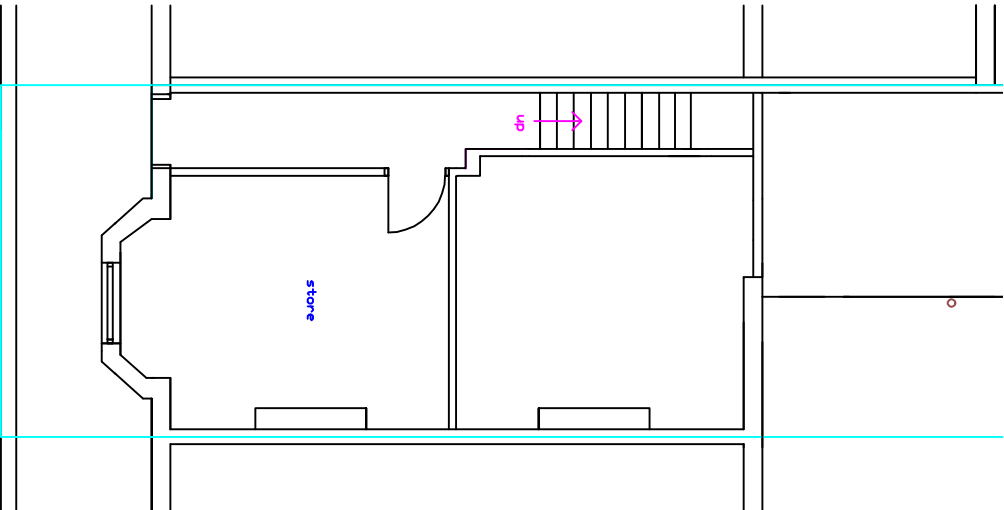

EXISTING BASEMENT
FLOOR
1:100

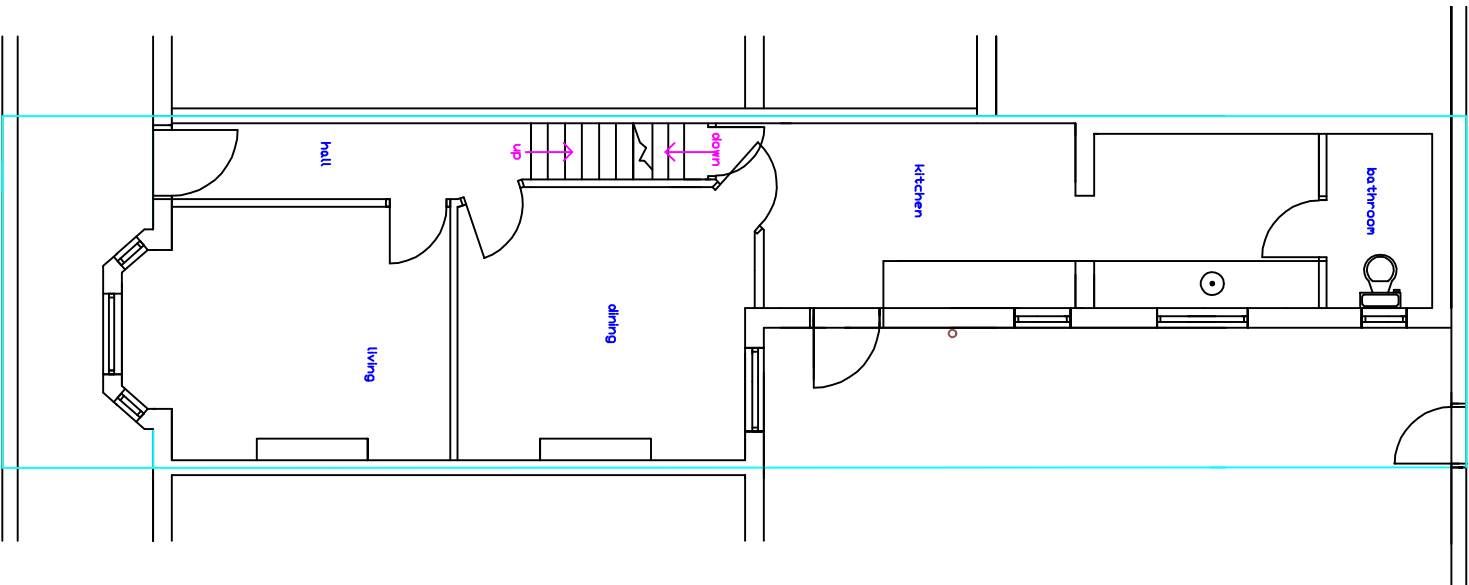

EXISTING GROUND
FLOOR
1:100

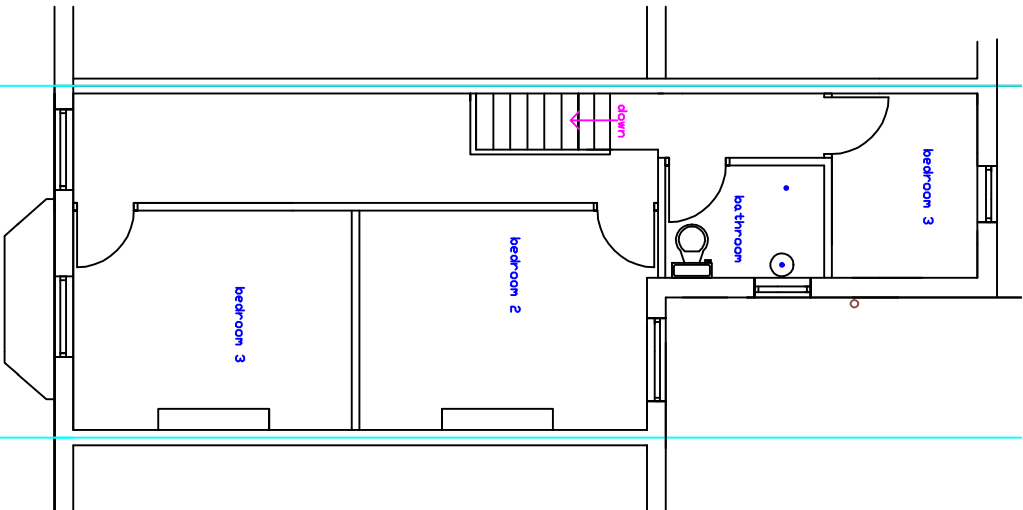

EXISTING FIRST
FLOOR
1:100

DO NOT SCALE OF THIS DRAWING
TAKE ALL DIMENSIONS ON SITE
(builders Note)
Do not start any works untill
all the approvals have been
obtained.
Any discrepancy to be reported
to Plans Drawn as soon as
possible.

Client:

MUHAMMAD USMAN ,
27, BLADE GROVE ,
LEVENSHULME,
M13 0QF
TEL07448469352

Drawing title:

PROPOSED BASEMENT
CONVERSION

Project:

MANCHESTER CITY COUNCIL
PLANNING AND BUILDING
REGULATION APPROVAL

PLANS DRAWN

tel.no

07952934281
07856609593

email

Bawin terbotton
@aol.com

www.plansdrawn.org

date:
NOVEMBER. 2022

drawn:
DRW

project no.

88 27

drw. no.

01 A3 paper