


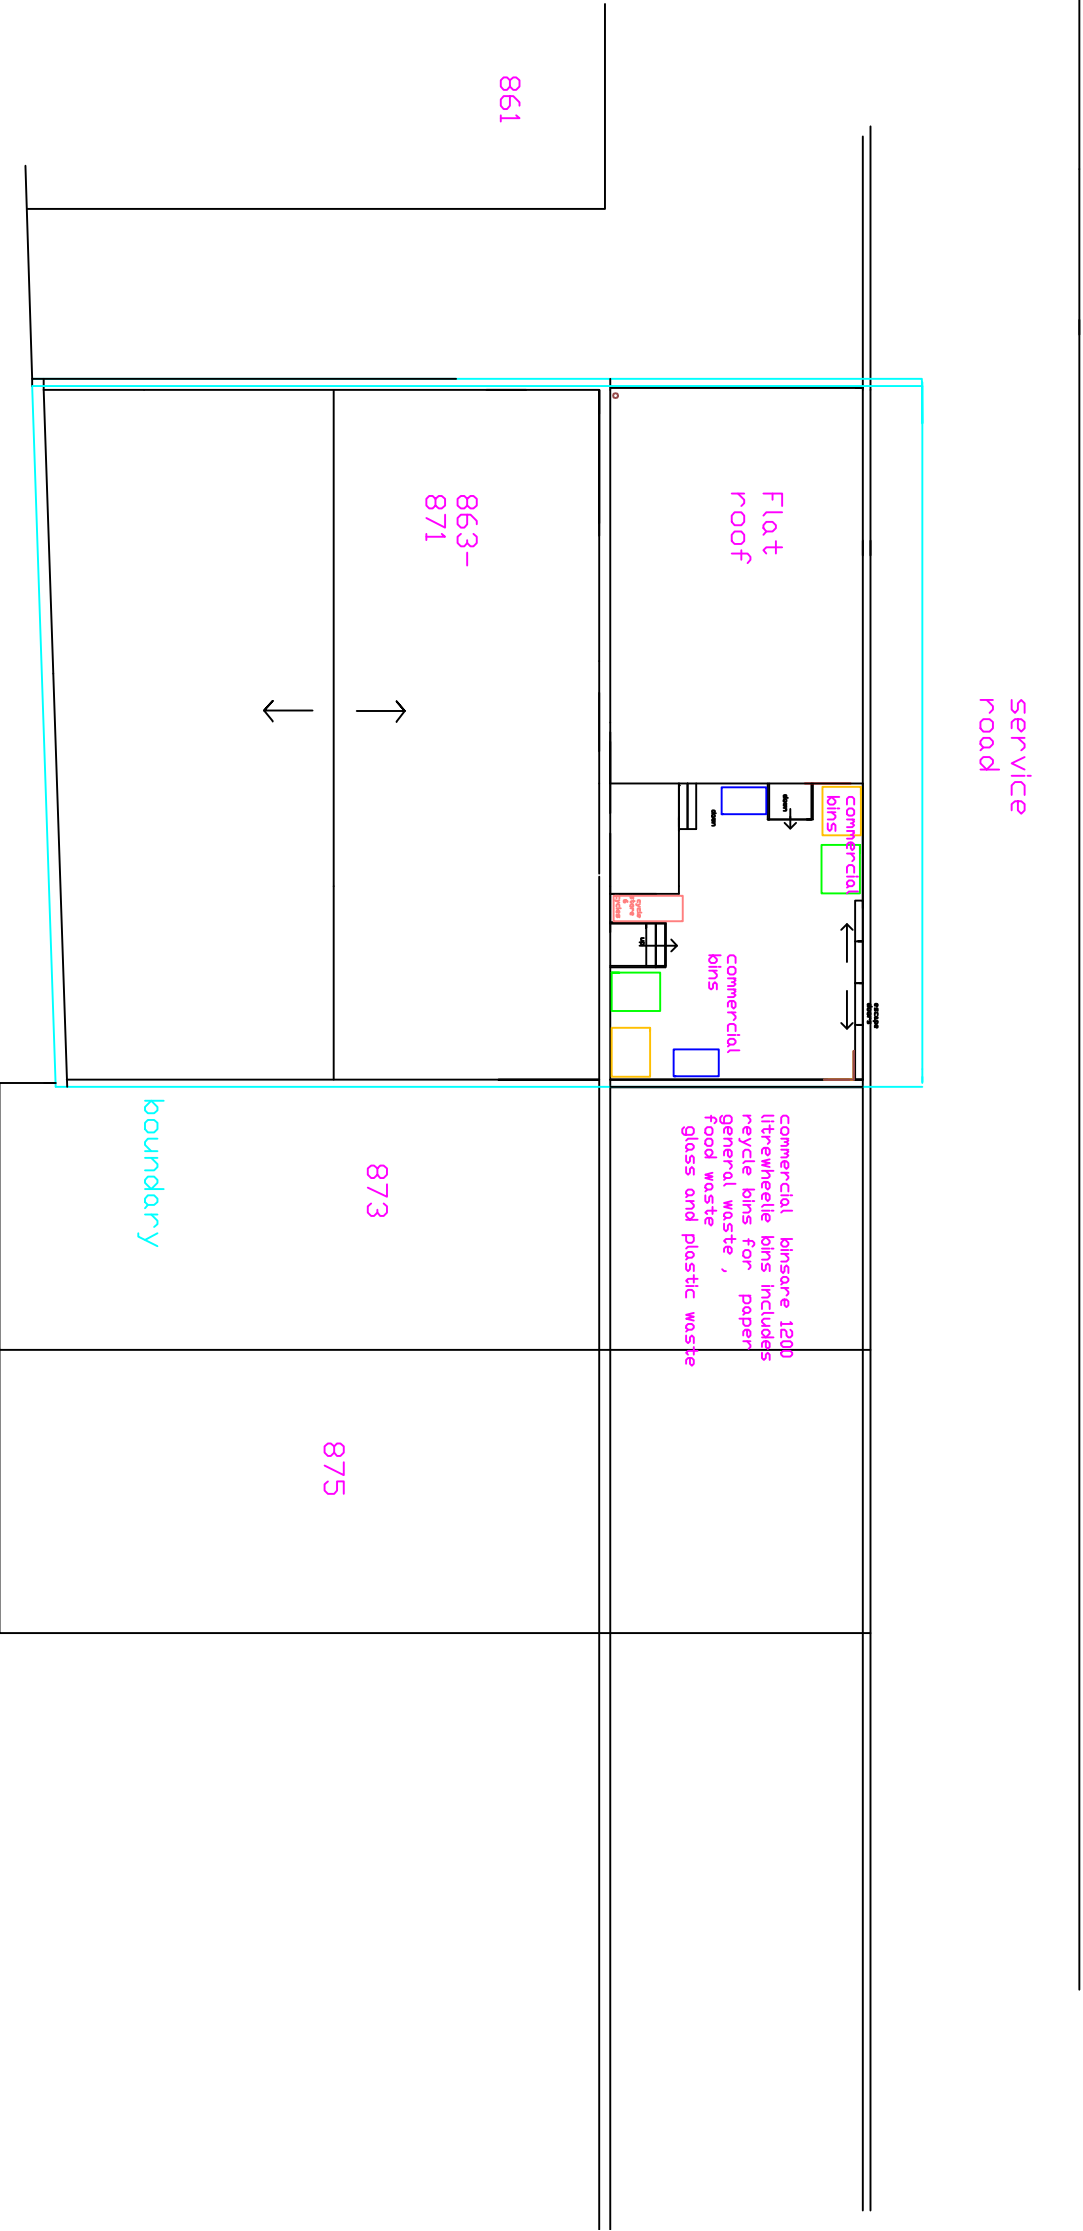

**PROPOSED SITE
BLOCK PLAN
1:200**

PLEASE DO NOT SCALE OF THIS
DRAWING TAKE ALL DIMENSIONS ON
SITE
(builders Note)
Do not start any works untill
all the approvals have been
obtained.
Any discrepancy to be reported
to Plans Drawn as soon as
possible.

Client:
**BAHAMAN SAMALL FARAJ ,
863-871,STOCKPORT ROAD,
LEVENSHULME,
M19
TEL07**

drawing title:
**CHANGE OF USE TO THE
GROUND FLOOR TO A
FOOD AND GROCERIES
CONVENIENCE STORE**

Project:
**MANCHESTER CITY COUNCIL
PLANNING AND BUILDING
CONTROL APPLICATION**

PLANS DRAWN
tel.no
07952934281
email
Ba.winterbottom
@aol.com
www.plansdrawn.org

date: OCTOBER, 2022	drawn: DRW
project no. BR 863	drw. no. 26A
A3 paper	