



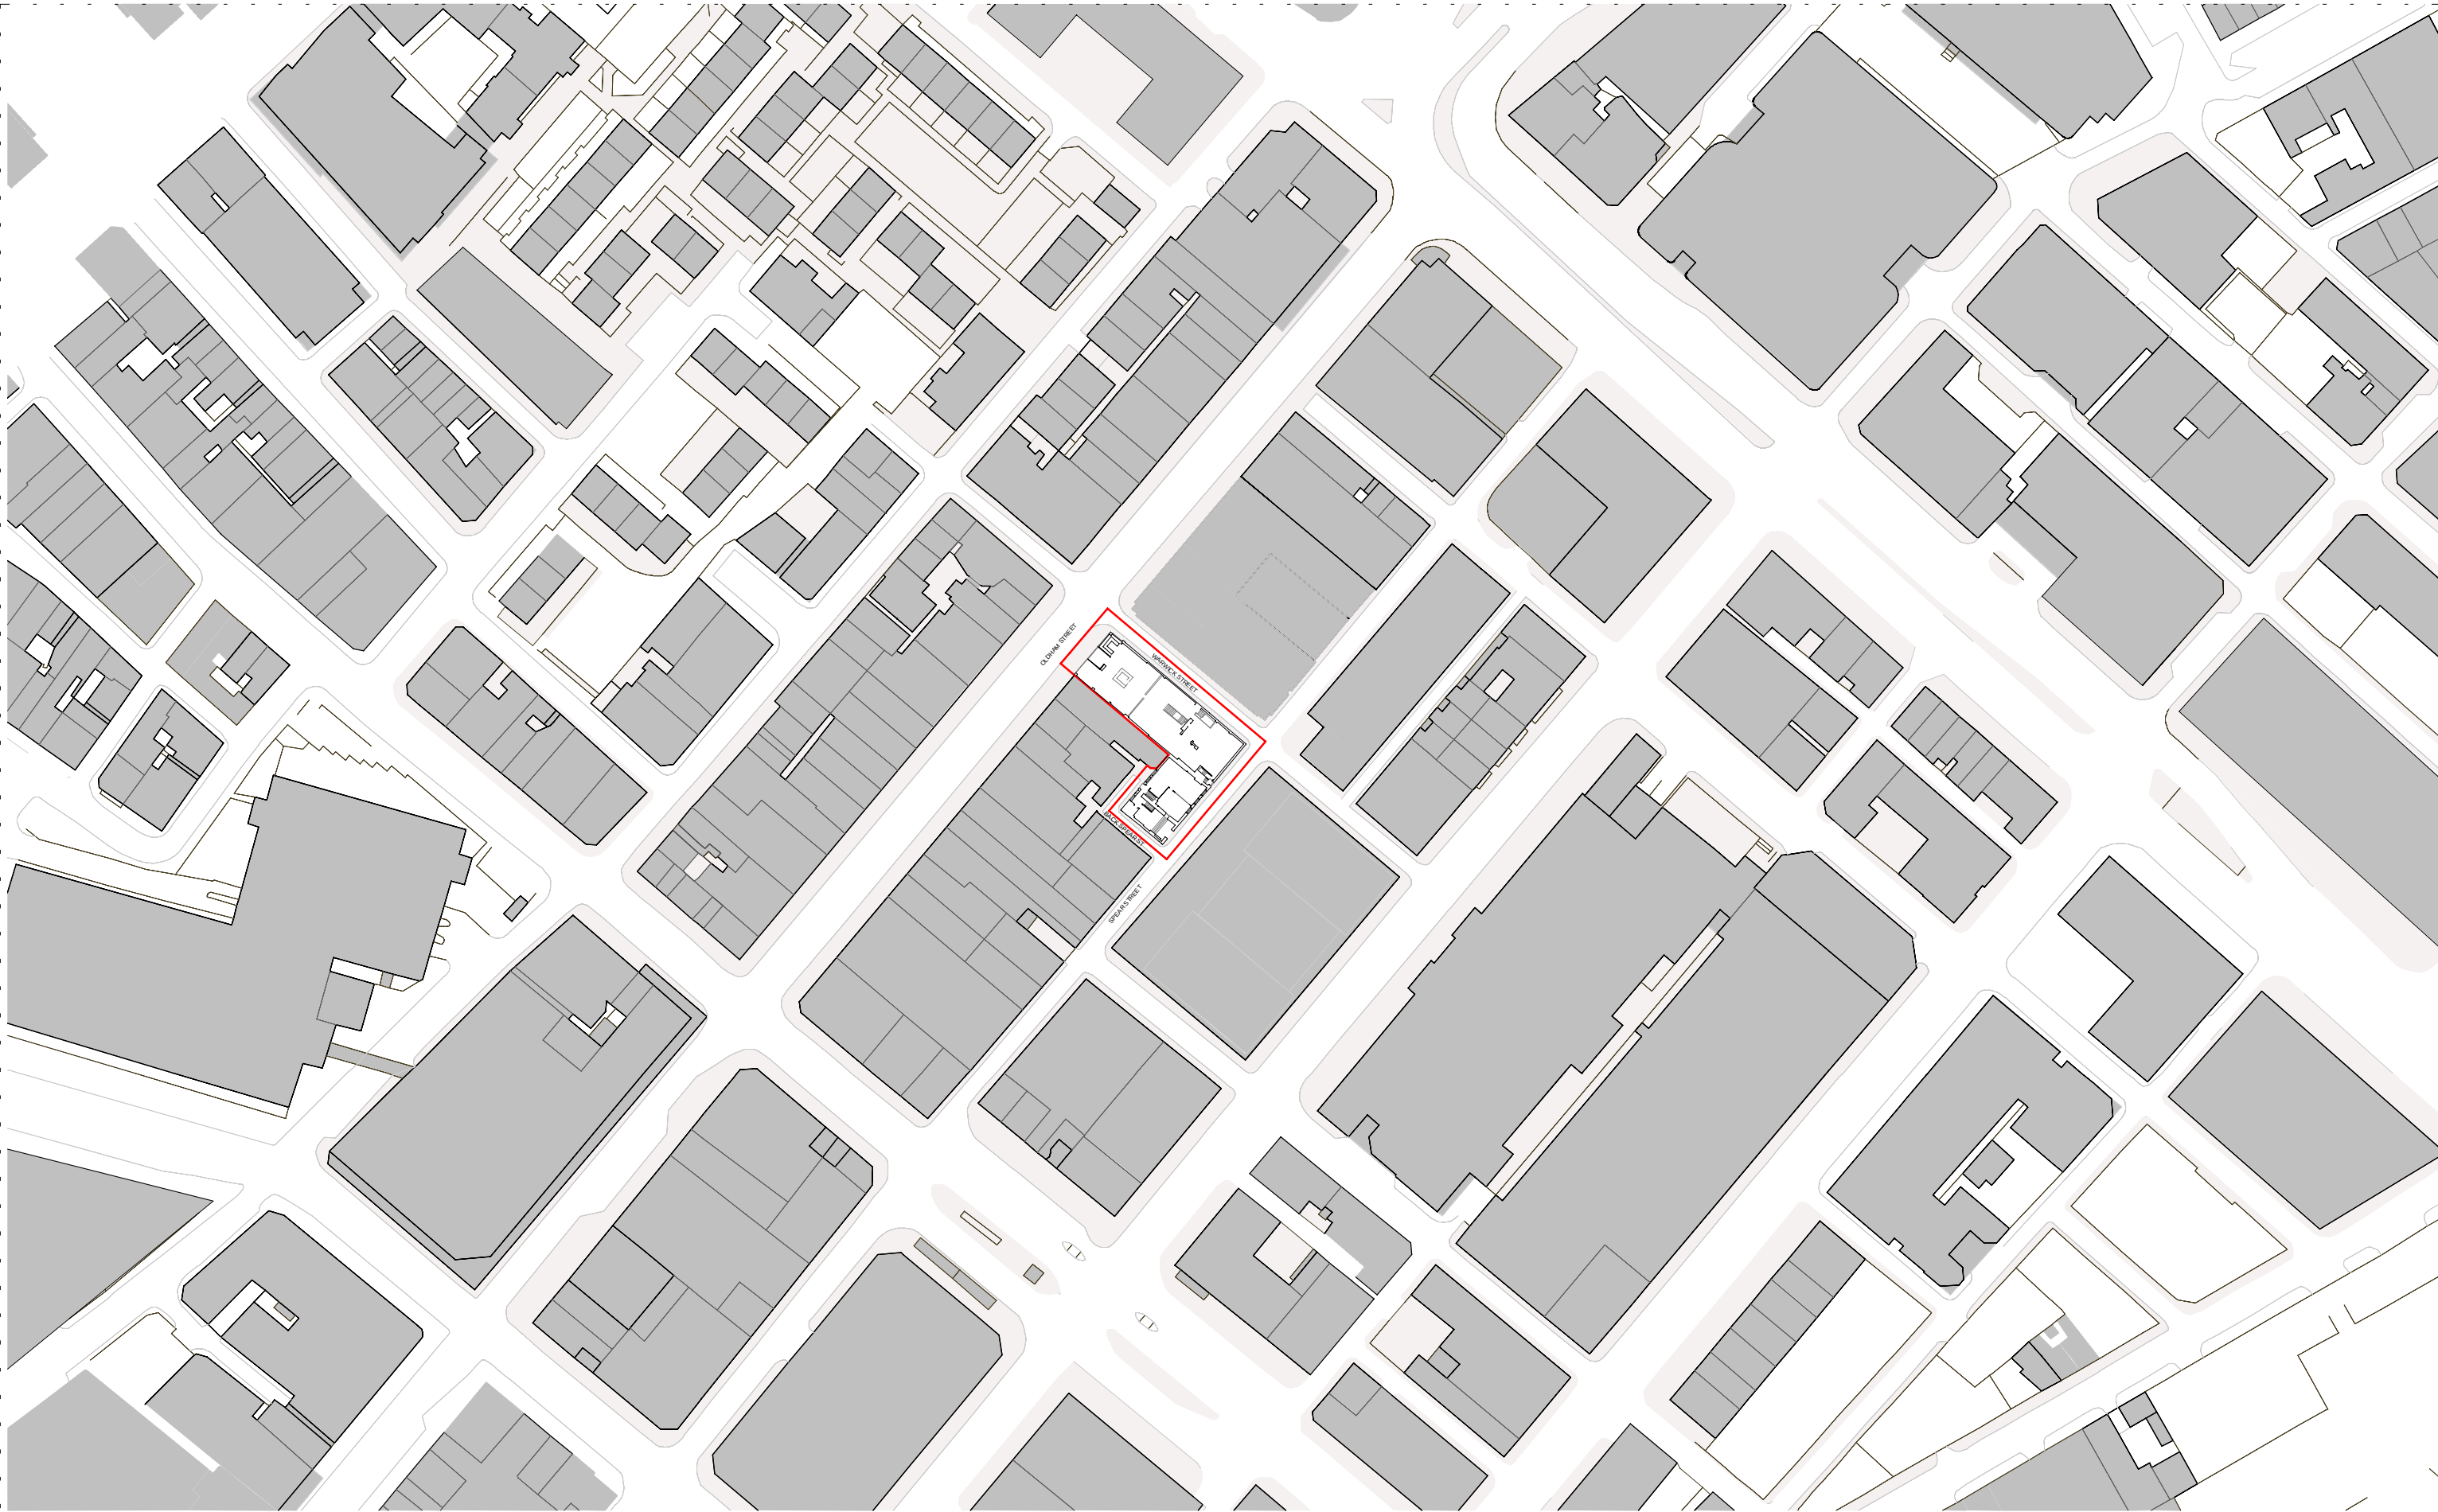

Red Line Planning Boundary

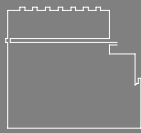

Oldham Street

10338-SHP-A-B5D8-G100-XP-XX-001

PLANNING ISSUE

August 2022

P01

Existing Site Location Plan

10338

1 : 1250 @A3

simpsonhaugh

Manchester
+44 (0)161 835 2345

London
+44 (0)20 7549 4000