


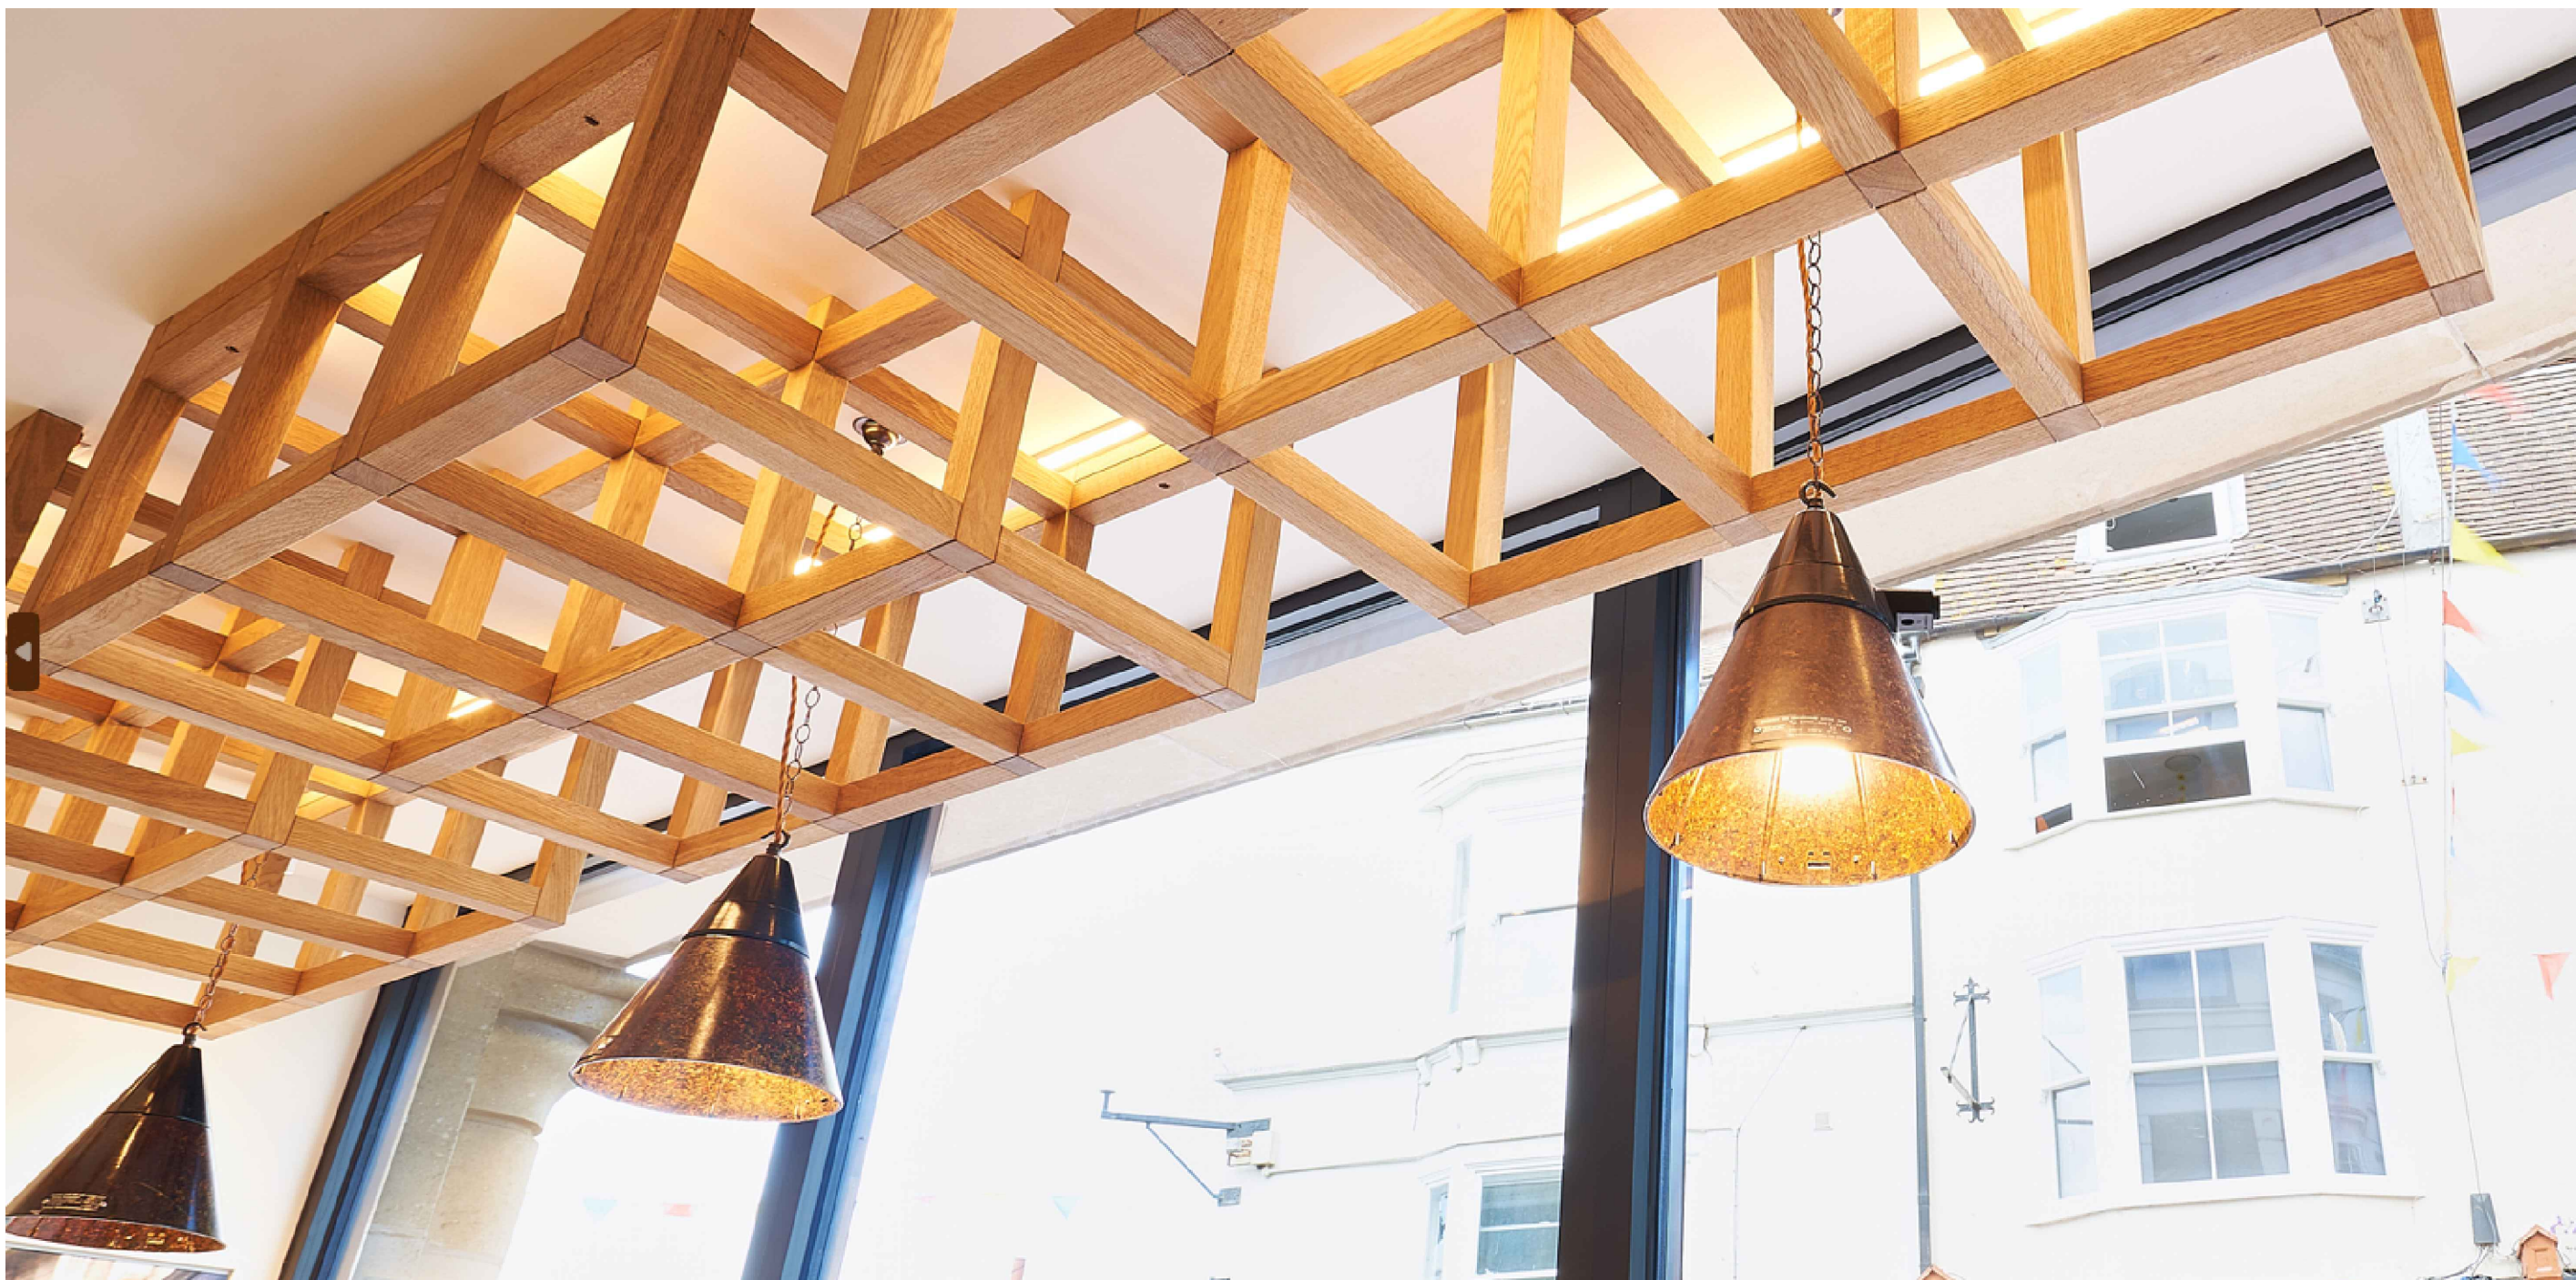

KNOOPS

Expertly crafted chocolate drinks

CJS

CONSTRUCTION. JOINERY. SHOPFITTING.

WEB: www.cjsnw.co.uk/ - EMAIL: info@cjsnw.co.uk

PUFFIN DESIGN

COMMERCIAL ARCHITECTURE

© PUFFIN.DESIGN • INFO@PUFFIN.DESIGN

Site Address

68 CROSS STREET
MANCHESTER
M2 4JQ

Drawing Name

PHOTOS TYPICAL
KNOOPS SHOPFIT

Quote Date

15/11/2022

Drawn By

SUE JONES

Scale(s)

NTS @ A0

Drawing Number

5555_PHOTO_L002

© Copyright Puffin Design Limited/CJS (NW) Ltd.