
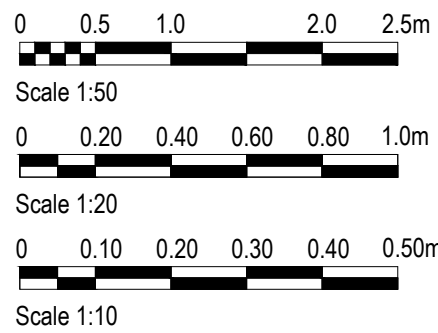
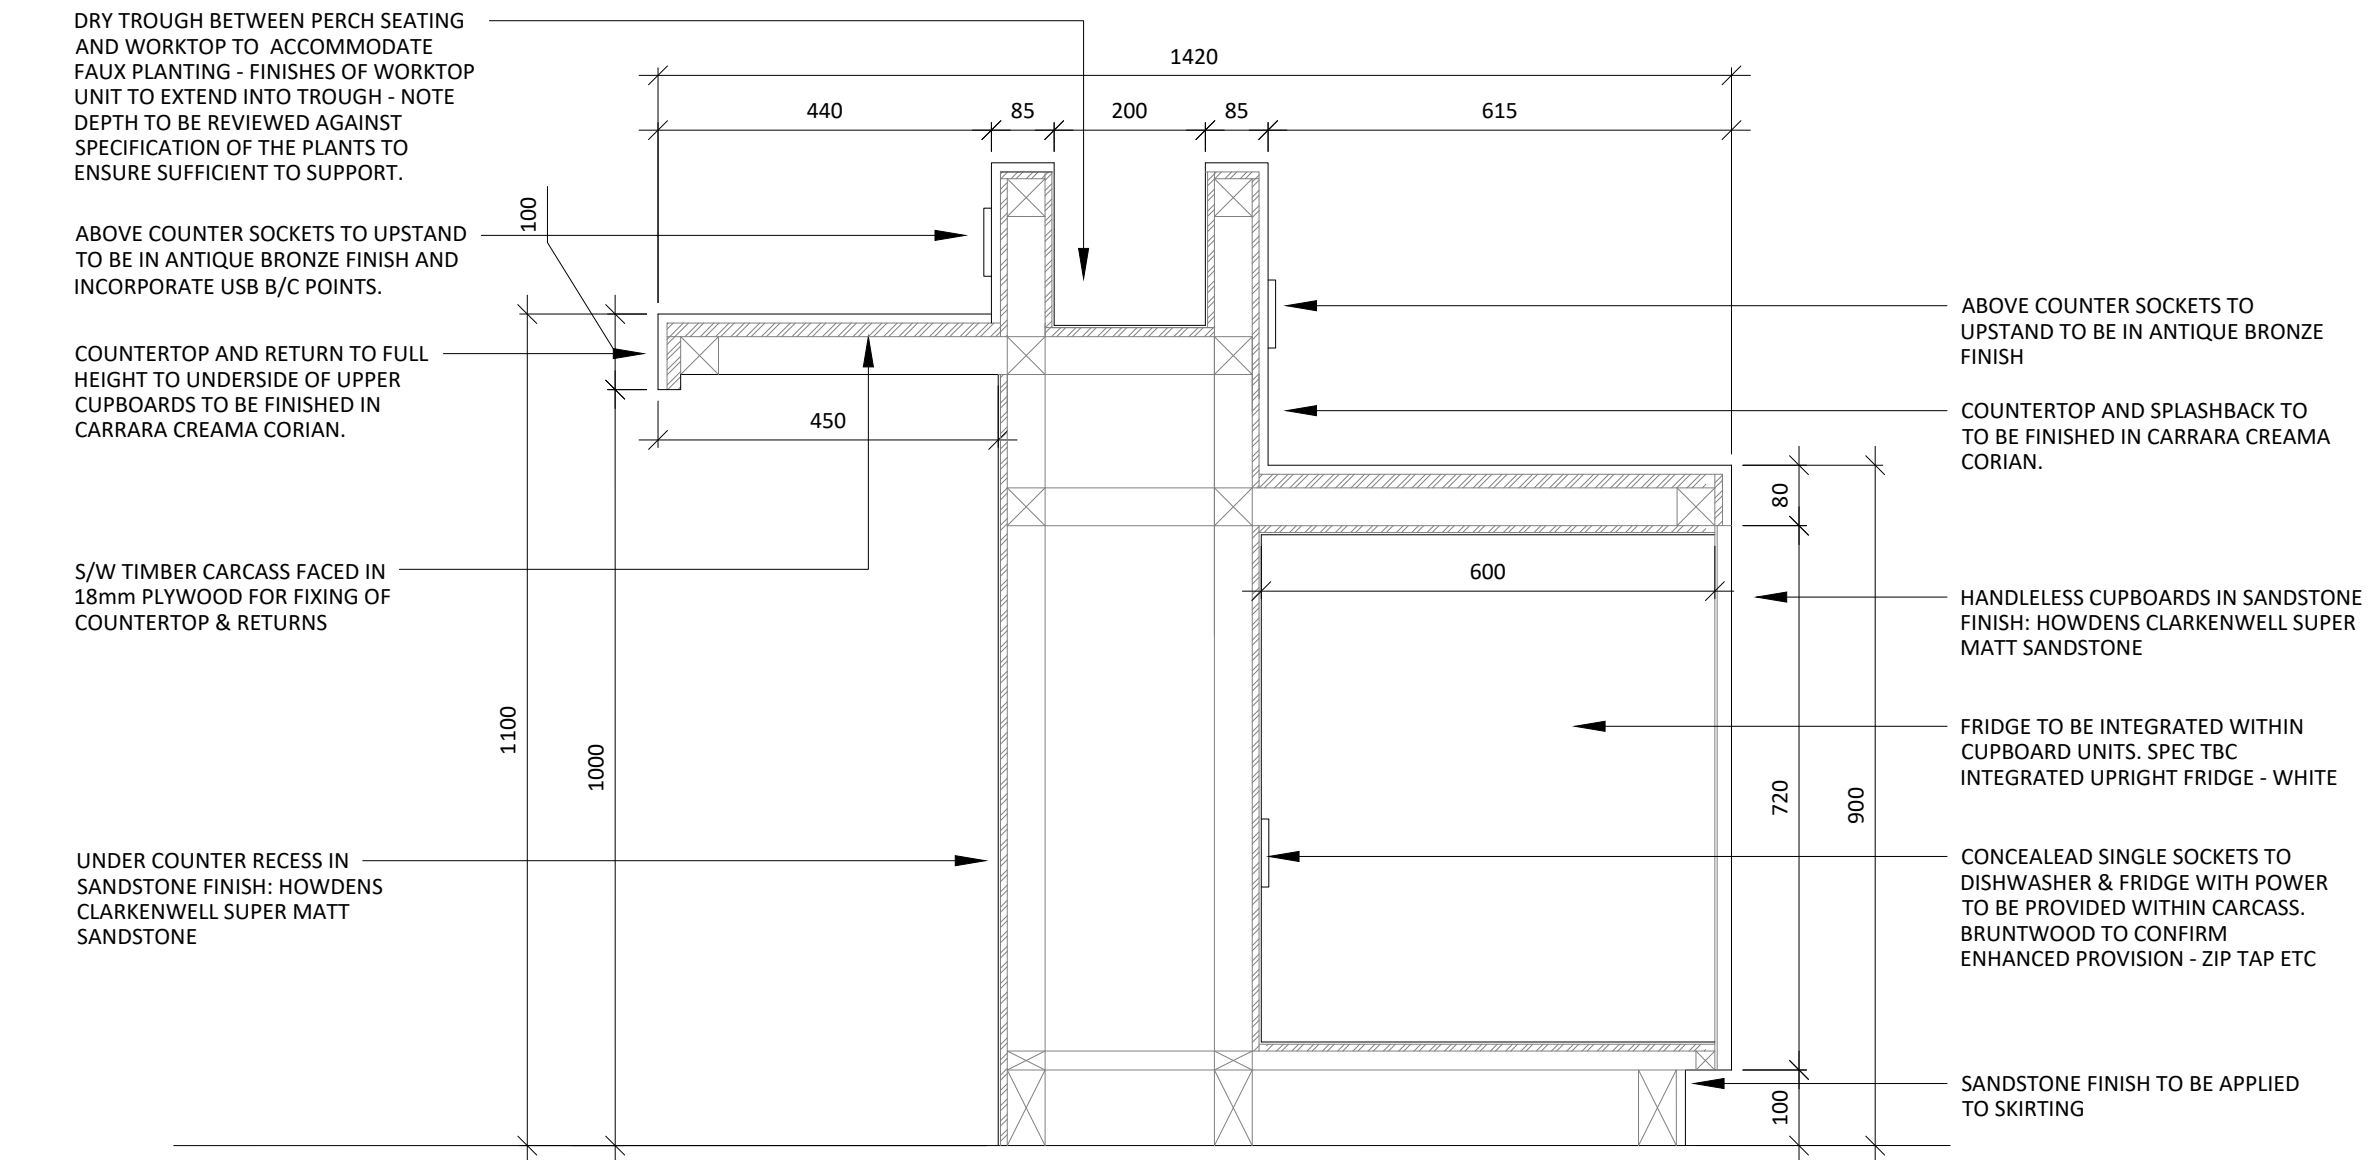


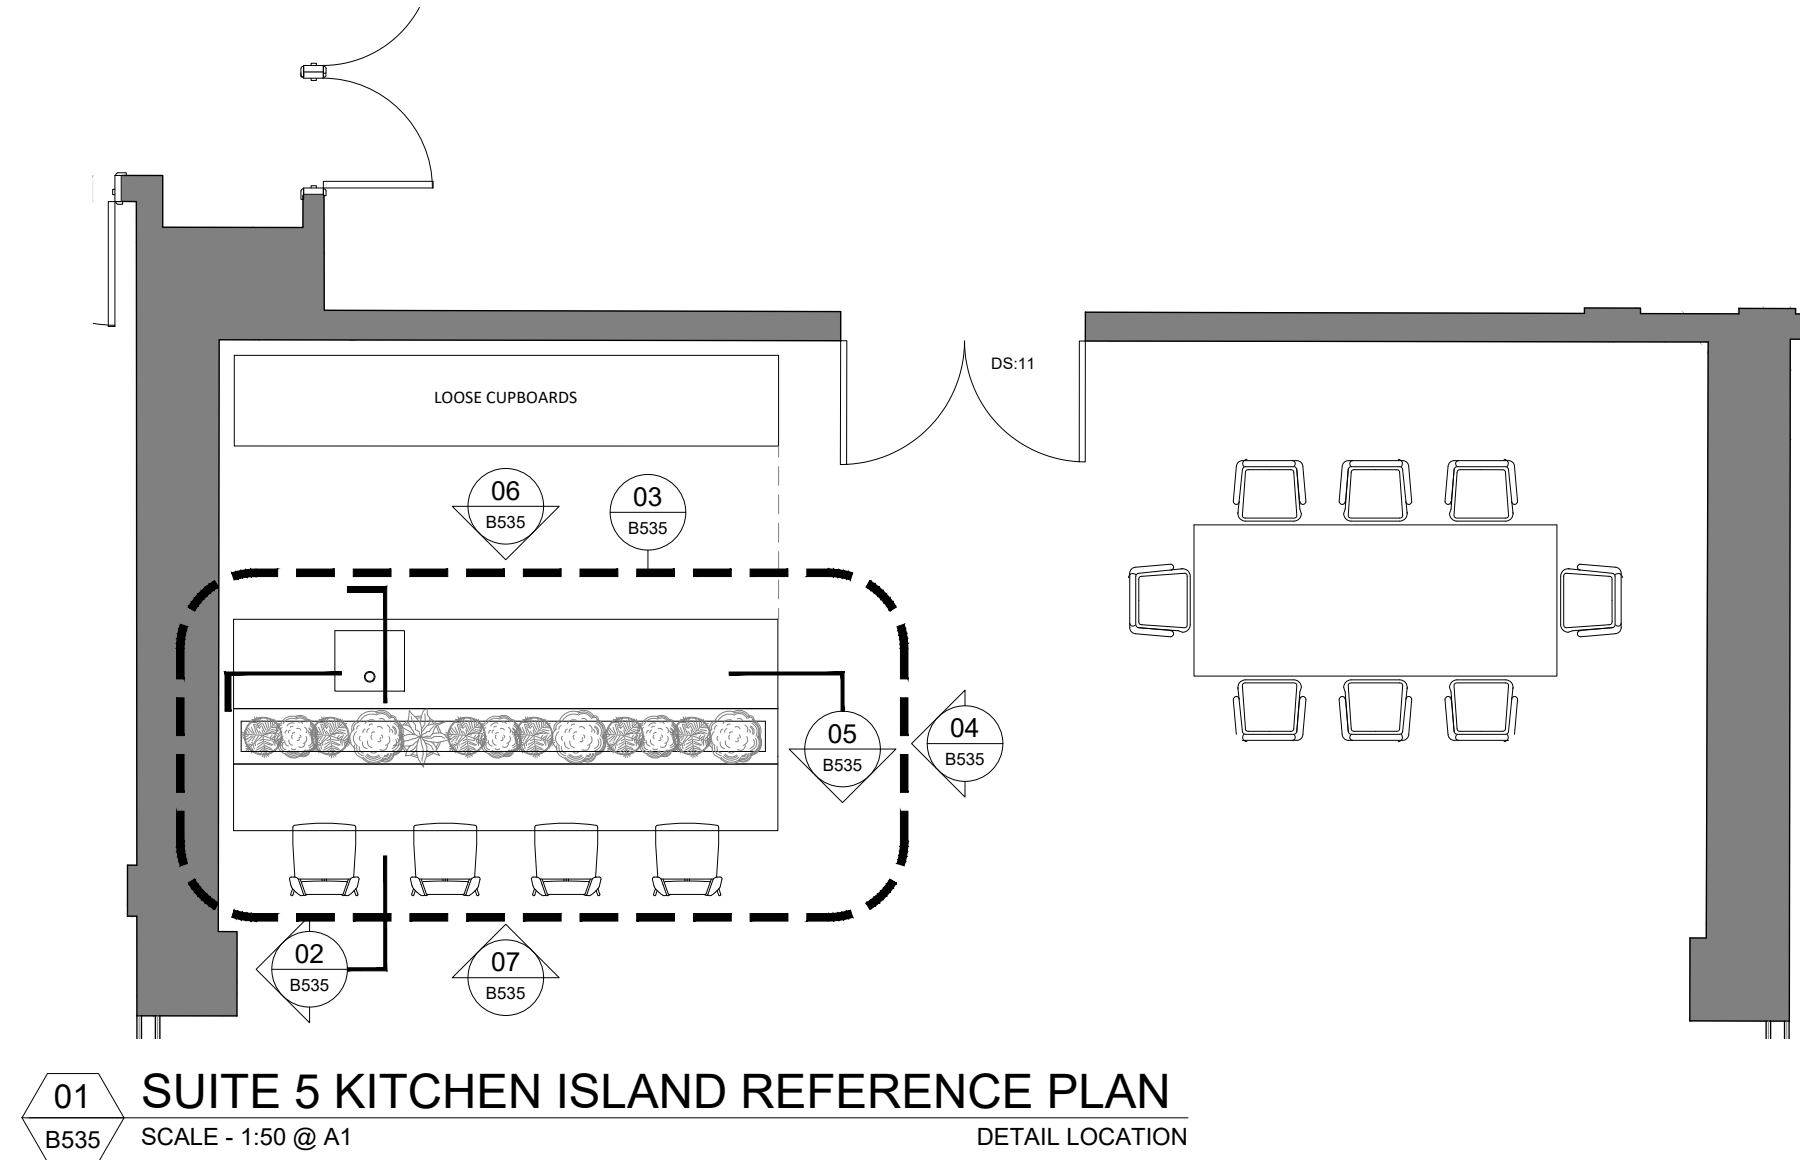

NOTES ORIGINAL A1



DO NOT SCALE FROM THIS DRAWING.  
ALL DIMENSIONS TO BE CHECKED ON SITE.  
(DRAWINGS MAYBE SCALED FOR LOCAL AUTHORITY & PLANNING PURPOSE ONLY)  
COPYRIGHT PROTECTED.

FOR PLANNING  
DO NOT USE FOR CONSTRUCTION


GENERAL PLANNING NOTES:

ALL DIMENSIONS TO BE CHECKED ON SITE PRIOR TO ANY MANUFACTURE OR CONSTRUCTION OF EQUIPMENT, FINISH, SIGNAGE ETC.


- DRAWINGS TO BE READ IN CONJUNCTION WITH THE FOLLOWING STAGE 3 INFORMATION:
- STRUCTURAL ENGINEER'S DESIGN & RECOMMENDATIONS (DWLP)
  - HERITAGE REPORT (PAUL BUTLER ASSOCIATES)
  - M&E AND FIRE STRATEGY (HILSON MORAN)

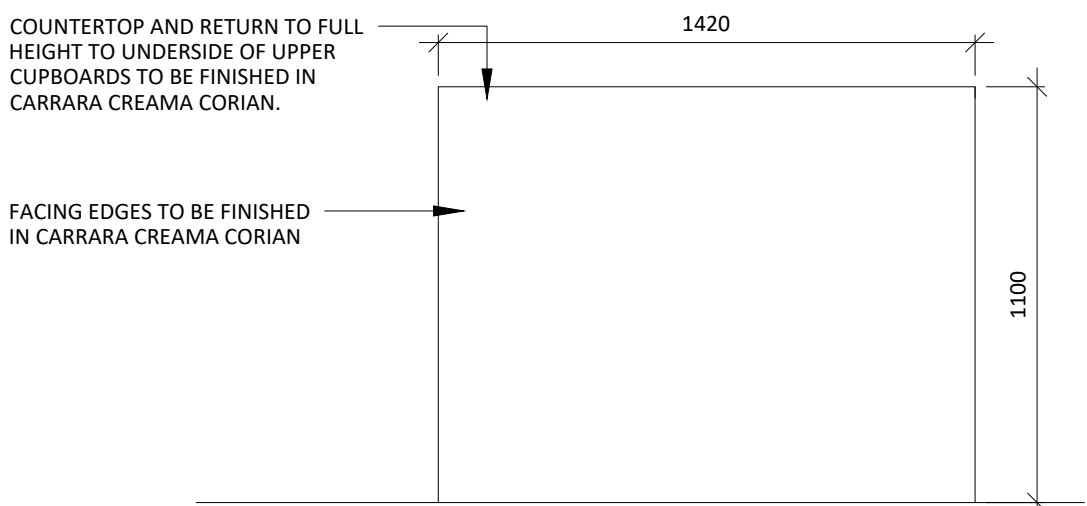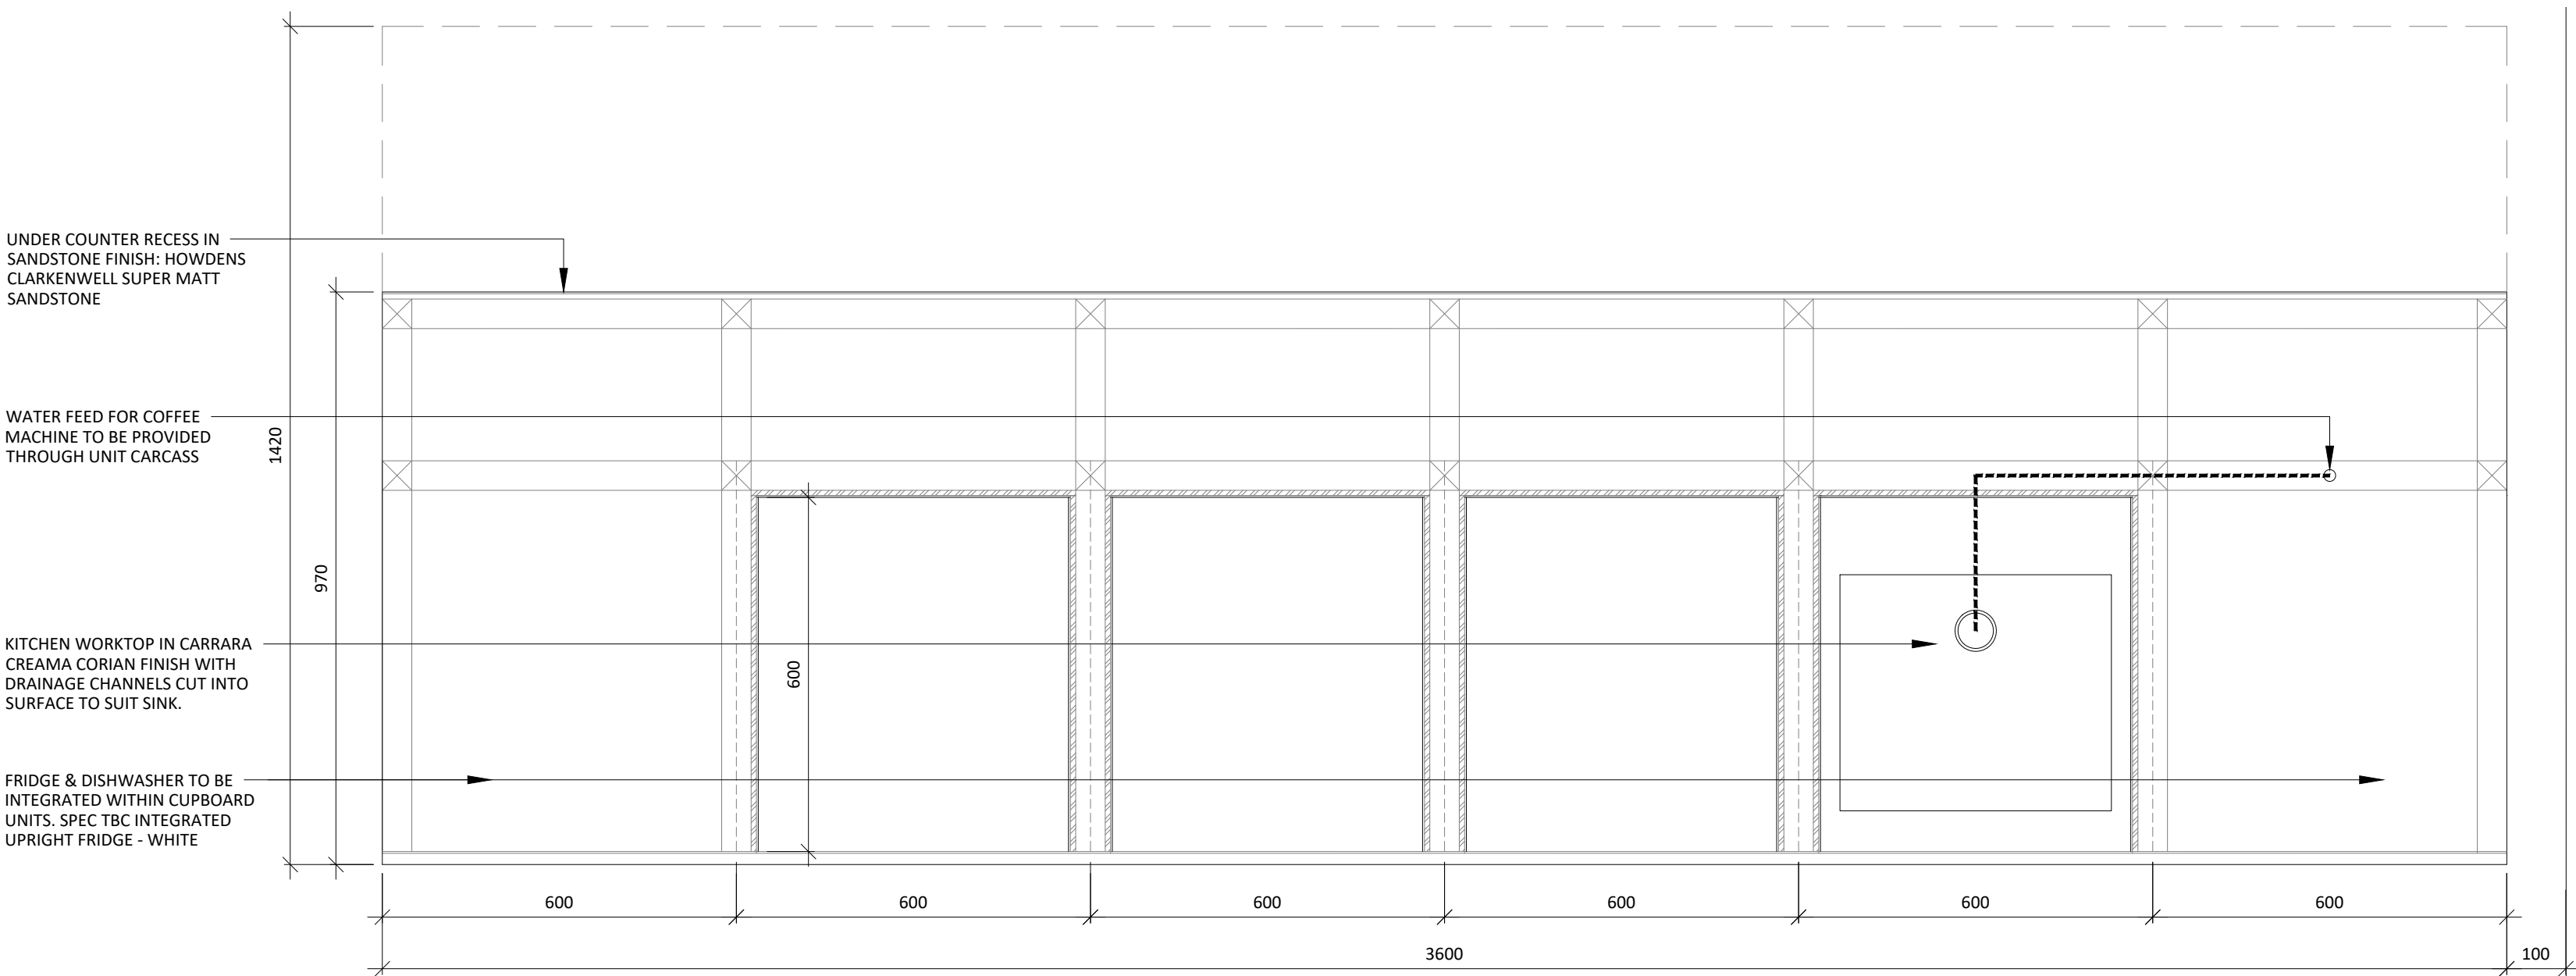

04 SUITE 5 KITCHEN ISLAND SIDE ELEVATION  
SCALE - 1:10 @ A1

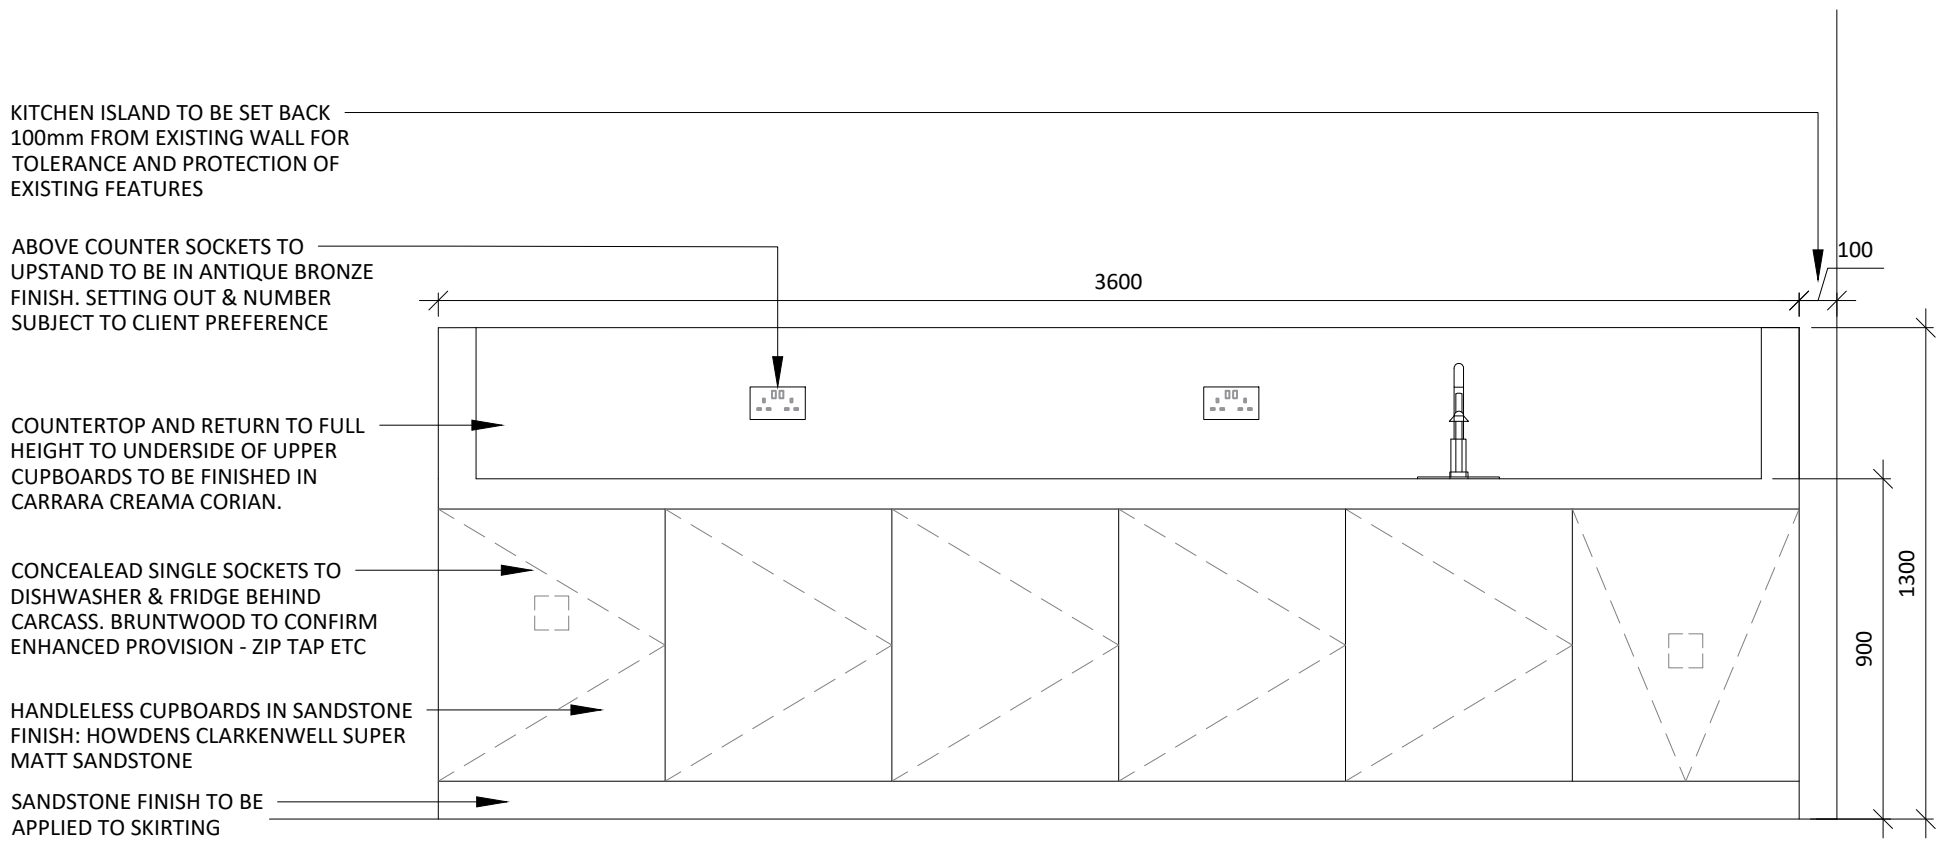


06 SUITE 5 KITCHEN ISLAND LONG ELEVATION  
FROM KITCHEN SIDE  
SCALE - 1:10 @ A1

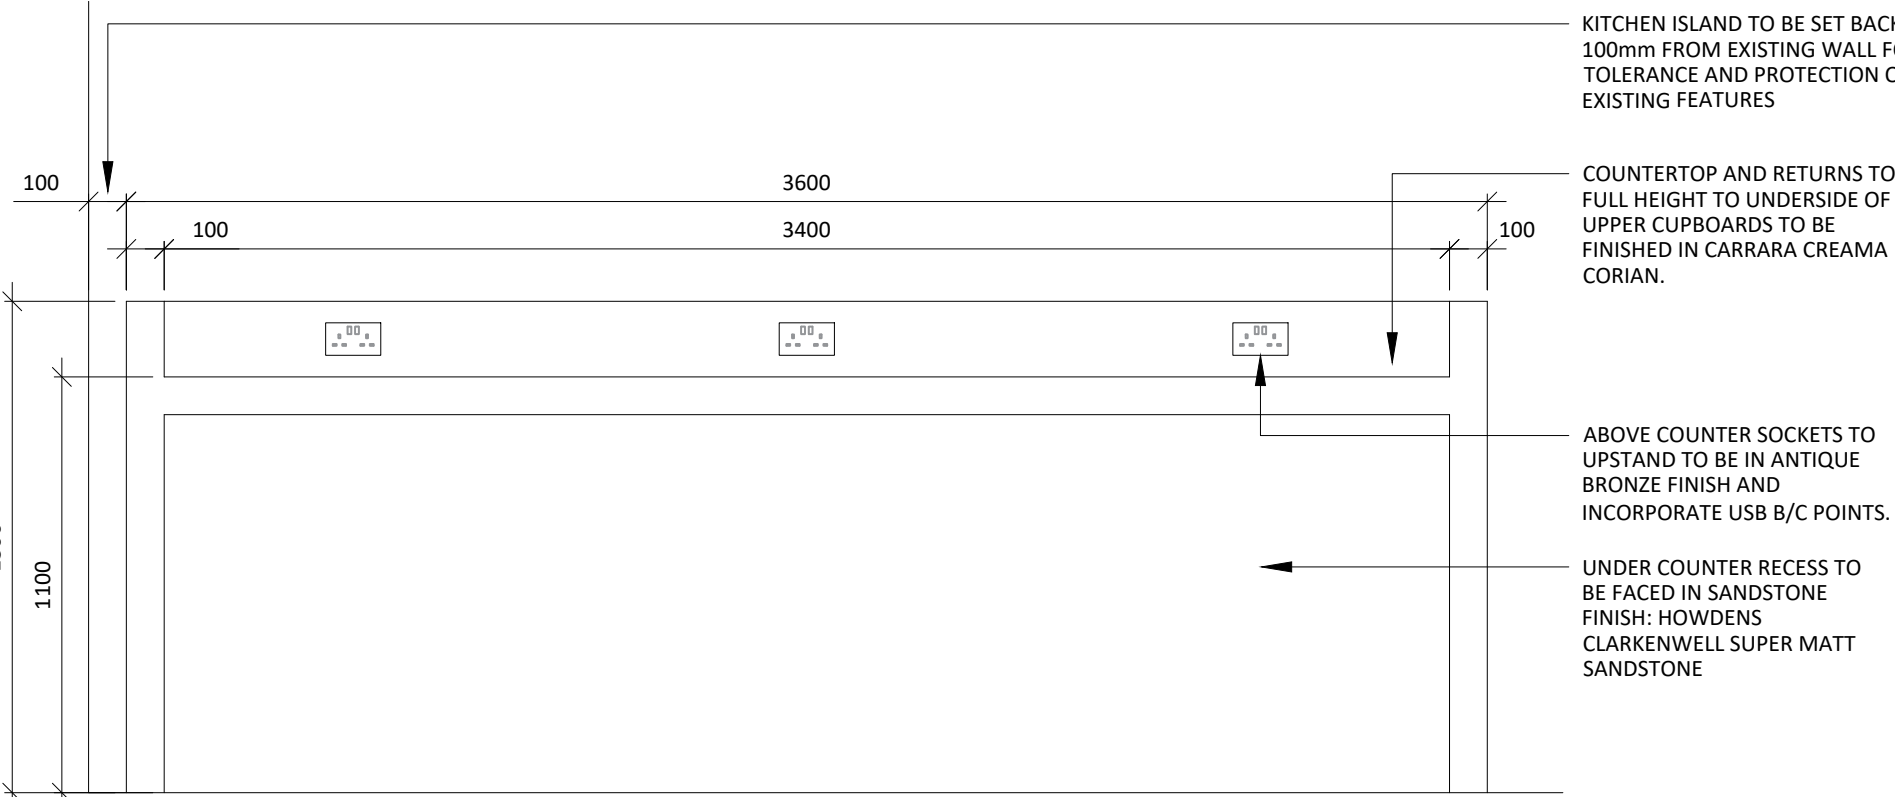

07 SUITE 5 KITCHEN ISLAND LONG ELEVATION  
FROM POSER SIDE  
SCALE - 1:10 @ A1

03 SUITE 5 KITCHEN ISLAND PLAN  
SCALE - 1:10 @ A1  
PLAN SECTION

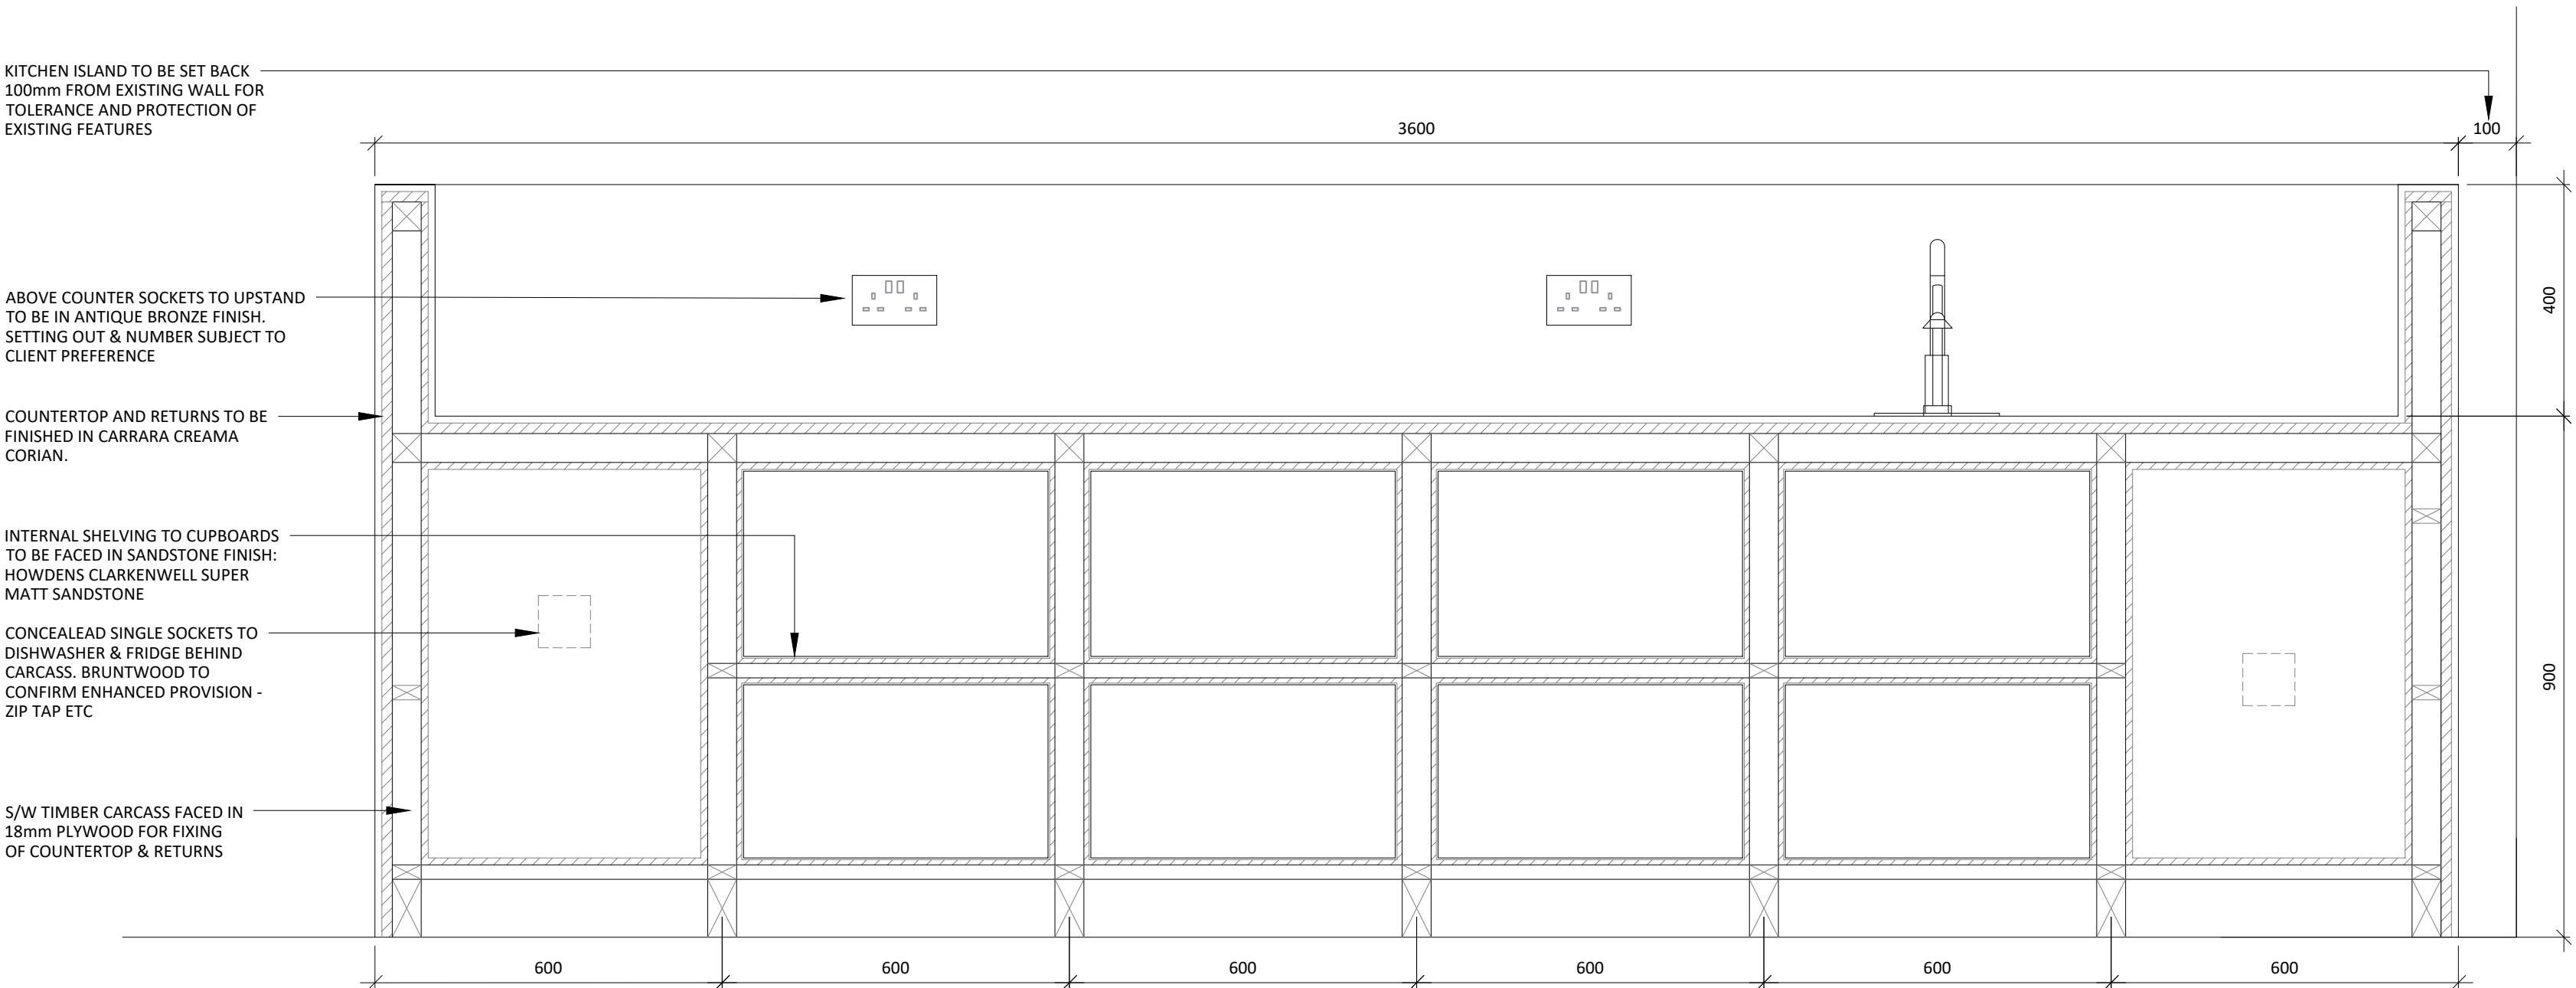

05 SUITE 5 KITCHEN ISLAND SECTION  
FROM KITCHEN SIDE  
SCALE - 1:10 @ A1

| REV  | DATE     | DESCRIPTION         | DRAWN | CHECKED |
|------|----------|---------------------|-------|---------|
| 3.00 | 15.09.22 | ISSUED FOR PLANNING | SO    | ARB     |

A

X

I

ADDRESS

TELEPHONE

EMAIL

COMPANY No

41 SOUTH KING STREET, MANCHESTER, M2 6DE

+44 (0)161 879 7357

www.axi.studio

11847325

CLIENT

bruntwood

PROJECT

BRUNTWOOD

38 MOSLEY STREET

MANCHESTER M2 3AZ

DRAWING REFERENCE

SECOND FLOOR SUITE 5

KITCHEN ISLAND DETAILS

AS PROPOSED

JOB REFERENCE

DRAWING SCALE

DATE

DRAWN

CHECKED

20 - 059

varies@A1

14.01.22

SO

ARB

DRAWING No

STAGE

REV

AXI - B526

3

00