

Paving Orientation Plan (scale 1:100)


KEY

P2A Proposed Natural Stone Paving Setts

Material: Granite
Mix:
33% Darton D (fine grained), Fine Picked
33% Classic, Flamed
34% Cloudy Grey, Flamed
Dimensions: 150mm x 400mm x 60mm
Bond: stretcher bond
Refer to specification clause Q25/142A



P1B Proposed Natural Stone Paving Setts

Material: Granite
Mix:
33% Darton D (fine grained), Fine Picked
33% Classic, Flamed
34% Cloudy Grey, Flamed
Dimensions: random lengths 150-400mm x 150mm x 75mm,
Bond: laid random stretcher bond
Refer to specification clause Q25/142

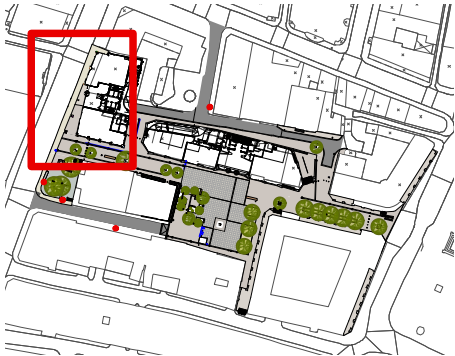


Location Plan (scale 1:4000)


- NOTES:**
1. Do not scale from this drawing.
 2. Always work to noted dimensions.
 3. All dimensions are in millimetres unless otherwise stated.
 4. All setting out, levels and dimensions to be agreed on site.
 5. The dimensions of all materials must be checked on site before being laid out.
 6. This drawing must be read with the relevant specification clauses and detail drawings.
 7. Order of construction and setting out to be agreed on site.

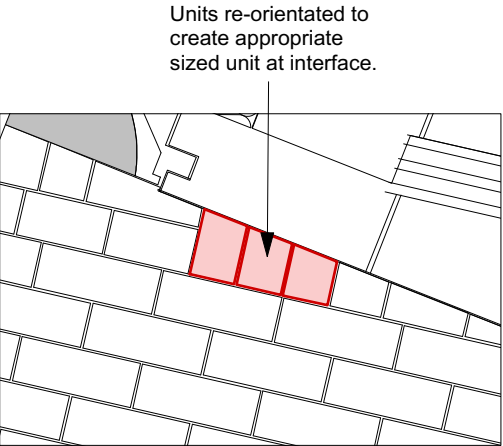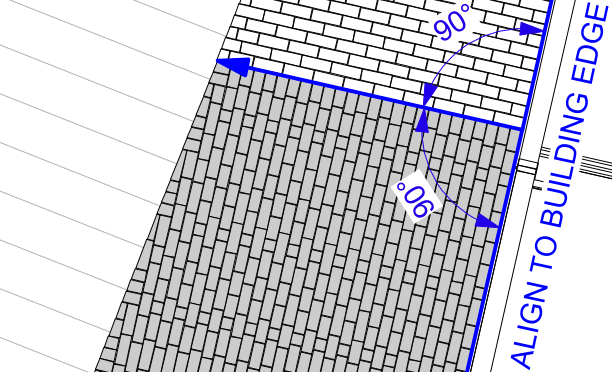


D1 - interface edge detail (scale 1:25)

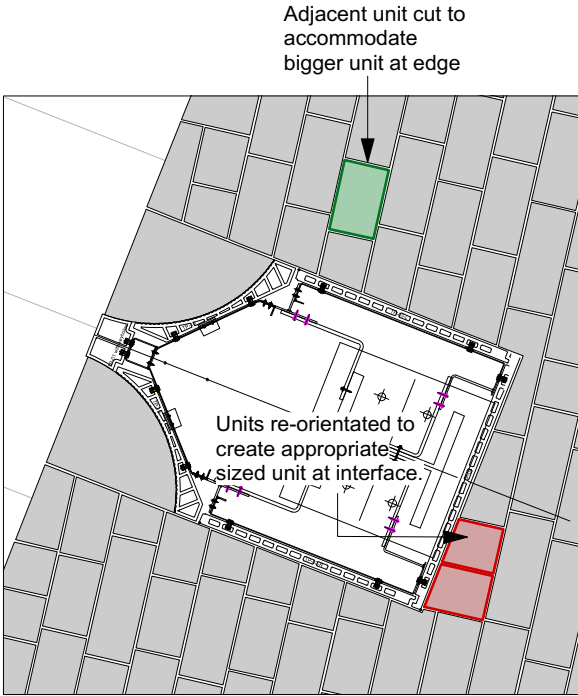

D3 - interface edge detail (scale 1:25)

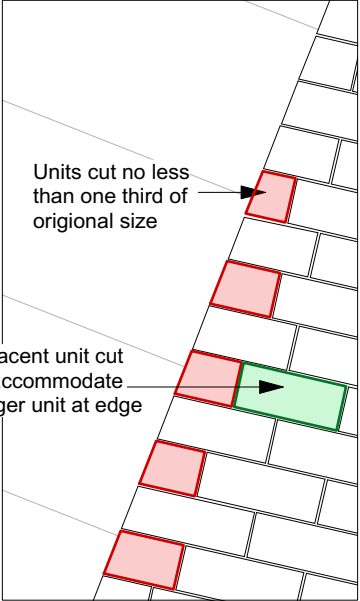

D2 - interface edge detail (scale 1:25)

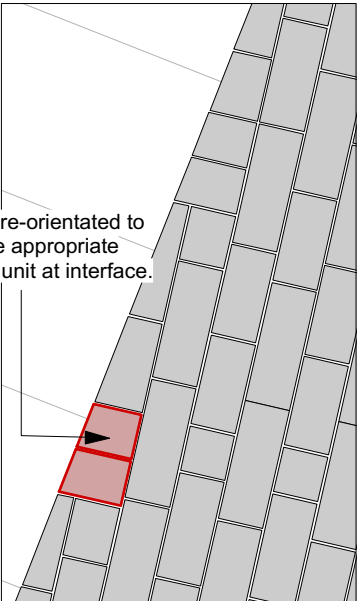

D3 - interface edge detail (scale 1:25)

Interface edge details

- NOTE:**
- Do not cut units down to less than one third of it's original length.
 - Edge units to be orientated to accommodate as shown. Adjacent unit can also be cut shorter to accommodate.

S4-C01 12-03-20 Construction SAB AM

Planit I.E. Limited
E: info@planit-ie.com W: planit-ie.com
MANCHESTER
2 Back Grafton St., Altrincham, WA14 1DY
T: 0161 928 9281
LONDON
Unit 6 Waterside, 44-48 Wharf Road, London, N1 7UX
T: 0207 253 5678
LIVERPOOL
No. 8 Princes Parade, Princes Dock, Liverpool, L3 1DL
T: 0151 705 6746

Client Commercial Developments Project Ltd.

Project Lincoln Square Details

Drg Title Hardworks Details - Colonnade Paving

Created on 12.03.20 Created by SAB Approved by AM

Scale 1:100/1:25 Size A3 Workstage Stage 5

Drg No. LSQ-PLA-XX-XX-DR-L-5013 Suitability S4 Revision C01