


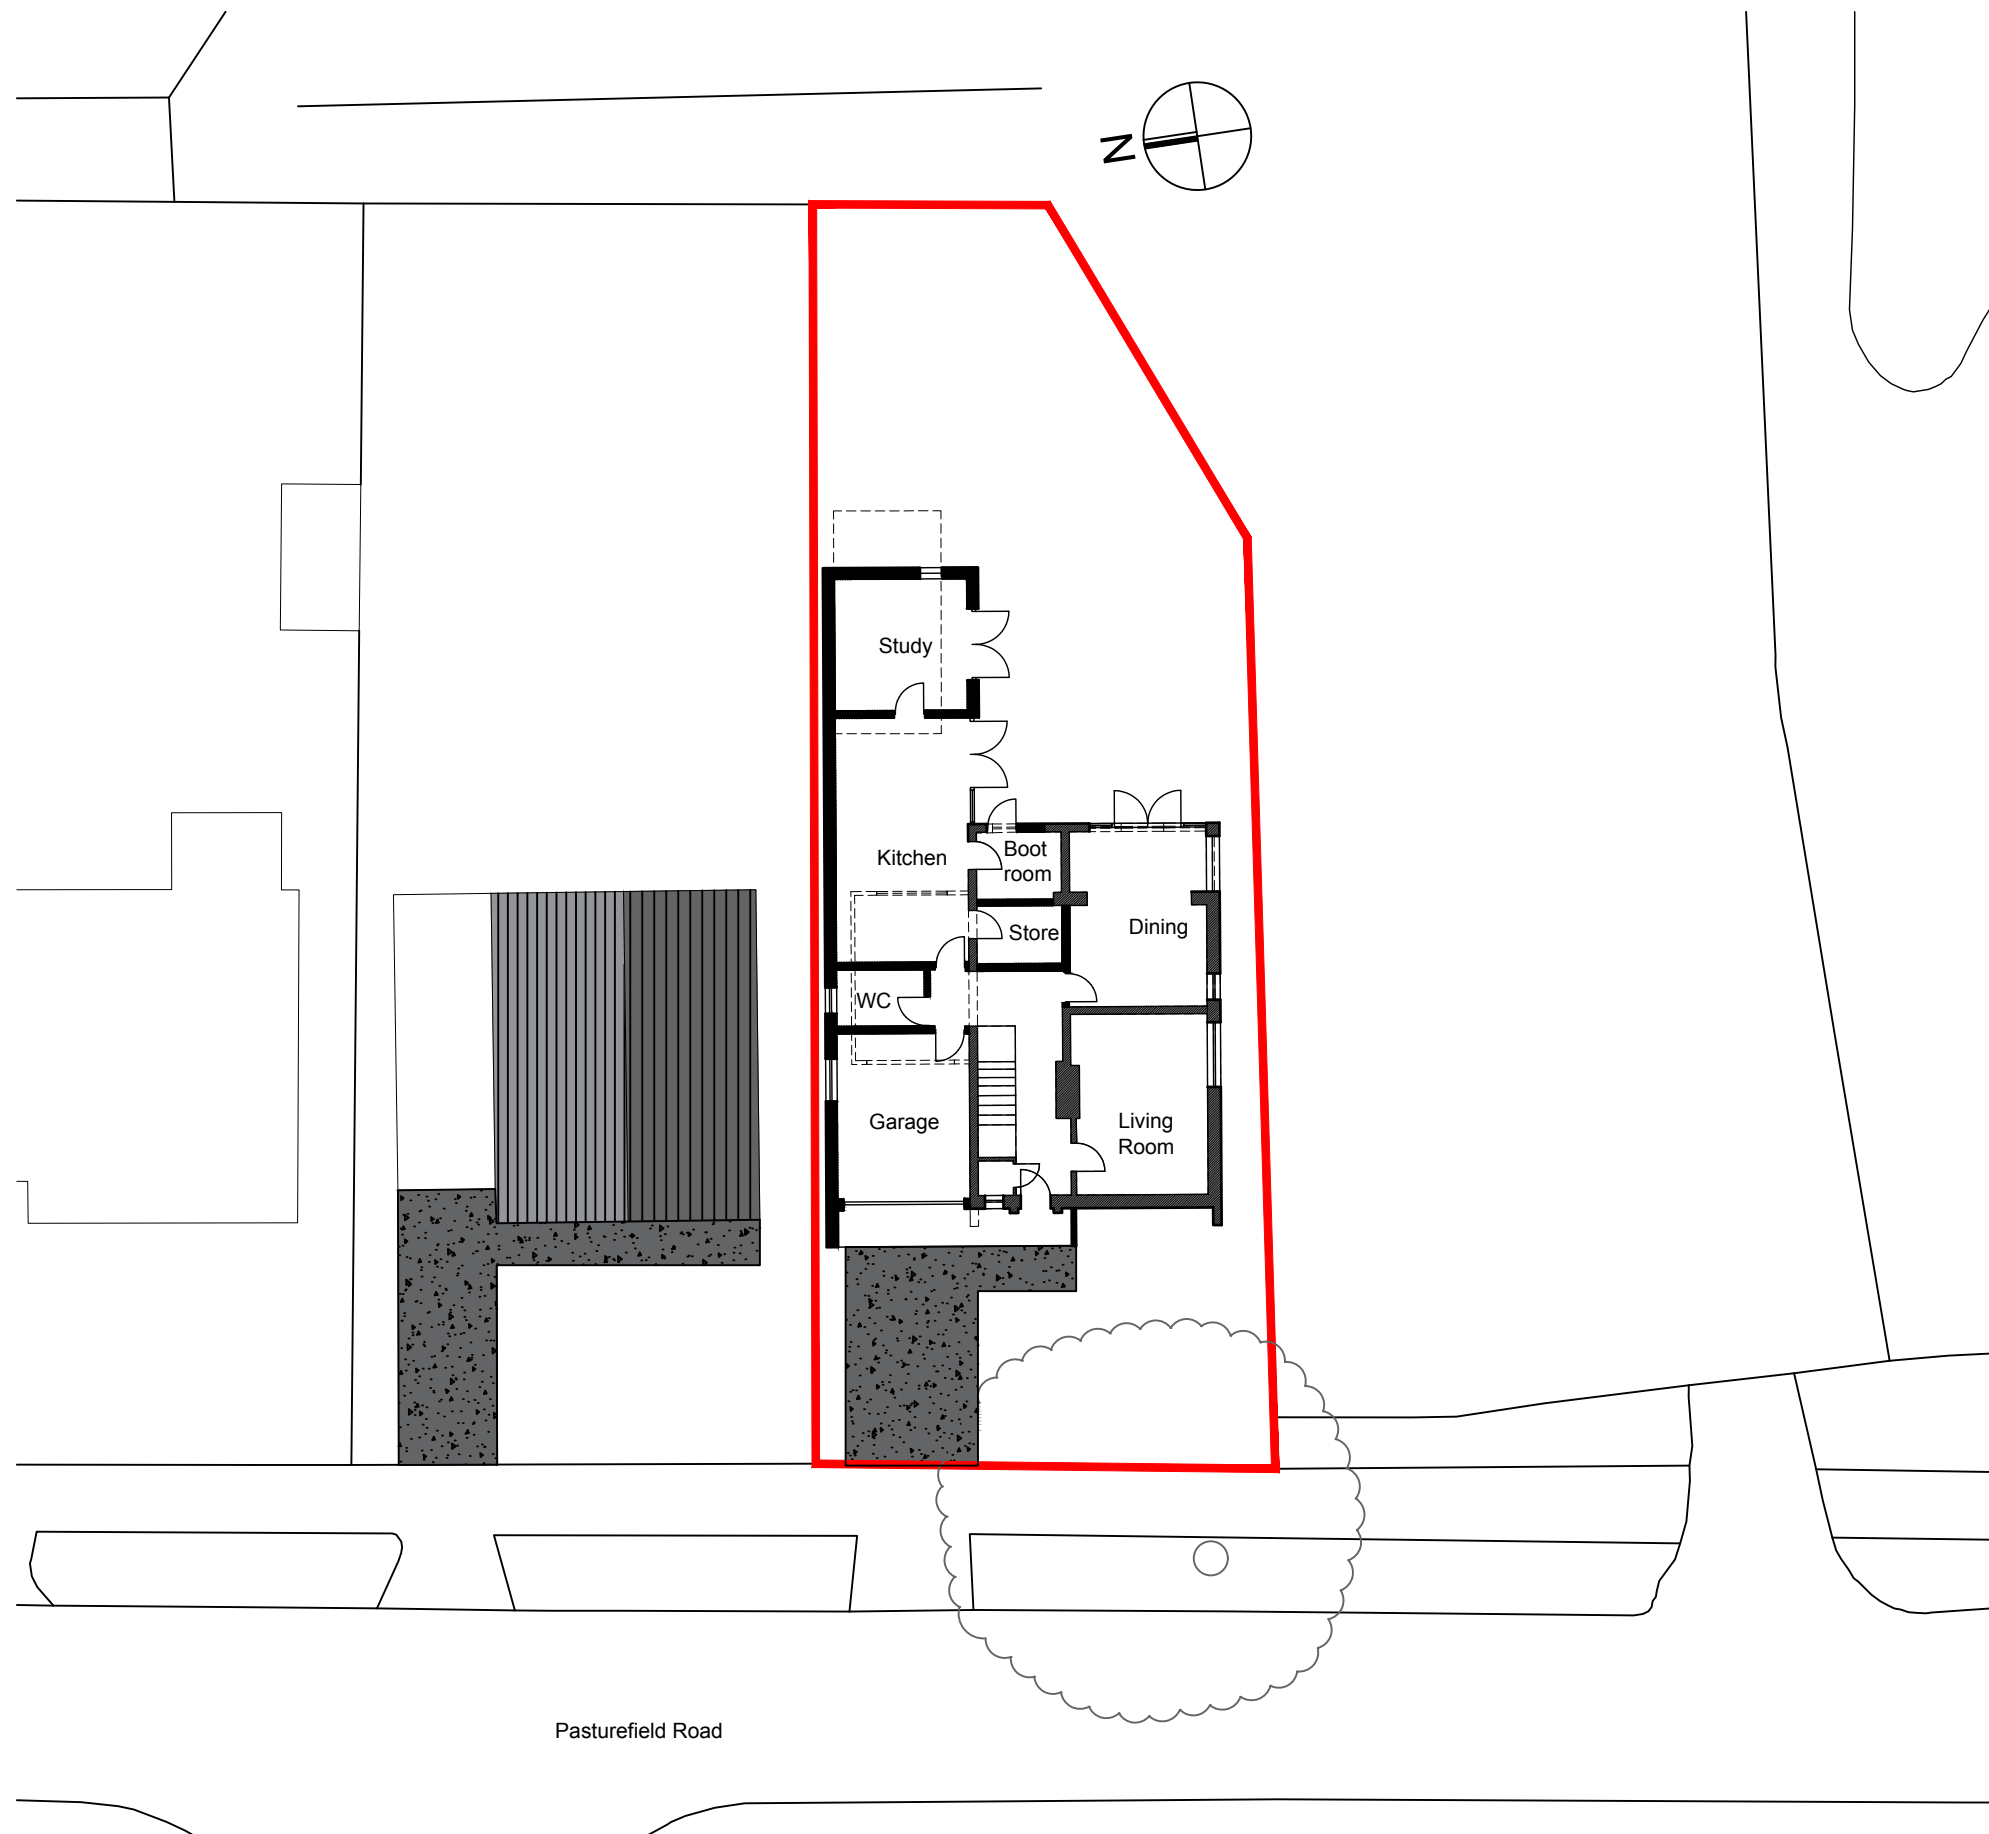

Pasturefield Road

1 Proposed Setting out plans
1:200

Client: Naeem Khaliq & Alison Buxton		
Project: Proposed extension to 53 Pasturefield Road, Manchester, M22 5JX		
Title: Proposed Setting out plans		
Drawing No.	P05	Rev. -
Project No. 53pa.rd	Date Sept 2022	Checked: NK
Dm: A. Bashir		Scale: 1:200 @ A3