



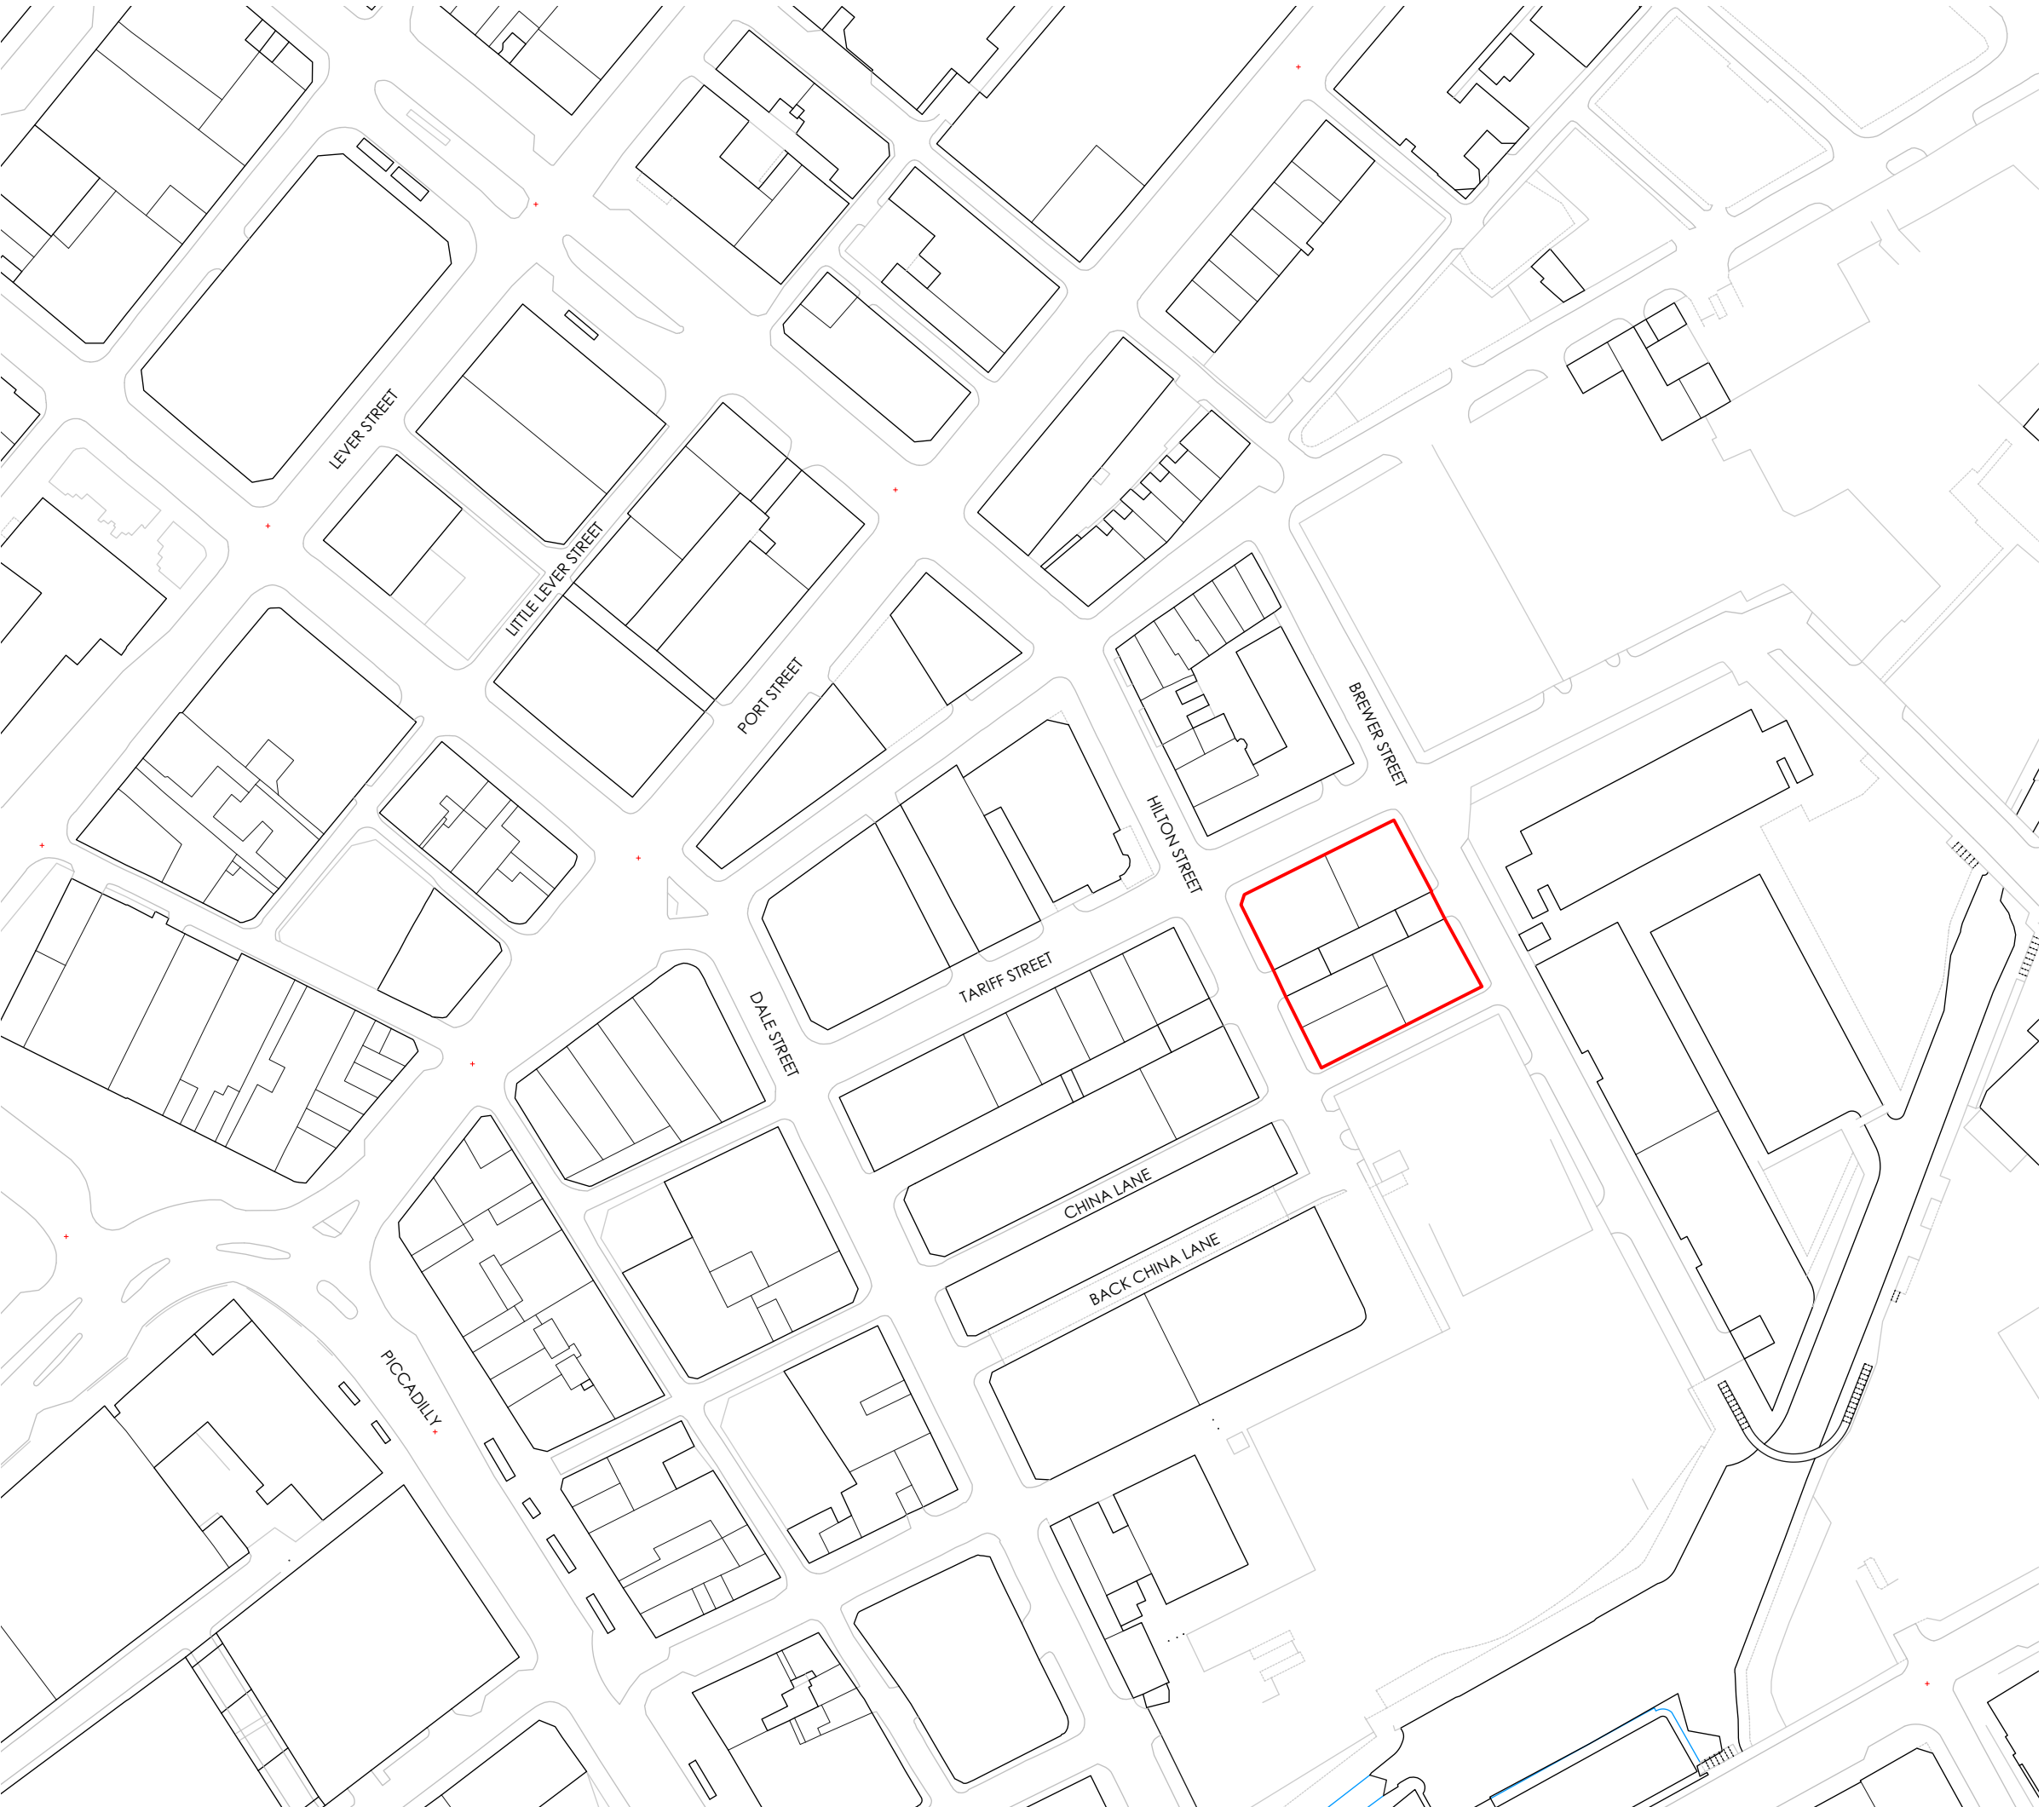

REVISION	DATE	DESCRIPTION
P01	30.11.22	PLANNING ISSUE

PLAN KEY

PROPOSED DEVELOPMENT SITE (SECOND & FIFTH FLOORS), RELATED APPLICATIONS: No.s 125510/LO/2019, 122935/LO/2019, 123242/FO/2019, 123773/LO/2019, 123774/LO/2019, 125045/LO/2019, 130337/LO/2021 & 129781/LO/2021

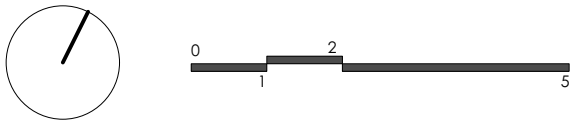

PLANNING

OMIArchitects

31 Blackfriars Road, Salford, Manchester, M3 7AQ
+44(0)161 832 3242 / info@omiarchitects.com / www.omiarchitects.com

PROJECT	FOURWAYS - F2U2 & F5U4 + F5U5					
DRAWING	SITE LOCATION PLAN					
DATE	AUG '22	DRAWN BY	KT	SCALE	1:1250	@A3
JOB NO.	1420	DWG.NO.	L 2200			